


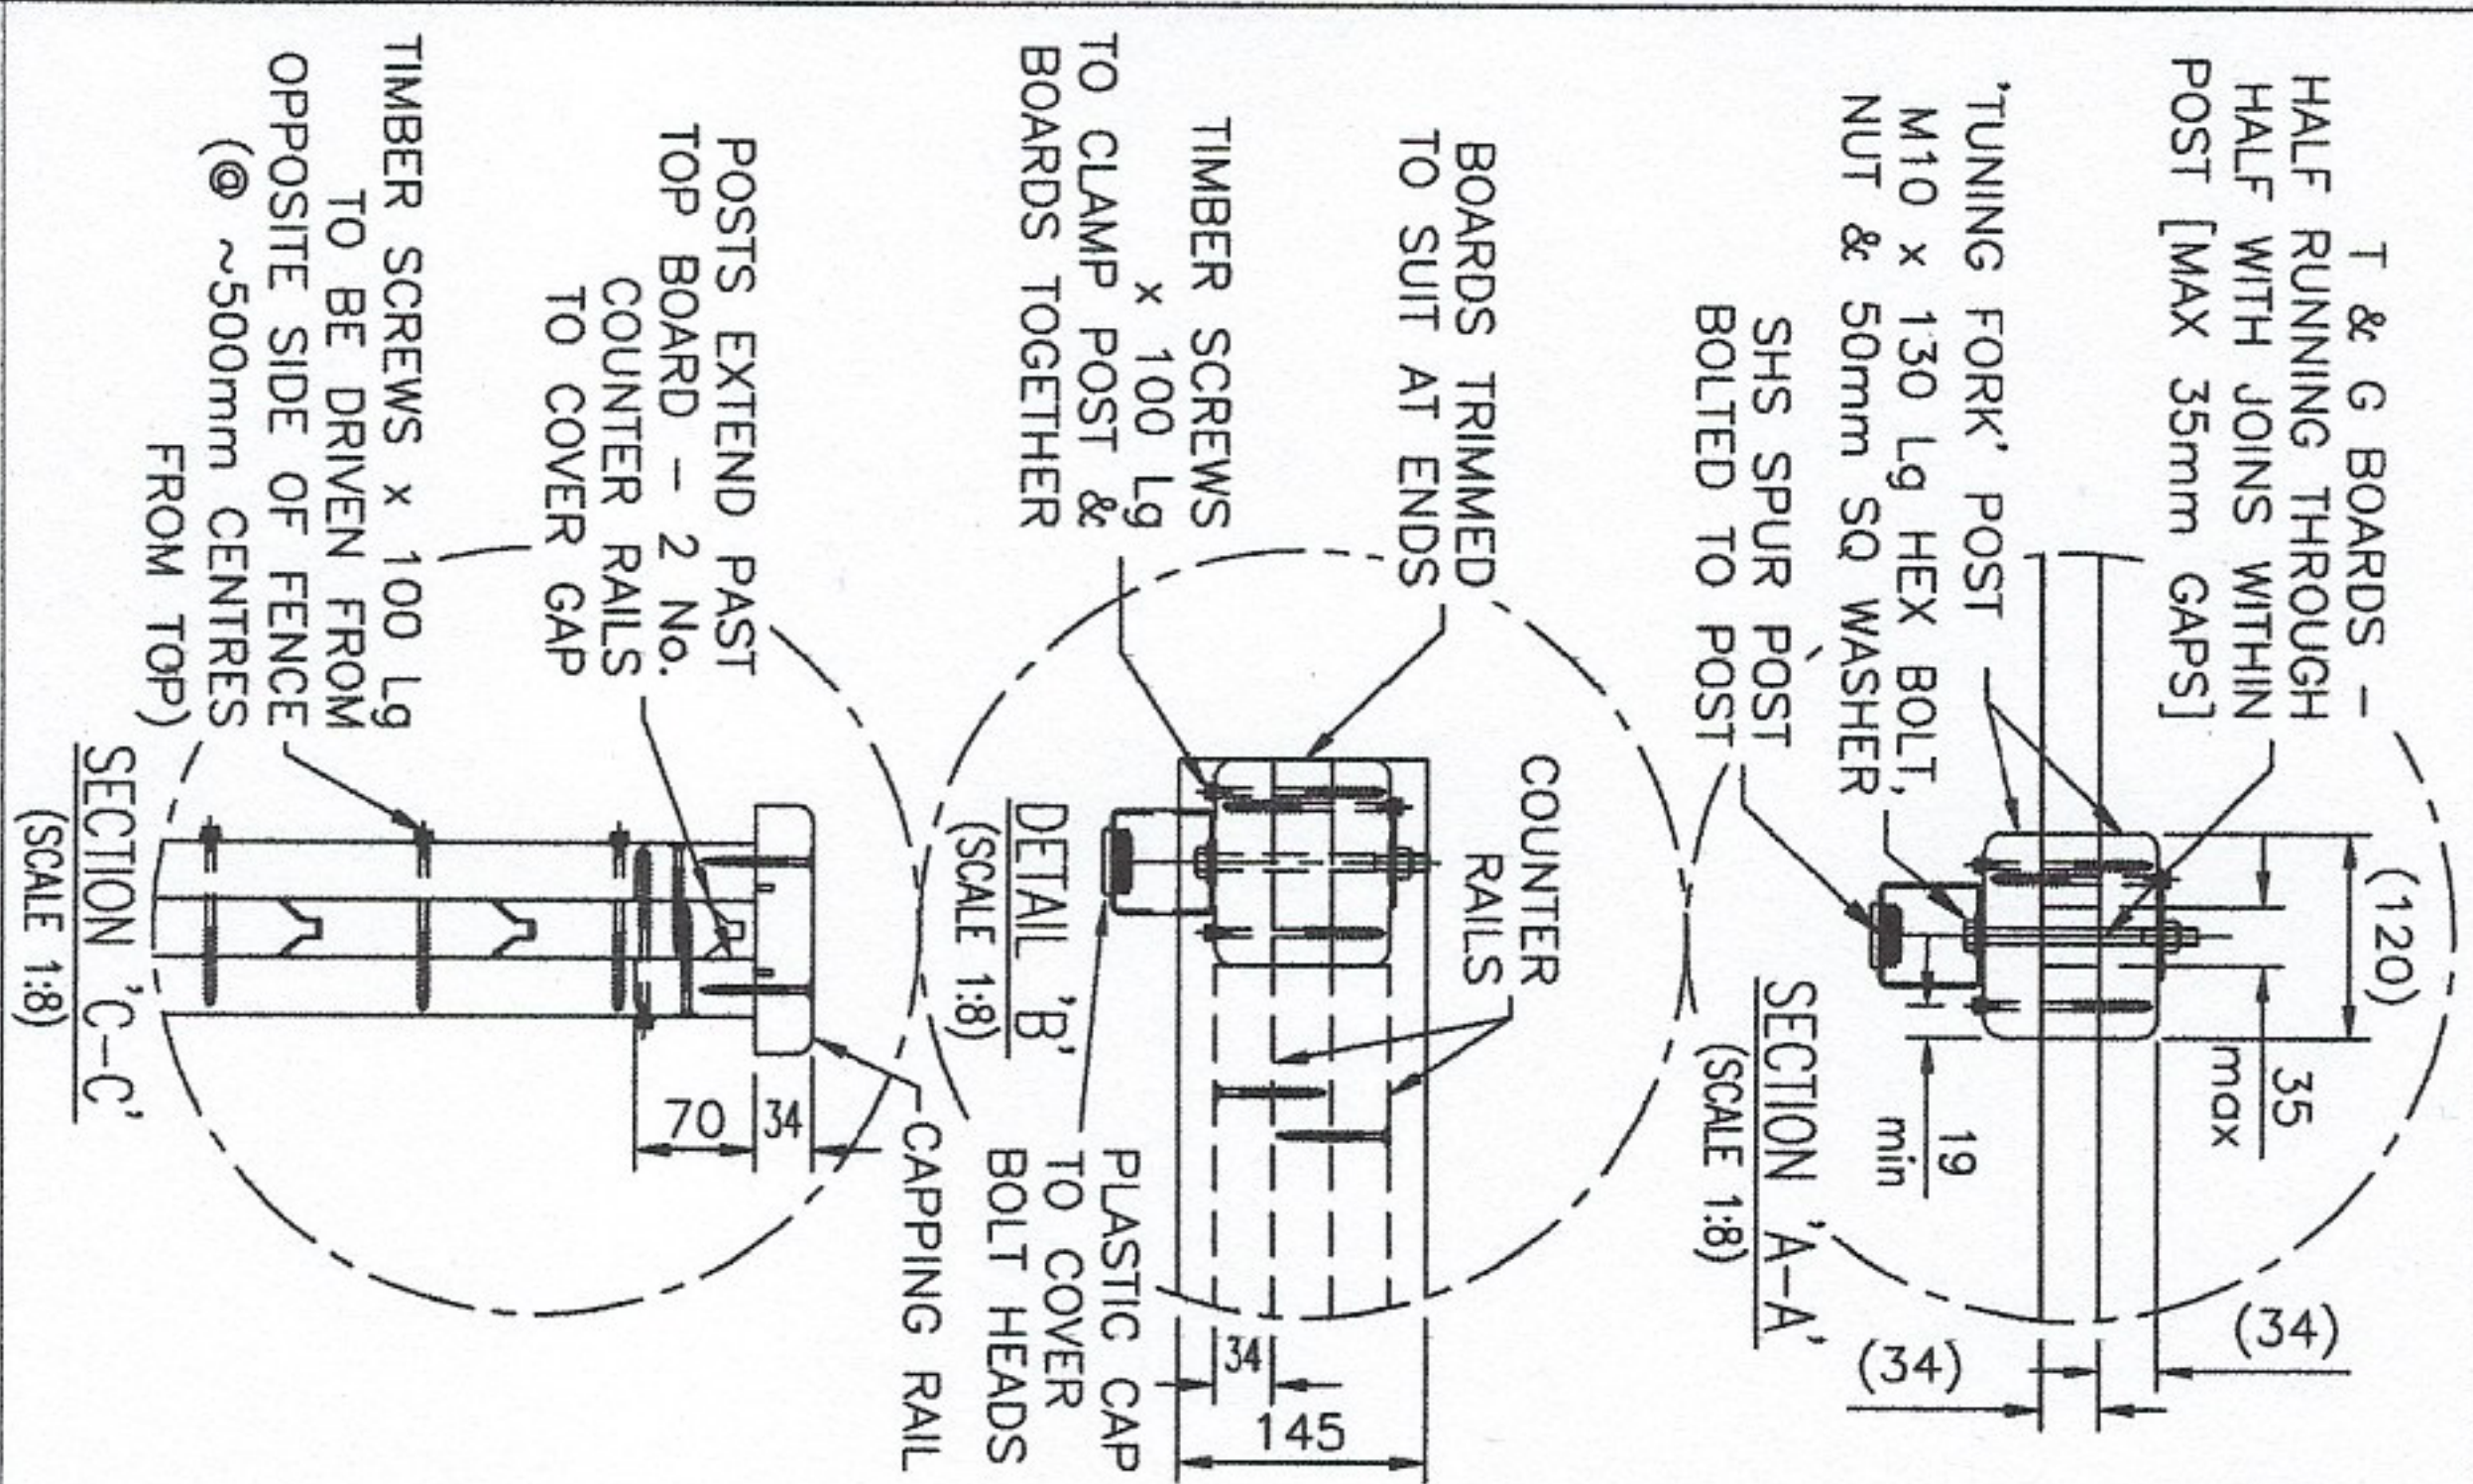

NOTES.

ALL DIMENSIONS ARE IN mm (UNO)
GAPS UNDER FENCING ARE NOMINAL DUE TO GROUND LEVELS.

MATERIALS.

ACOUSTIC BOTTOM BOARD: 139 x 34 thk (123 Nom. FACE)
ACOUSTIC T & G BOARD: 139 x 34 thk (123 Nom. FACE)
CAPPING RAIL: 145 x 34 thk PAR
TUNING FORK POST: 120 x 102 nom.
COUNTER RAIL: 70 x 34 thk PAR
STEEL SPUR POSTS: 60 x 60 SHS TYPICALLY,
ASSESSED TO SUIT SITE LOCATION.
ALL FIXINGS ARE GALVANISED OR STAINLESS STEEL.
STEEL: POWDER COATED: BLACK RAL 9005

FINISH.


TIMBER: JAKCURED TREATED.
STEEL: GALVANISED TO BS EN ISO 1461
STEEL: POWDER COATED: BLACK RAL 9005

Jacksons Fencing
Stowling Common, Near Ashford,
Kent, TN25 6BN
Telephone: 01233 750393
Fax: 01233 750403
www.jacksons-fencing.co.uk

This Drawing is the Property Of H.S. Jackson & Son (Fencing) Ltd. And May Not Be Copied Or Reproduced In Any Way Without Prior Written Permission.

NOTE
COUNTER RAIL FIXINGS
65mm DECK SCREWS @ 600mm MAX CENTRES (5 PER COUNTER RAIL)
CAPPING RAIL FIXINGS
65mm DECK SCREWS 2 ROWS @ 600mm MAX CENTRES (20 PER CAPPING RAIL)

FENCING TO BE RAKED
(NOT STEPPED) TO SUIT
GROUND LEVELS AS
STANDARD

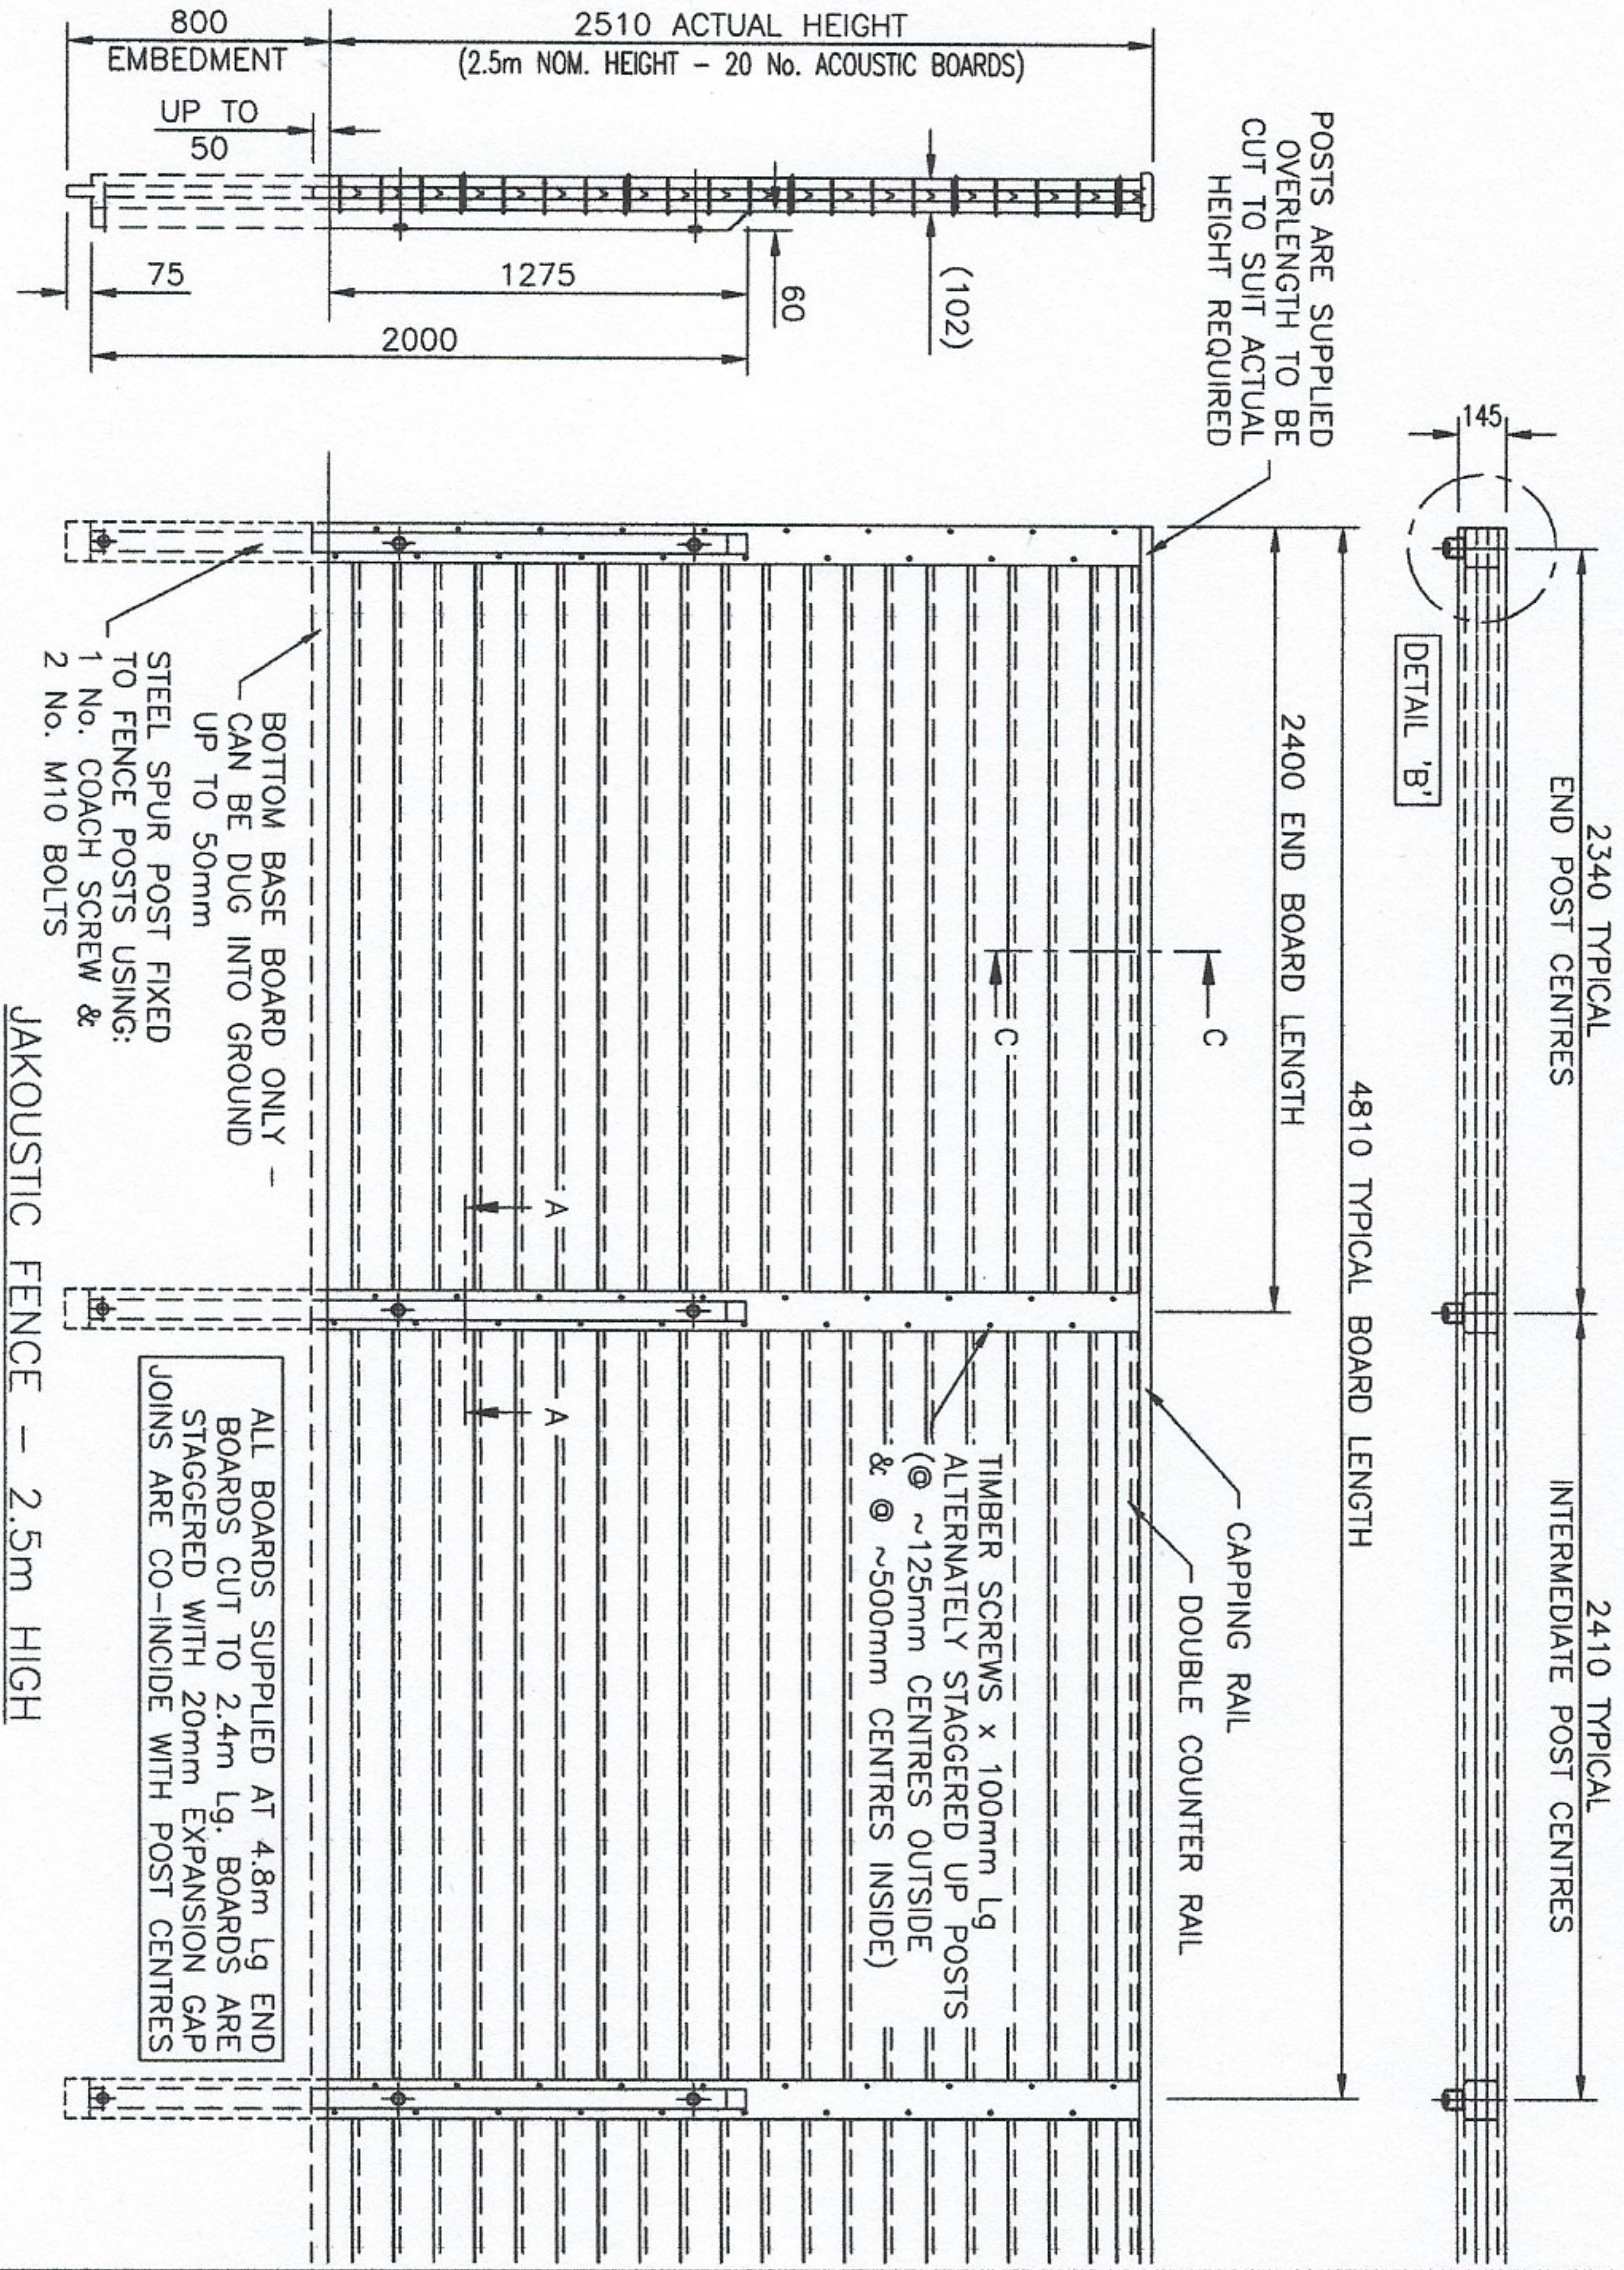

LEAVE SPOIL SO THAT BASE BOARD
CONTACTS THE GROUND TO AVOID AIR GAP

JAKOUSTIC FENCE - 2.5m HIGH

ALL BOARDS SUPPLIED AT 4.8m Lg END
BOARDS CUT TO 2.4m Lg. BOARDS ARE
STAGGERED WITH 20mm EXPANSION GAP
JOINS ARE CO-INCIDE WITH POST CENTRES

DO NOT SCALE - IF IN DOUBT ASK

12	29/03/23	NOTES ADDED	Drawn	JR	TITLE	SALES & INSTALLATION DRAWING	Drawing No.	J7/01043
11	26/03/2020	NEW BORDER + NOTES	Date	16/01/2005	CUSTOMER	JAKOUSTIC FENCING SYSTEM - 2.5m HIGH	Sheet 2	
10	01/05/19	update	Checked	AT				
9	21/09/18	COVER BOARD DETAIL	Size	A3	Scale	1:25 U.O.S	ACK No.	
8	16/03/18	TIMBER SCREWS						