




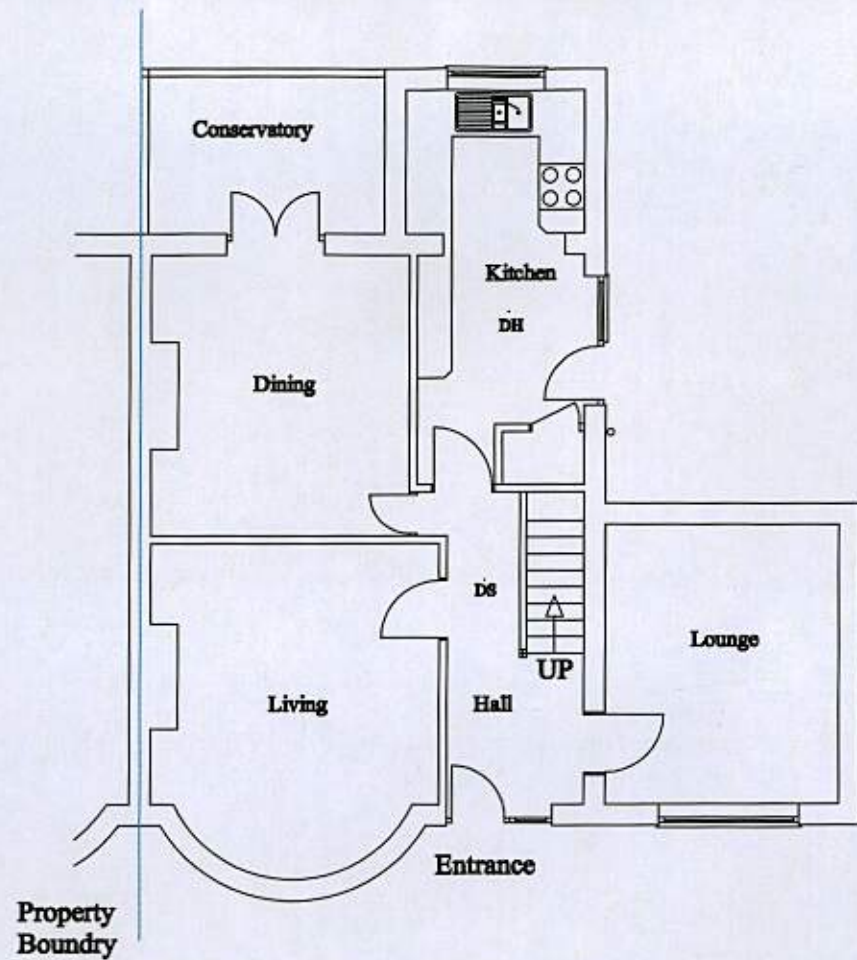


Existing Ground Floor Plan

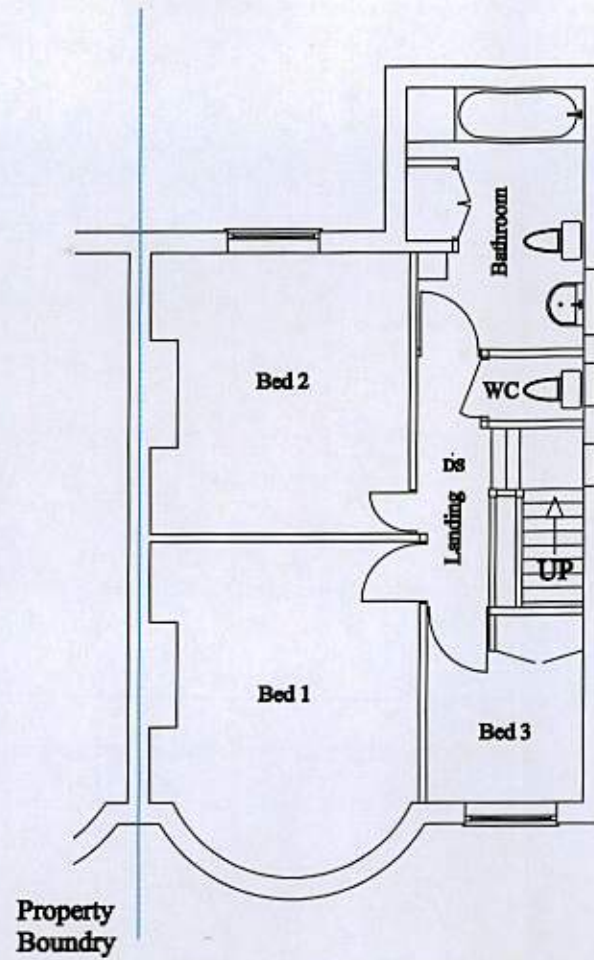


Existing First Floor Plan

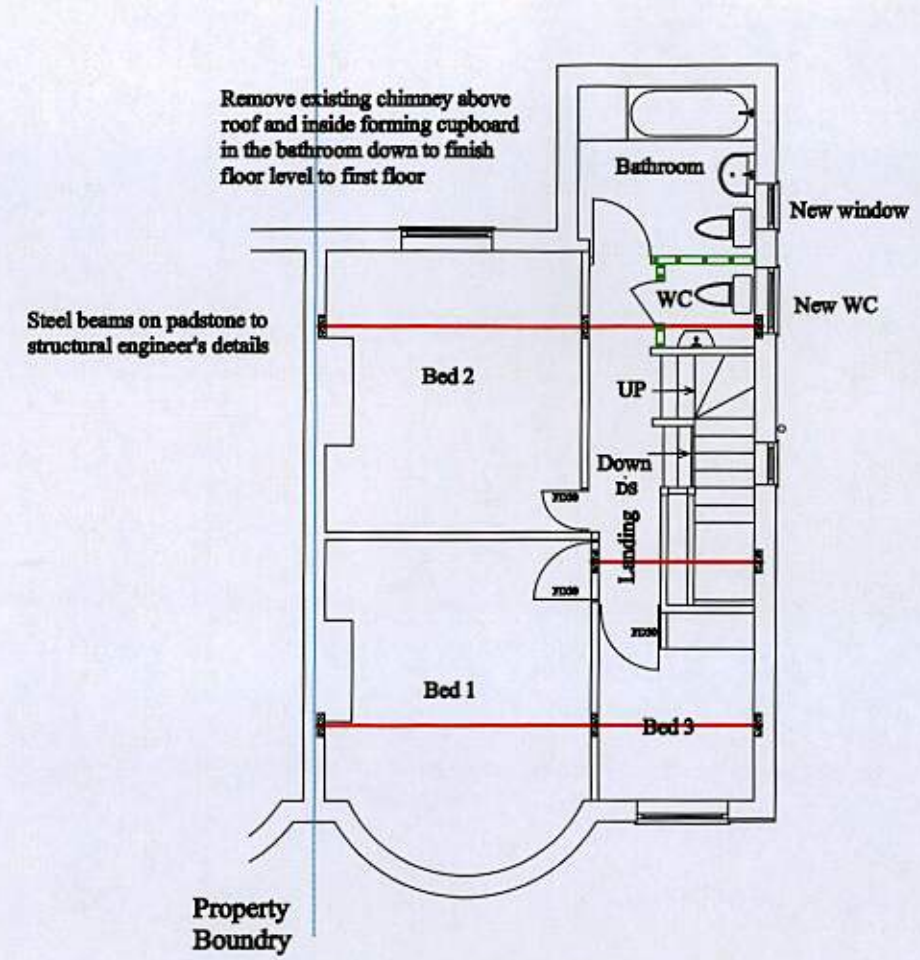

Proposed First Floor Plan

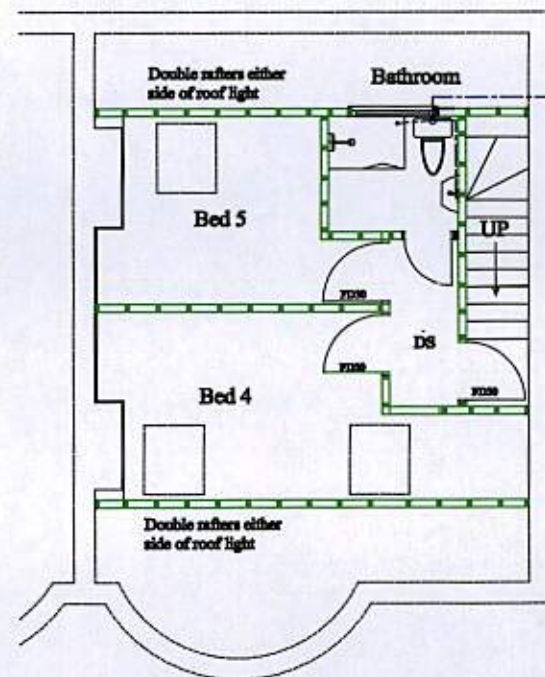

Proposed Second Floor Plan

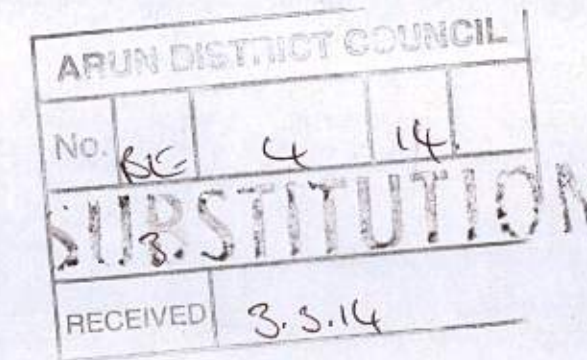

Aldwick Construction & Design

Cowley Gate, 17 Cowley Road, Chichester, PO19 1XB
Tel : 01243 779181, Mobile: 07970727508, Fax: 01243 779181
Email: farhad@arabi@hotmail.co.uk

Farhad Arabi

PROJECT

Proposed Loft Conversion
40 Norbren Avenue, Bognor Regis, West Sussex

TITLE

Existing & Proposed Plans

CLIENT

Mr Syed Rahman

SCALE

1: 100

DATE

08/01/2014

DRAWING NO.

123-1

REV.

02/03/2014

