




BE/4/14/

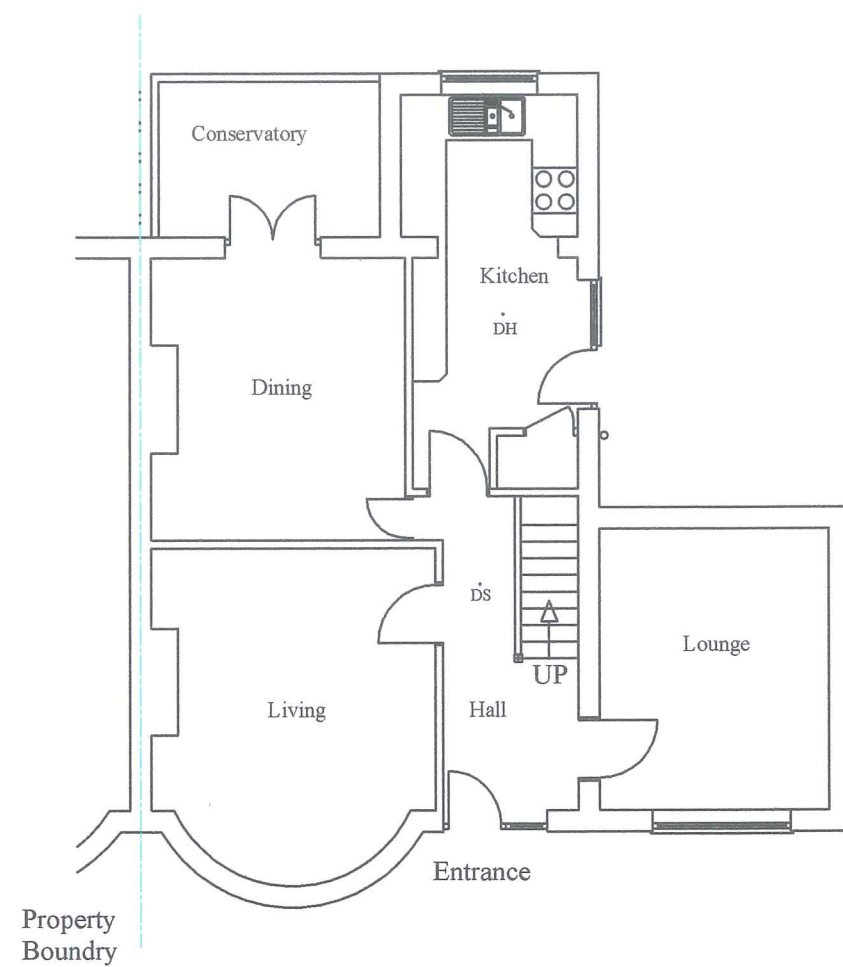


Existing Ground Floor Plan

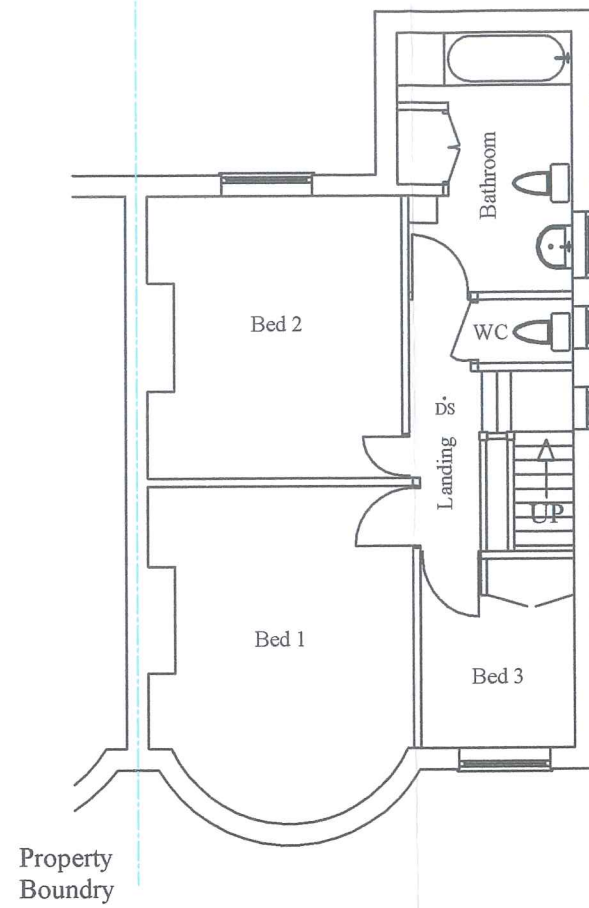

Existing First Floor Plan

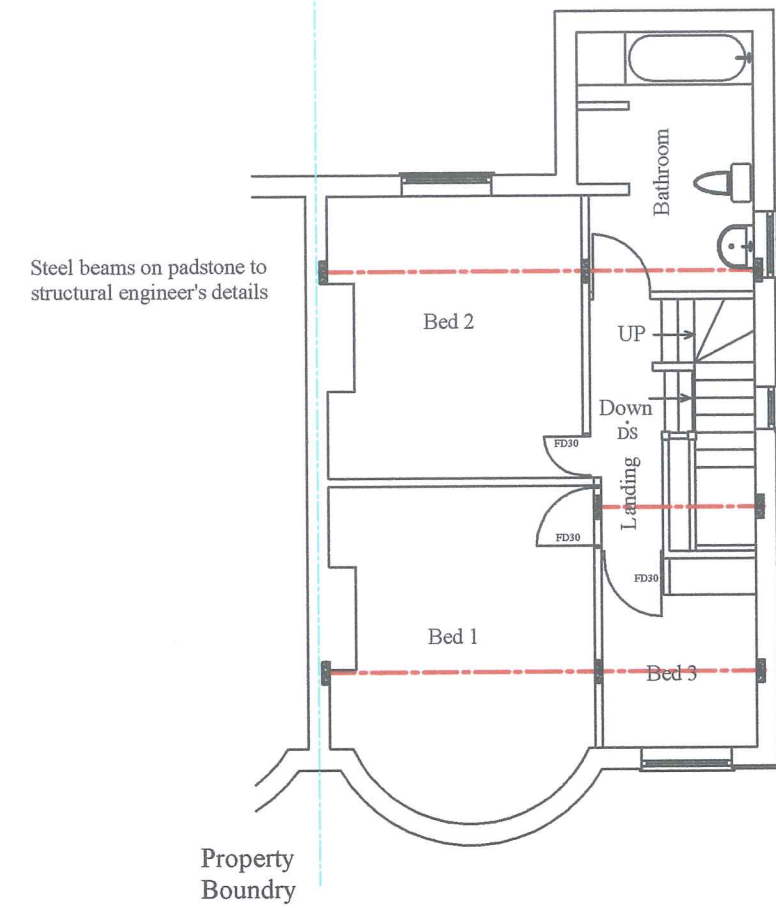

Proposed First Floor Plan

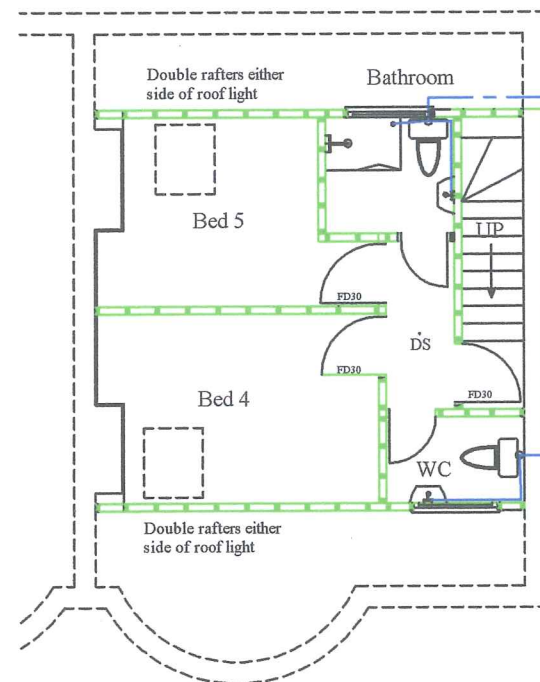

Proposed Second Floor Plan



Aldwick Construction & Design

Cawley Gate, 17 Cawley Road, Chichester, PO19 1XB
Tel : 01243 779181, Mobile: 07970727506, Fax: 01243 779181
Email: farhadaarabi@hotmail.co.uk

Farhad Aarabi

PROJECT

Proposed Loft Conversion
40 Norbren Avenue, Bognor Regis, West Sussex

TITLE

Existing & Proposed Plans

CLIENT

Mr Syed Rahman

SCALE

1: 100

DATE

08/01/2014

DRAWING NO.

123-1

rev.

20/01/2014