

DESIGN PROPOSAL

PREPARED FOR:
Roope Rantala


PROJECT No:
JK24434

PROJECT ADDRESS:
12 Caxton Street
LONDON
SW1H 0QS

DATE:
9th June 2017



solargraphicsdotnet
solargraphicsdotlondon

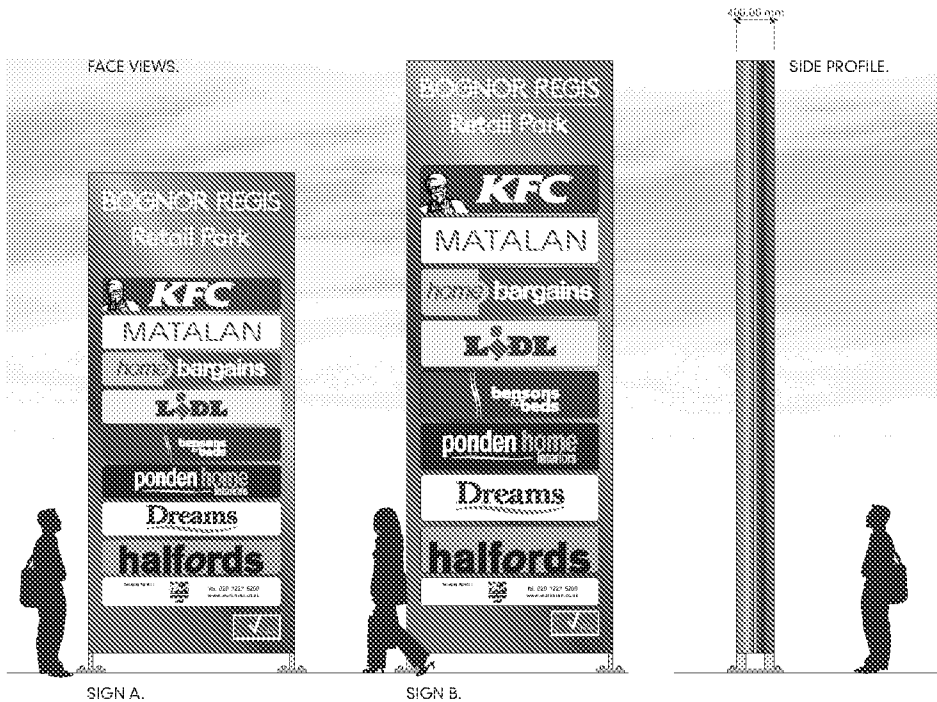

SIGN A (Non illuminated).

Aluminium clad monolith sign unit 2200mm x 5300mm x 400mm

Main background spray finished semi-gloss dark grey

Unit fixed into grounds via bespoke internal steel frame (see FRAME DETAIL 1.0)

Tenant names applied direct to face via UV printed vinyl panels

Header/Address text applied direct to face via glass finish cut-vinyl

SIGN B (Illuminated).

Aluminium clad monolith sign unit 2200mm x 6500mm x 400mm

Main background spray finished semi-gloss grey


Unit fixed into grounds via bespoke internal steel frame (see FRAME DETAIL 1.0)

Faces of panel fret-cut to allow fixing of illuminated acrylic tenant panels

Applied translucent UV cured digitally printed detail to acrylic panels to display tenant logos

Header text fret-cut from main panel with internally illuminated acrylic letters and underline detail

Internal illumination via LED's

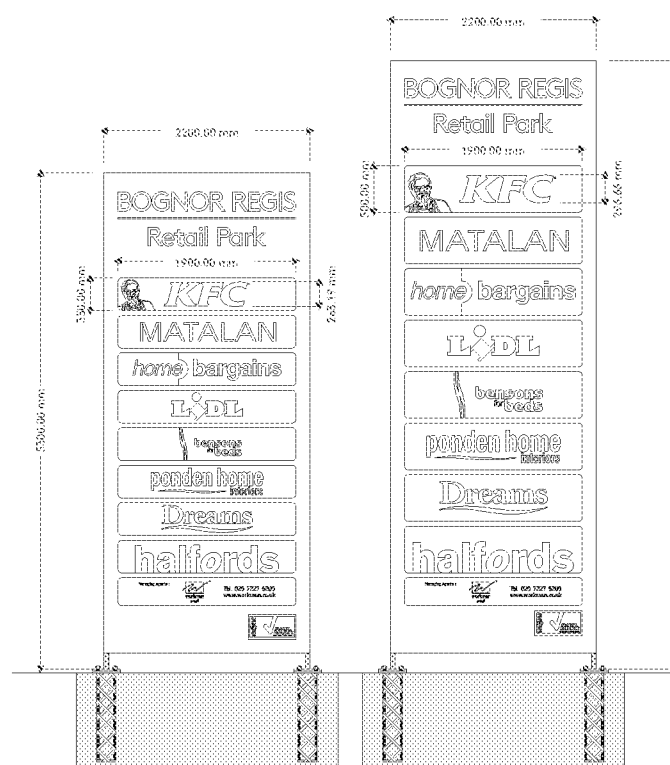

COLOUR PALETTE.

RAL 7042	WHITE	CMYK 40/0/100/0



3D VIEW. (Not to scale - for representational purposes only).



SOLAR GRAPHICS (GB) Ltd

47 Braintree Business Park,
Blackwell Drive,
Braintree,
Essex.
CM7 2PU

Telephone: 01376 552209 | sales@solargraphics.net

ARUN DISTRICT COUNCIL BE/50/18/A

IMPORTANT INFORMATION.

Please study this visual carefully, checking that all spellings, logos and general layout are represented correctly. Please approve via email to studio@solargraphics.net noting that signage will be produced exactly as per this layout. Any errors discovered after production may incur an extra charge, but more importantly may delay the installation of your signs.

© This document and design concept is the property of Solar Graphics (GB) Ltd and must not be passed to third parties without prior consent.

DESIGN FEES.

For all bespoke items, the initial design is free of charge followed by three revisions. A design fee of £20+vat may be charged for each additional revision. Any unauthorised use of this document will automatically result in a design fee being charged for the initial proposals and all subsequent revisions.

Do not scale from this artwork.

All measurements to be checked on site prior to installation.

FILE REF: Shripney Road - Bognor Regis Retail Park -
External Directory Proposal -24434



DRAWING No. 01 V. 06

PAGE 1 of 1

DESIGN EMAILED DATE.				
DESIGN APPROVED BY.				
DESIGN APPROVED DATE.				
JOB STATUS.	WAITING APPROVAL	REVIEW	APPROVED	

PROJECT No. 24434	DATE. 09.06.2017
ADDRESS.	12 Caxton Street LONDON SW1H 0QS
CLIENT	Roope Rantala Workman LLP
CONTACT.	roope.rantala@workman.co.uk
INITIAL DESIGN BY: ASN	PROJECT MANAGER. JK
AMENDMENTS BY: ASN	

FRAME & FASCIA PANELS DETAIL 1.0

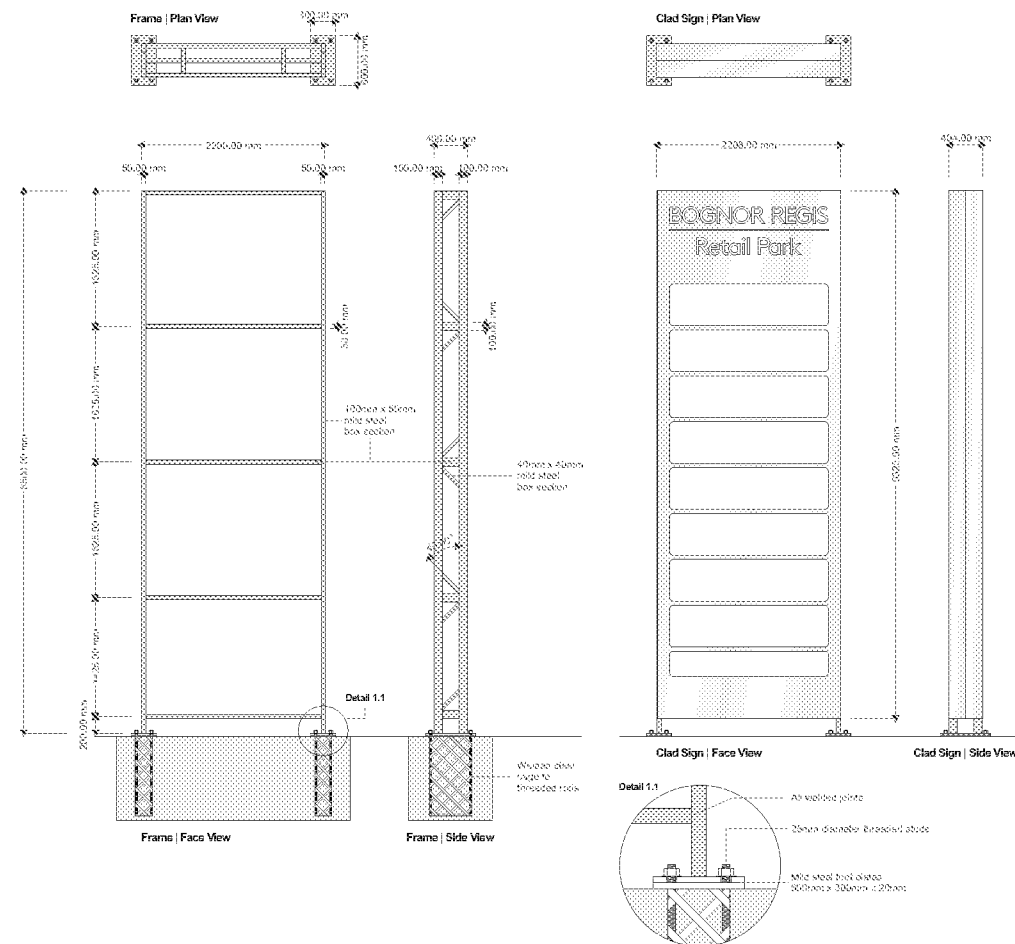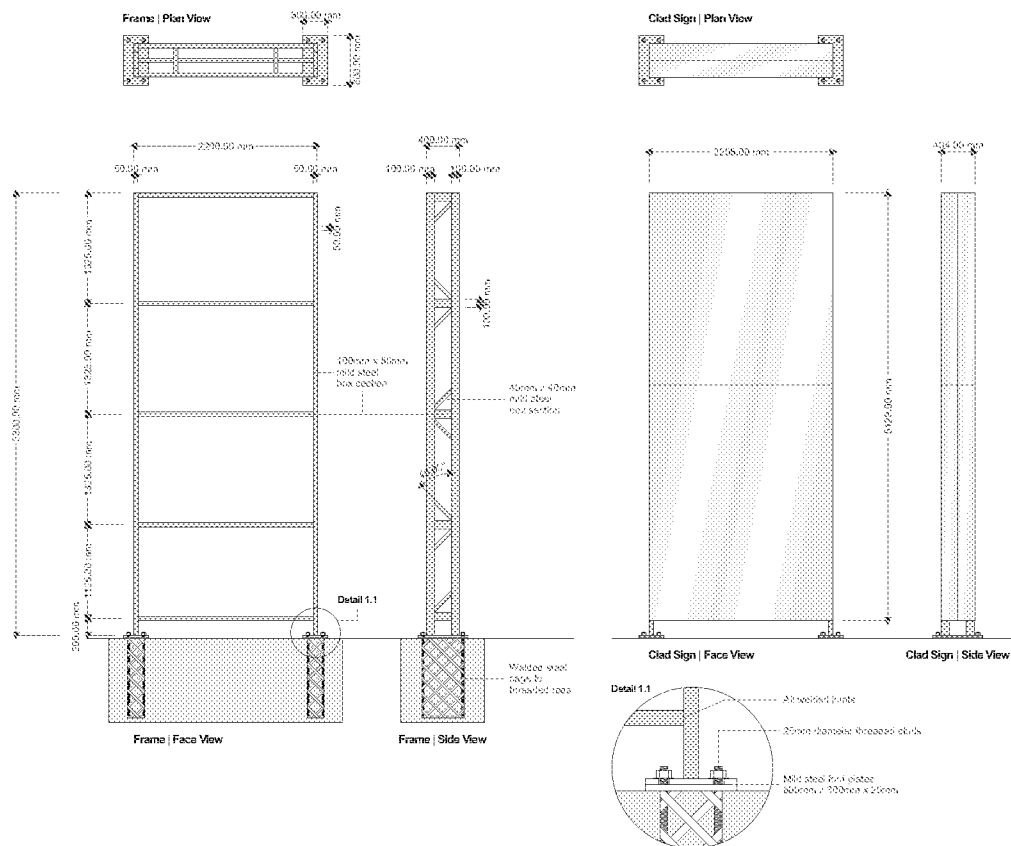

SOLAR GRAPHICS (GB) Ltd

47 Braintree Business Park,
Blackwell Drive,
Braintree,
Essex.
CM7 2PU

Telephone. 01376 552209 | sales@solargraphics.net

ARUN DISTRICT COUNCIL BE/50/18/A

IMPORTANT INFORMATION:

Please study this visual carefully, checking that all spellings, logos and general layout are represented correctly. Please approve via email to studio@solargraphics.net noting that signage will be produced exactly as per this layout. Any errors discovered after production may incur an extra charge, but more importantly may delay the installation of your signs.

© This document and design concept is the property of Solar Graphics (GB) Ltd and must not be passed to third parties without prior consent.

DESIGN FEES

For all bespoke items, the initial design is free of charge followed by three revisions. A design fee of £20+vat may be charged for each additional revision. Any unauthorised use of this document will automatically result in a design fee being charged for the initial proposals and all subsequent revisions.

Do not scale from this artwork.
All measurements to be checked on site prior to installation.

FILE REF: Shripney Road - Bognor Regis Retail Park - External Directory Proposal -24434	
DRAWING No. 02 V 06	PAGE 1 of 1

DESIGN EMAILED DATE.			
DESIGN APPROVED BY.			
DESIGN APPROVED DATE.			
JOB STATUS.	WAITING APPROVAL		APPROVED

PROJECT No. 24434	DATE. 09.06.2017
ADDRESS. 12 Caxton Street LONDON SW1H 0QS	
CLIENT. Roope Rantala Workman LLP	
CONTACT. roope.rantala@workman.co.uk	
INITIAL DESIGN BY : ASN	PROJECT MANAGER. JK
AMENDMENTS BY : ASN	

SIGN
CONCEPT
DESIGN
FABRICATION
INSTALLATION

#itsalondonthing

© Solar Graphics (GB) Ltd 2017