




North West

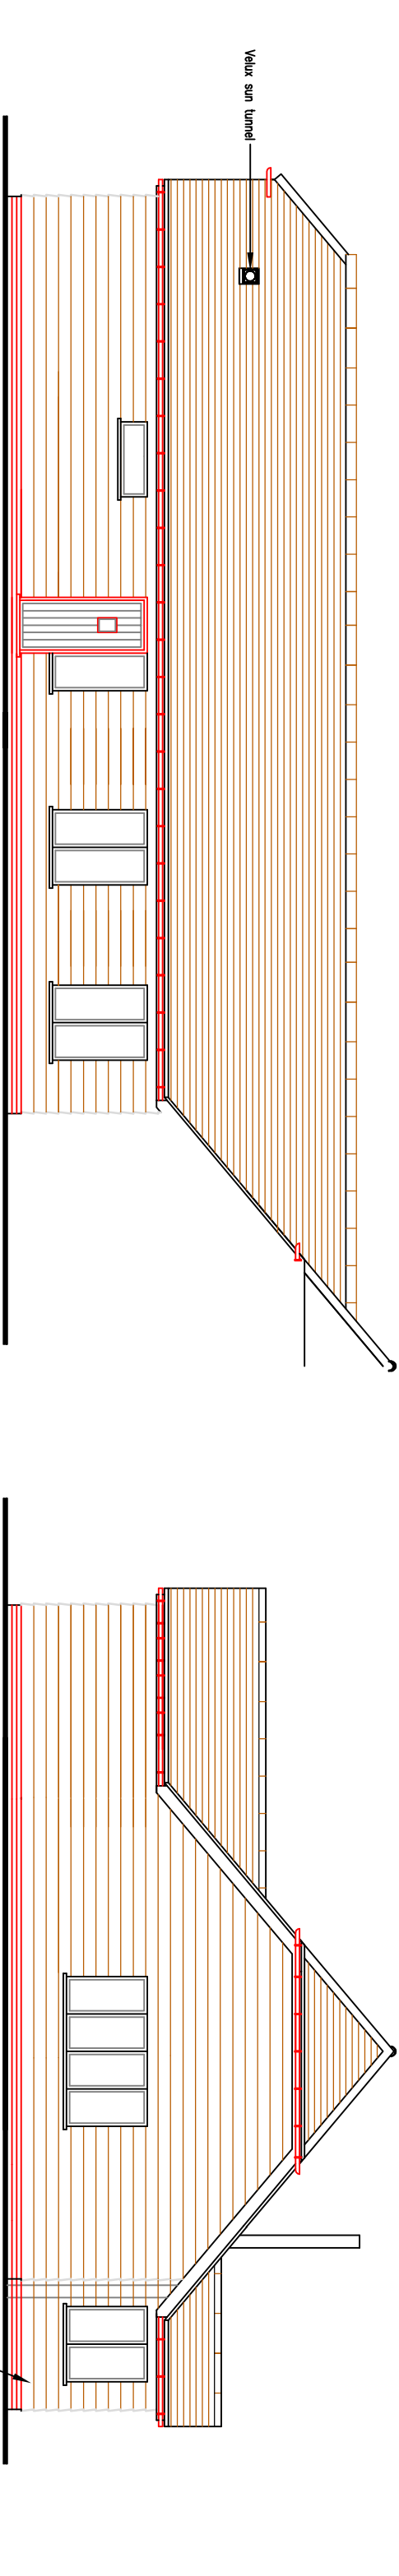


North East of Berry Lane part

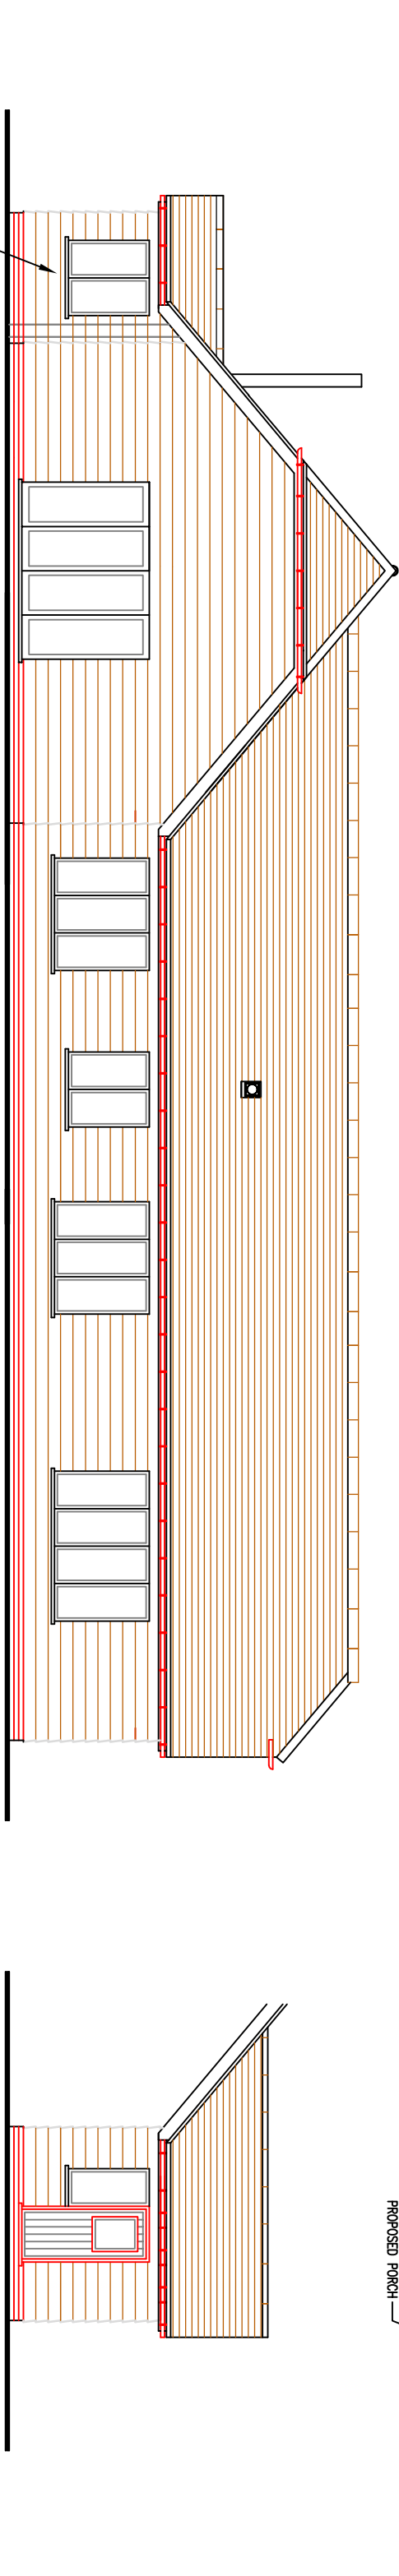


South West - Berry Lane

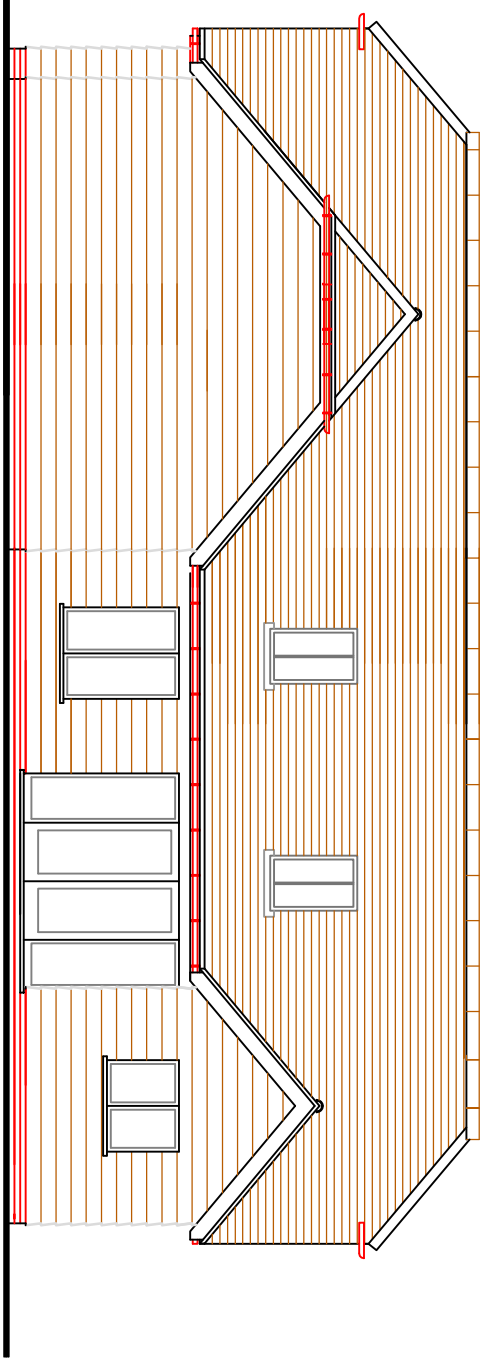

South East

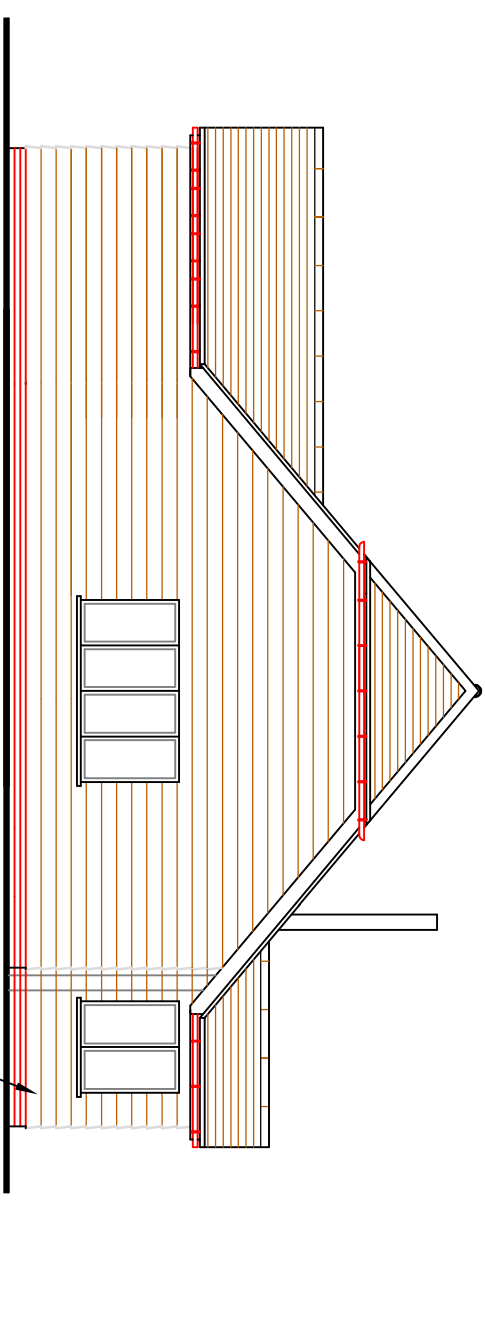

North East of gable part

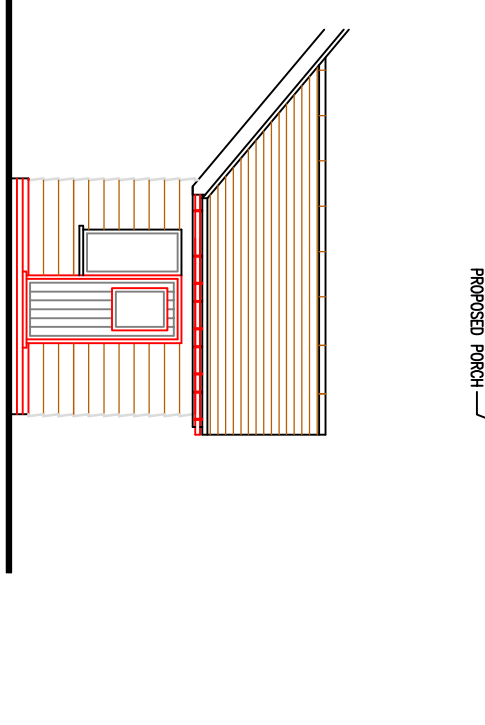

SW - Utility

