

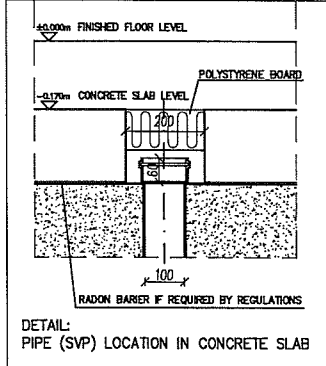
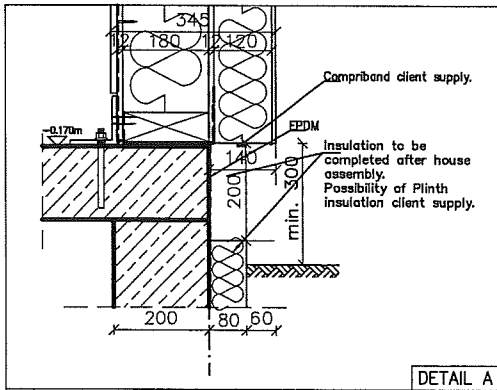


POINT 227E
236,74 m2 (2548 sq. ft)

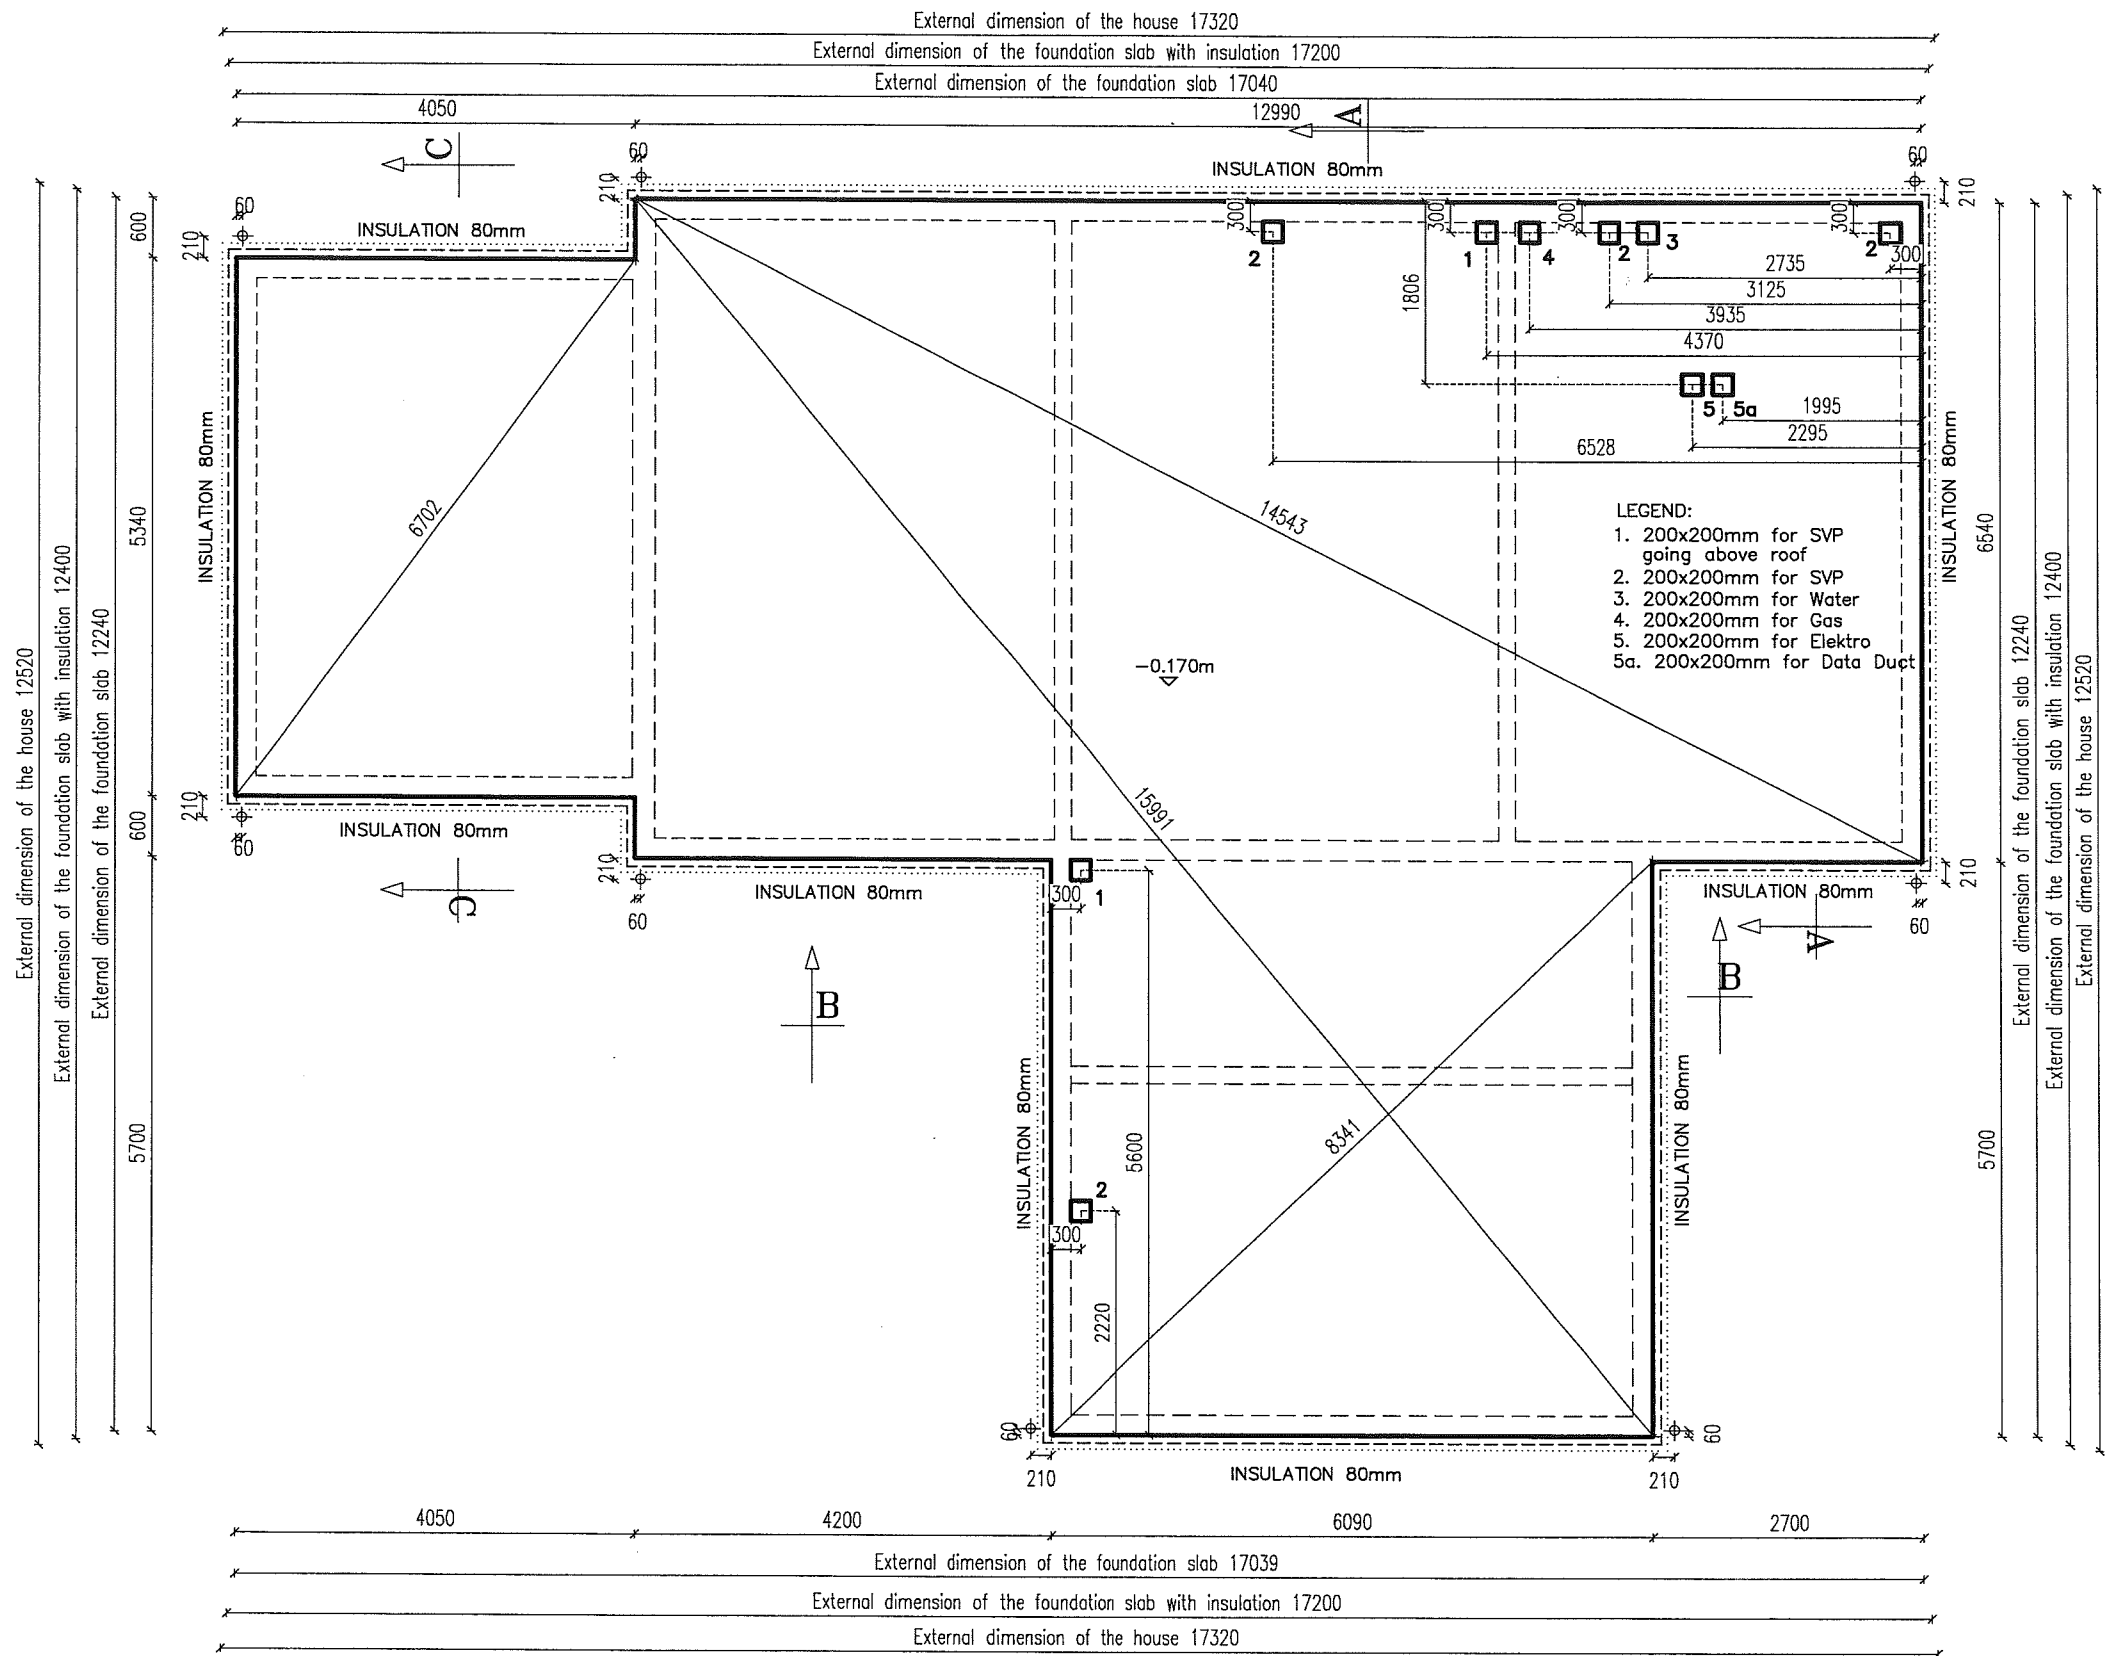

POINT 227E

TOTAL FLOOR AREA 236,74m² (2548 sq.ft.)

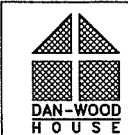

DAN - WOOD HOUSE
1 Wilderhaugh
Galashiels
TD1 10J
sales@dan-wood.com

OBJECT: SINGLE-FAMILY HOUSE		
NUMBER OF CONTRACT/INVESTOR: -		
DRAWING: FOUNDATION SLAB	TYPE OF HOUSE: POINT 227E	VALID FROM: 11.12.2017

ARCHITECT GB:		ARCHITECT PL:		SCALE: 1:75
—		—		
VERSION:	DATE:		VERSION:	DRAWING NO.: 01
1	—		4	
2	—		5	
3	—		6	
BRANCH:		ARCHITECTURE		