



POINT 227E

236,74 m2 (2548 sq. ft)

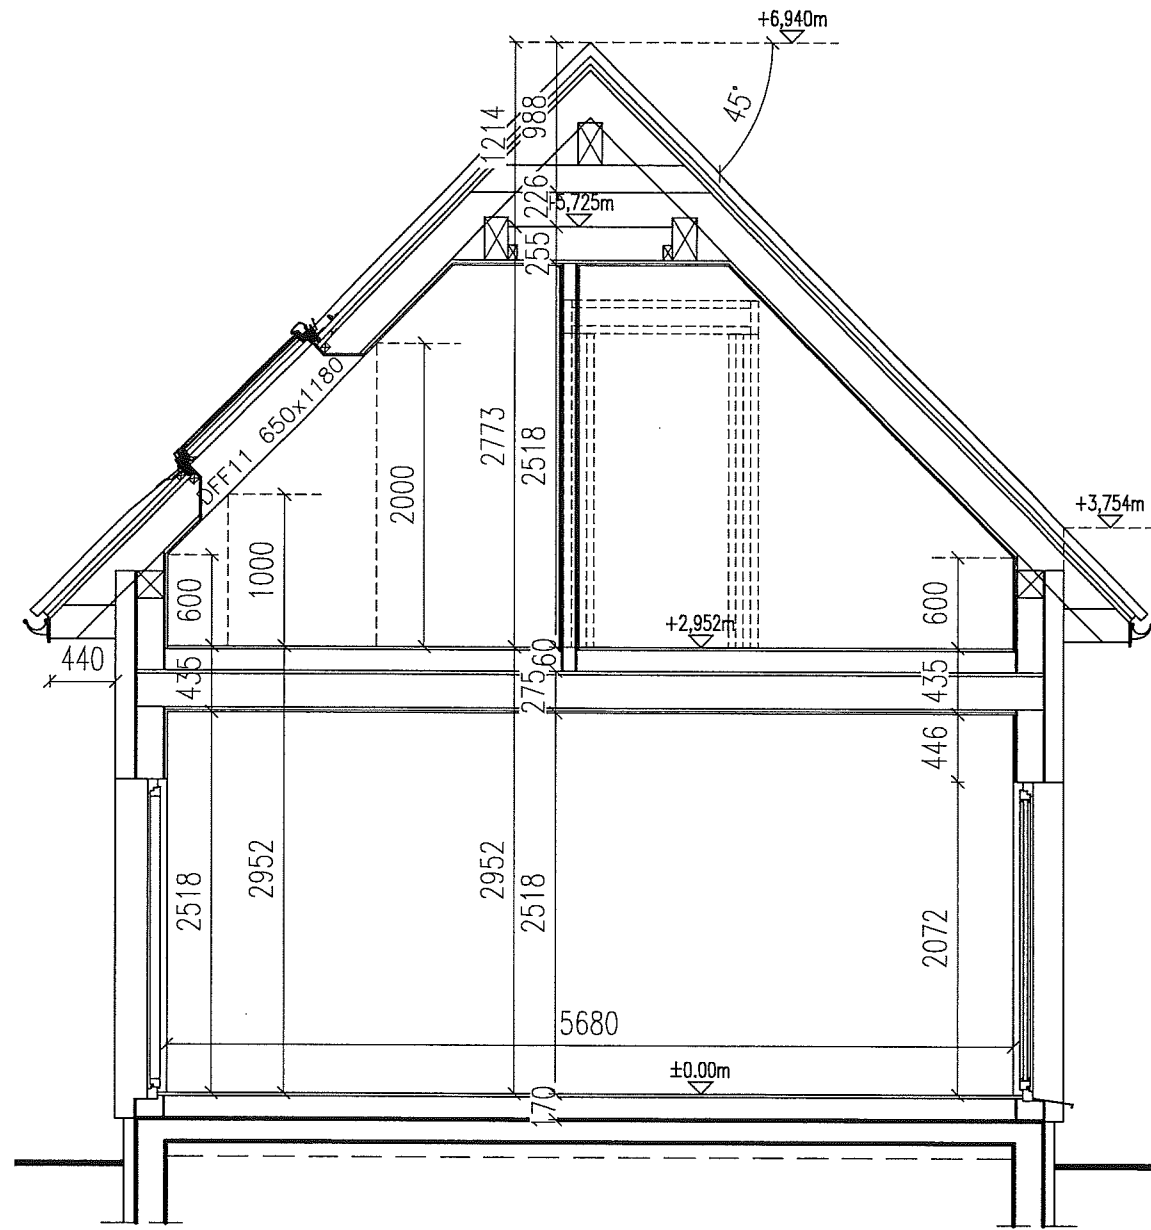

SECTION B-B

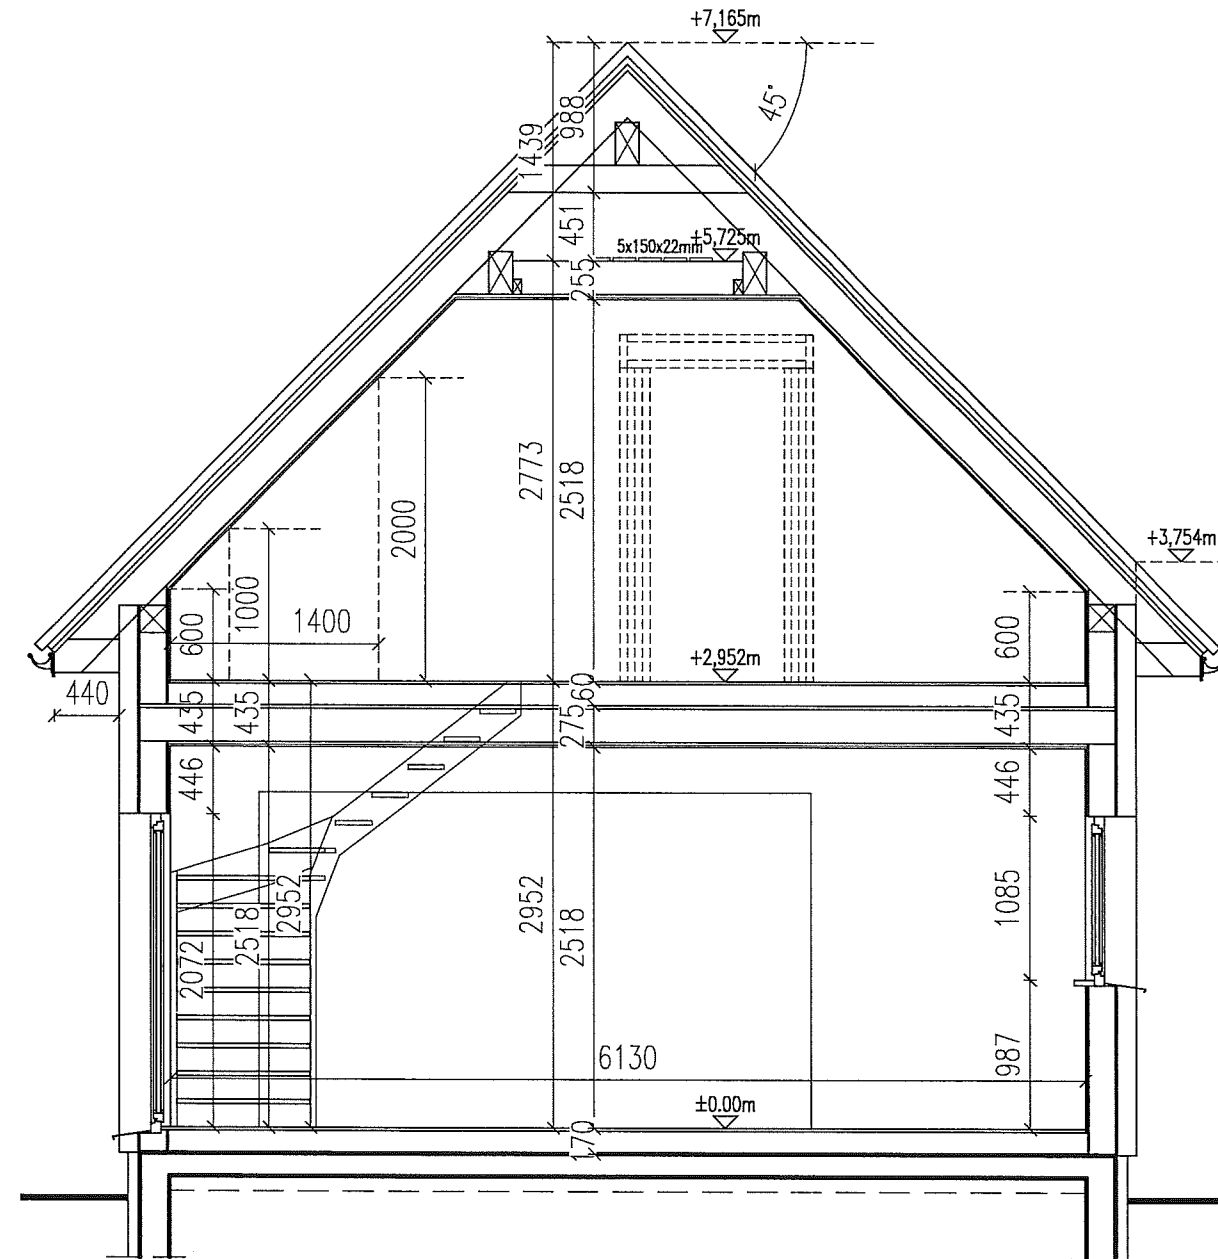

SECTION A-A

POINT 227E

TOTAL FLOOR AREA 236,74m² (2548 sq.ft.)



DAN - WOOD HOUSE
1 Wilderhaugh
Glasgow
TD1 1QJ
sales@dan-wood.com

OBJECT: SINGLE-FAMILY HOUSE		
NUMBER OF CONTRACT/INVESTOR: -		
DRAWING: SECTION A-A, B-B	TYPE OF HOUSE: POINT 227E	VALID FROM: 11.12.2017

ARCHITECT GB:		ARCHITECT PL:		SCALE:
—		—		1:50
VERSION:	DATE:	VERSION:	DATE:	DRAWING NO.:
1	—	4	—	04
2	—	5	—	
3	—	6	—	
BRANCH: ARCHITECTURE				