

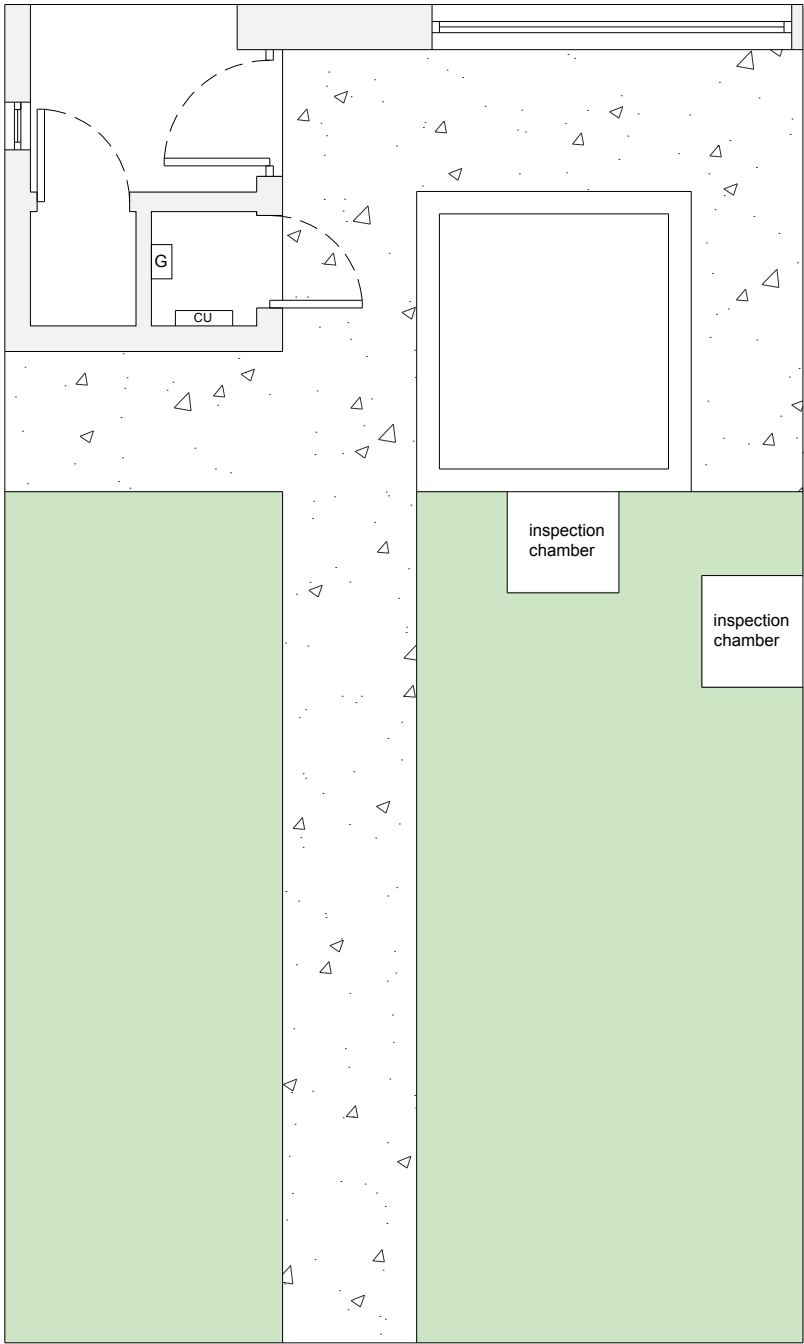


Existing

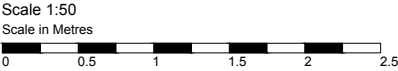

Proposed

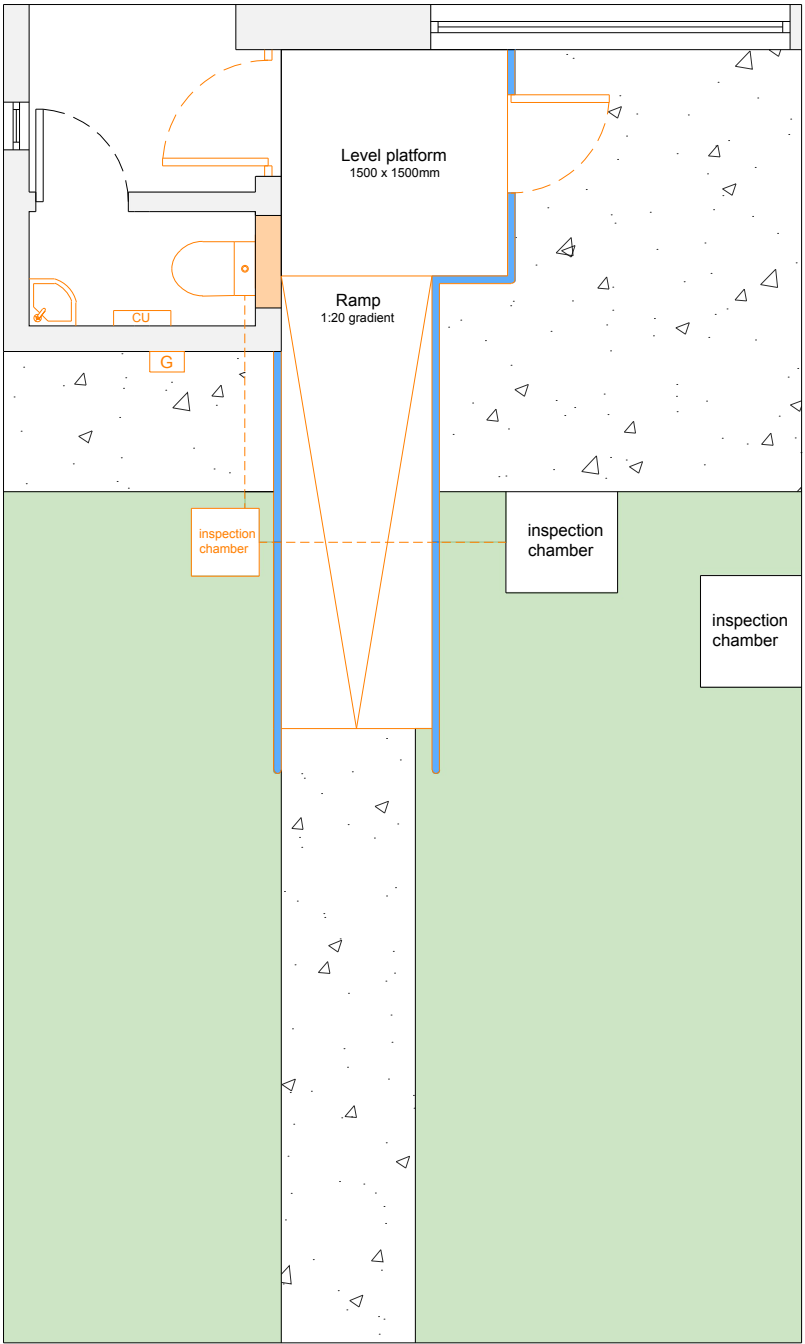

- Notes:**
- 1. Do not scale from this drawing, except for Planning.
 - 2. All dimensions are in millimetres / metres unless stated otherwise.
 - 3. Please contact Advanced Adaptations to report any errors or inaccuracies
 - 4. Drawings must be interpreted in conjunction with the Schedule of Works

REVISIONS		
#	Description	Date

Client:

Mr Lee Slater

Property Address:

**9 Birdham Close
Bognor Regis
PO21 5TD**

Drawing Title:

Downstairs WC and access

Scale:	1:50	Date:	06-05-2026
Drawn By:	ZK	Ref:	009/BIR/001
Rev:	-	Paper:	A3
		Direction:	

Advanced Adaptations

2 Adur Lofts, 2a Buckingham Road
WORTHING BN11 1TH
www.advancedadaptations.co.uk
advancedadaptations@gmail.com