




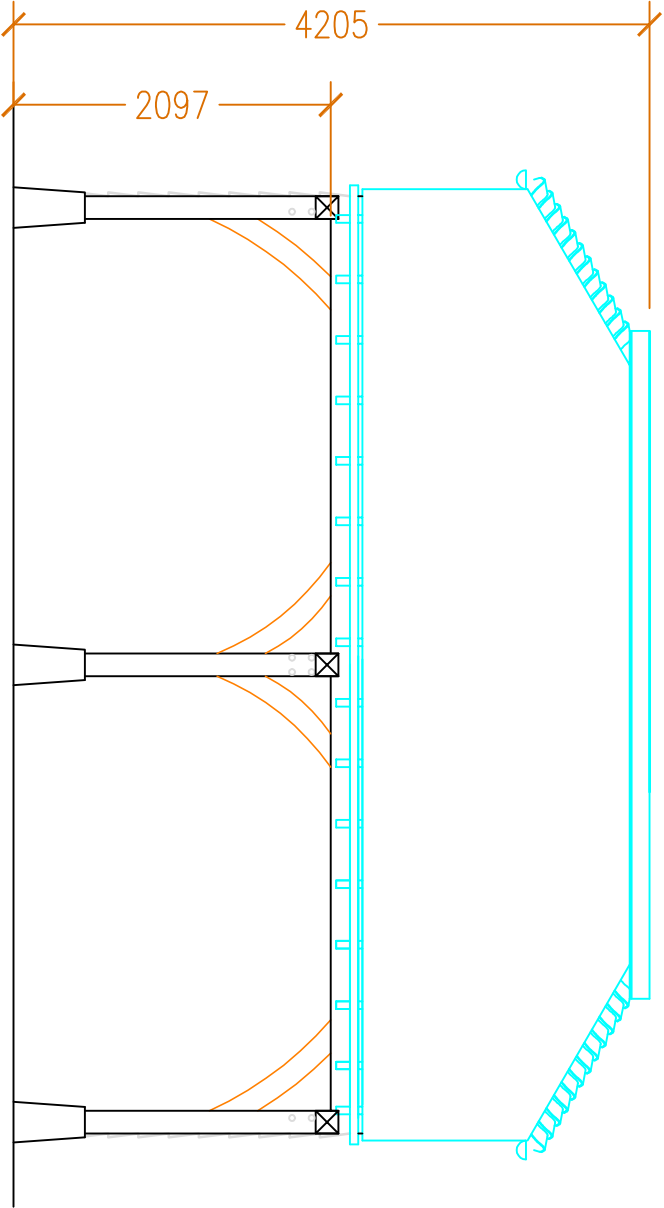


North West

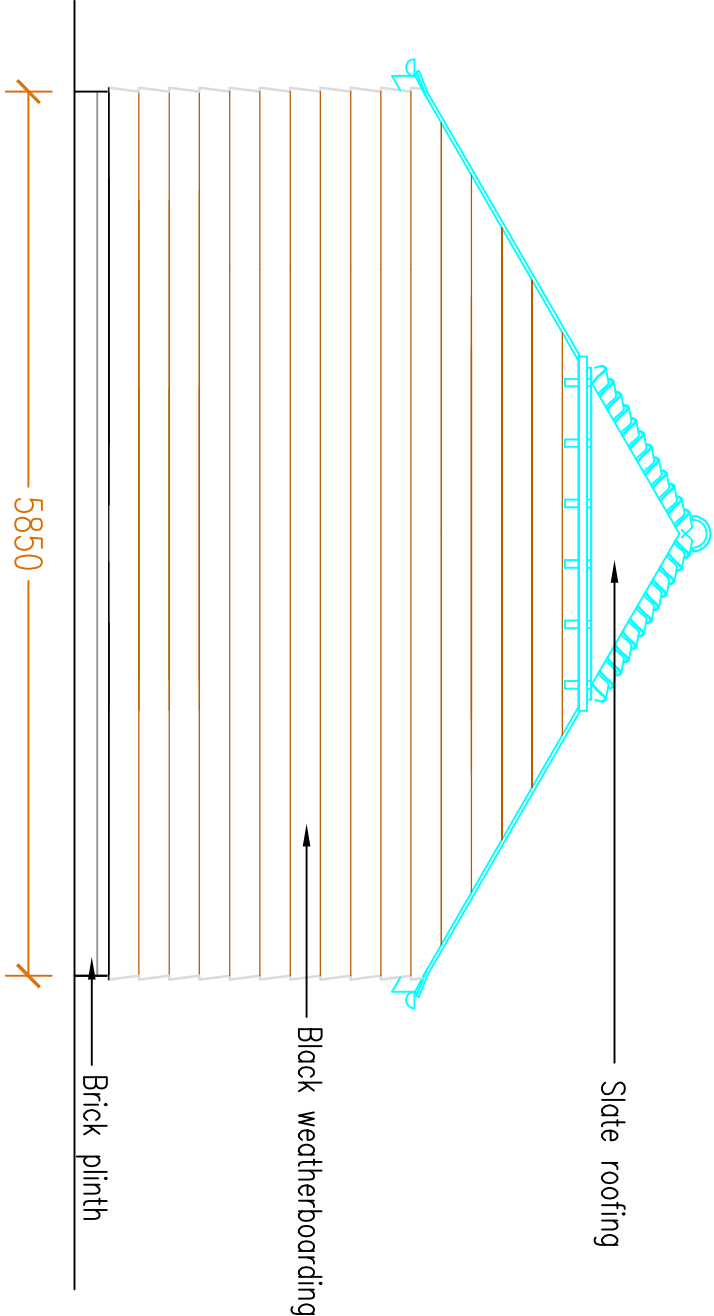

North East
South West handed

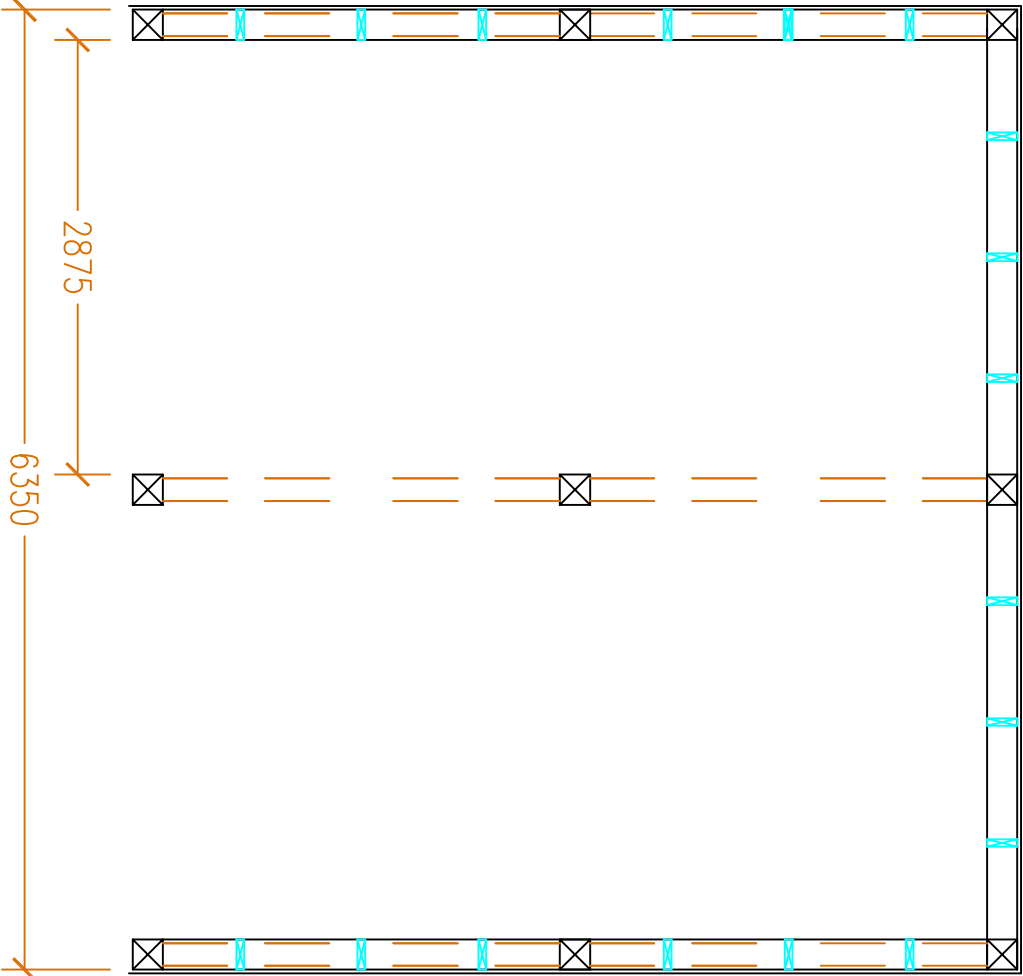

South East

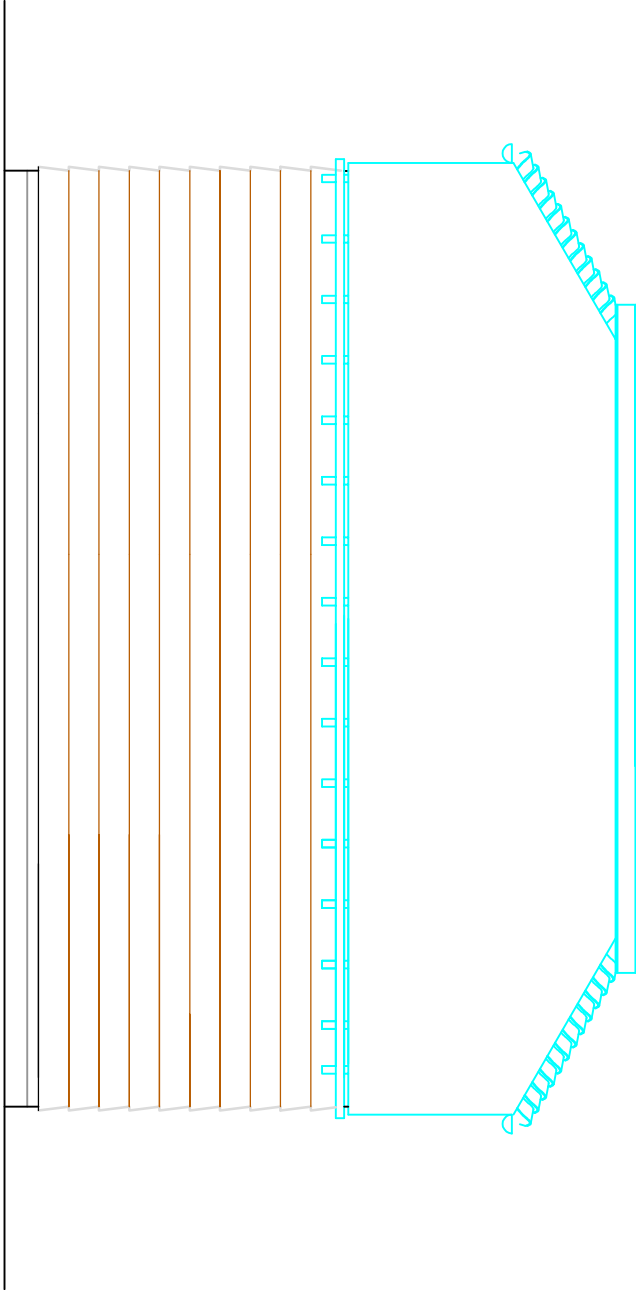

CLIENT	PROJECT	TITLE	STATUS	DRAWN BY	REVIEWED BY
C. TOMKINS	REAR OF 99 NORTH BERTSD STREET	PROPOSED GARAGE	PLANNING	SJ	SJ
			DATE	SCALE	DRAWING NUMBER
			19.04.18	1:500A3	8A