



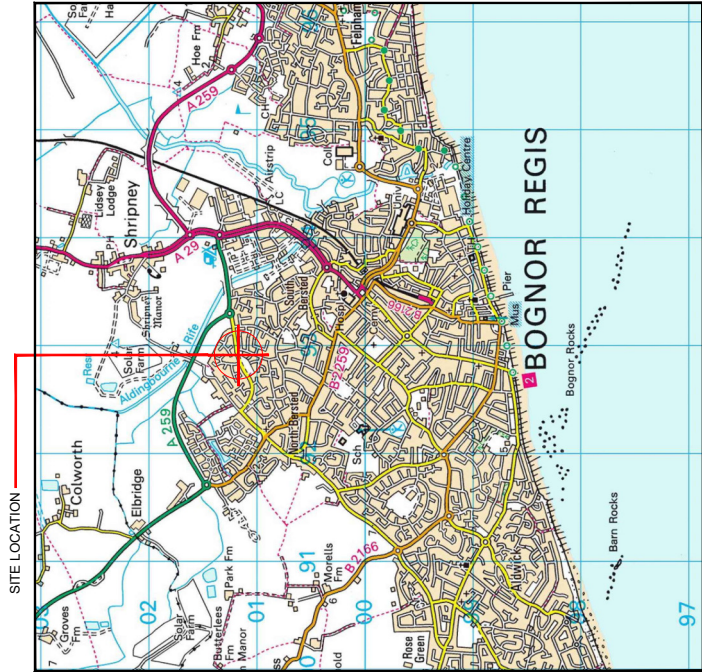

SITE AREA PLAN



SITE PHOTOGRAPH

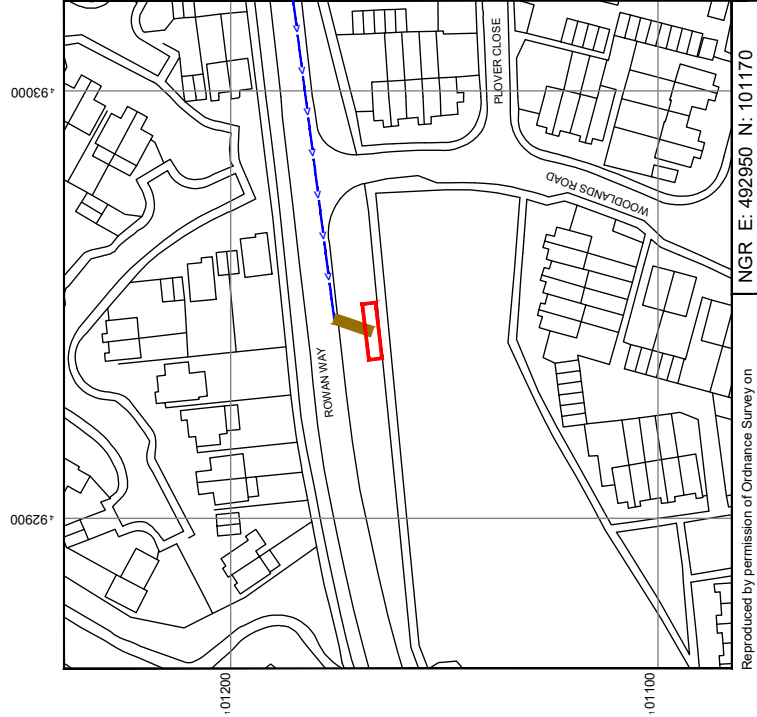

Reproduced by permission of Ordnance Survey on behalf of the Controller of Her Majesty's Stationery Office
All rights reserved. © Crown Copyright licence no. TBC

SITE LOCATION PLAN




GOOGLE MAPS QR CODE

GOOGLE MAPS - Hyperlink to map of the site

GOOGLE STREETVIEW - Hyperlink to streetview of the site

NOTES:

DIRECTIONS TO SITE:
TRAVELLING ANTICLOCKWISE AND HEADING NORTH EAST ON THE CHICHESTER BYPASS/A27, TAKE THE 3RD EXIT AT THE BOGNOR ROUNDABOUT ONTO BOGNOR ROAD/A259. AFTER 1.1 MILES GO THROUGH THE ROUNDABOUT TO STAY ON A259. AFTER 2.1 MILES TAKE THE 1ST EXIT AT THE ROUNDABOUT ONTO NORTH BERSTED BYPASS/A259. AFTER 1.1 MILES TAKE THE 1ST EXIT ON THE RIGHT ONTO ROWAN WAY. THE SITE WILL BE APPROX 0.3 MILES ON THE LEFT.

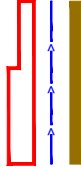

Site Provider's
Property Boundary:
Access Route To Site:
Access Route:

Number	MBNL / EE / 3	Project	Programme of Review	Issue
M002	MBNL	H3G UNILATERAL SW	Planning	B
Details	16/05/2020	Revision / Upgrade Description:		
Drawn	M. Williams			
Checked	A. Dobson			
Approved	A. Dobson			
M001	MBNL	H3G UNILATERAL SW	Planning	A
Details	08/05/2020	Revision / Upgrade Description:		
Drawn	M. Williams			
Checked	A. Dobson			
Approved	A. Dobson			



Mobile Broadband Network Limited
St Paul's, Thames Tower, Station Road, Reading, RG1 1LX
Design Consultant & Principal Contractor:



Site Name:	ROWAN WAY SW2
Site ID:	1071511
Address:	ROWAN WAY BOGNOR REGIS SUSSEX PO22 9QQ
Title:	002 SITE LOCATION PLAN
Project:	H3G UNILATERAL S.W.
Purpose of Issue:	PLANNING
EE Call ID:	55843
MBNL Call ID:	ARN005
3UK Call ID:	PO0197
Master Drawing No:	1071511_ARN005_55843_PO0197_M002
Issue:	B