


SCALE 1:100

0 1 2 3 4 5 mts

BE/56/13


SHEET N°3

EXISTING FLOOR PLAN

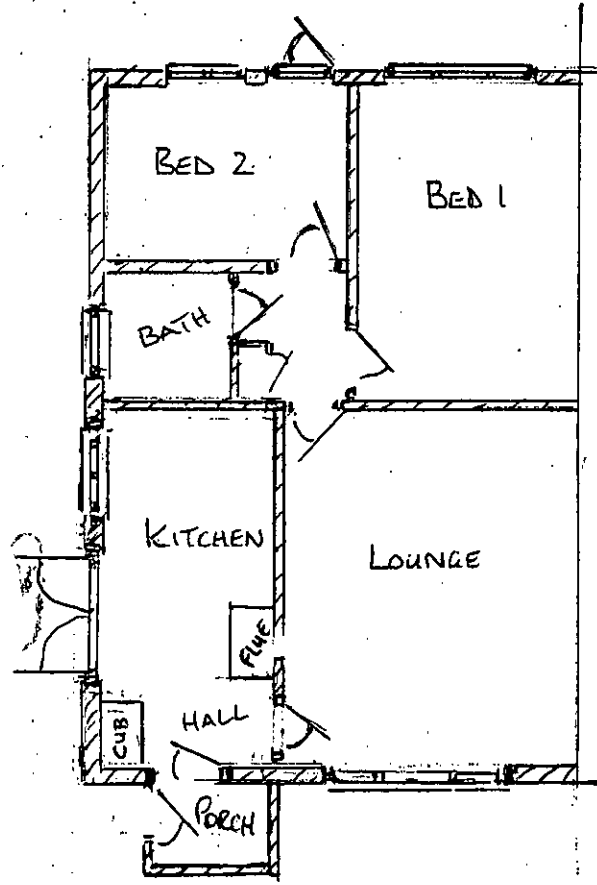

PROPOSED FLOOR PLAN

Scale 1:100

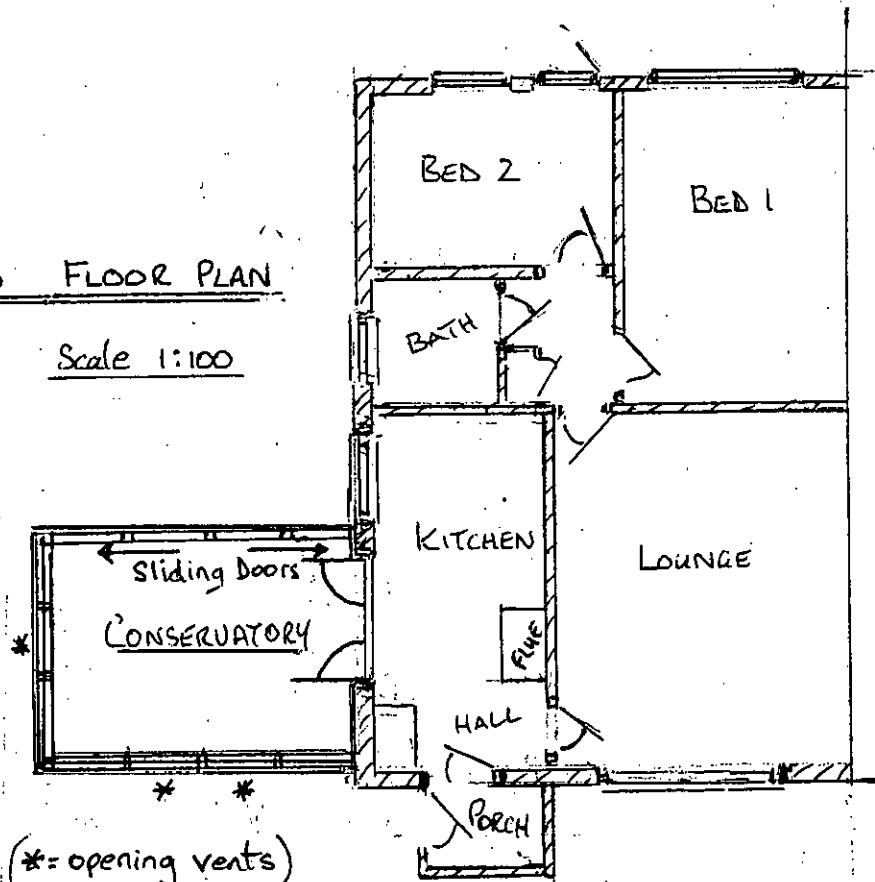

(* = opening vents)