



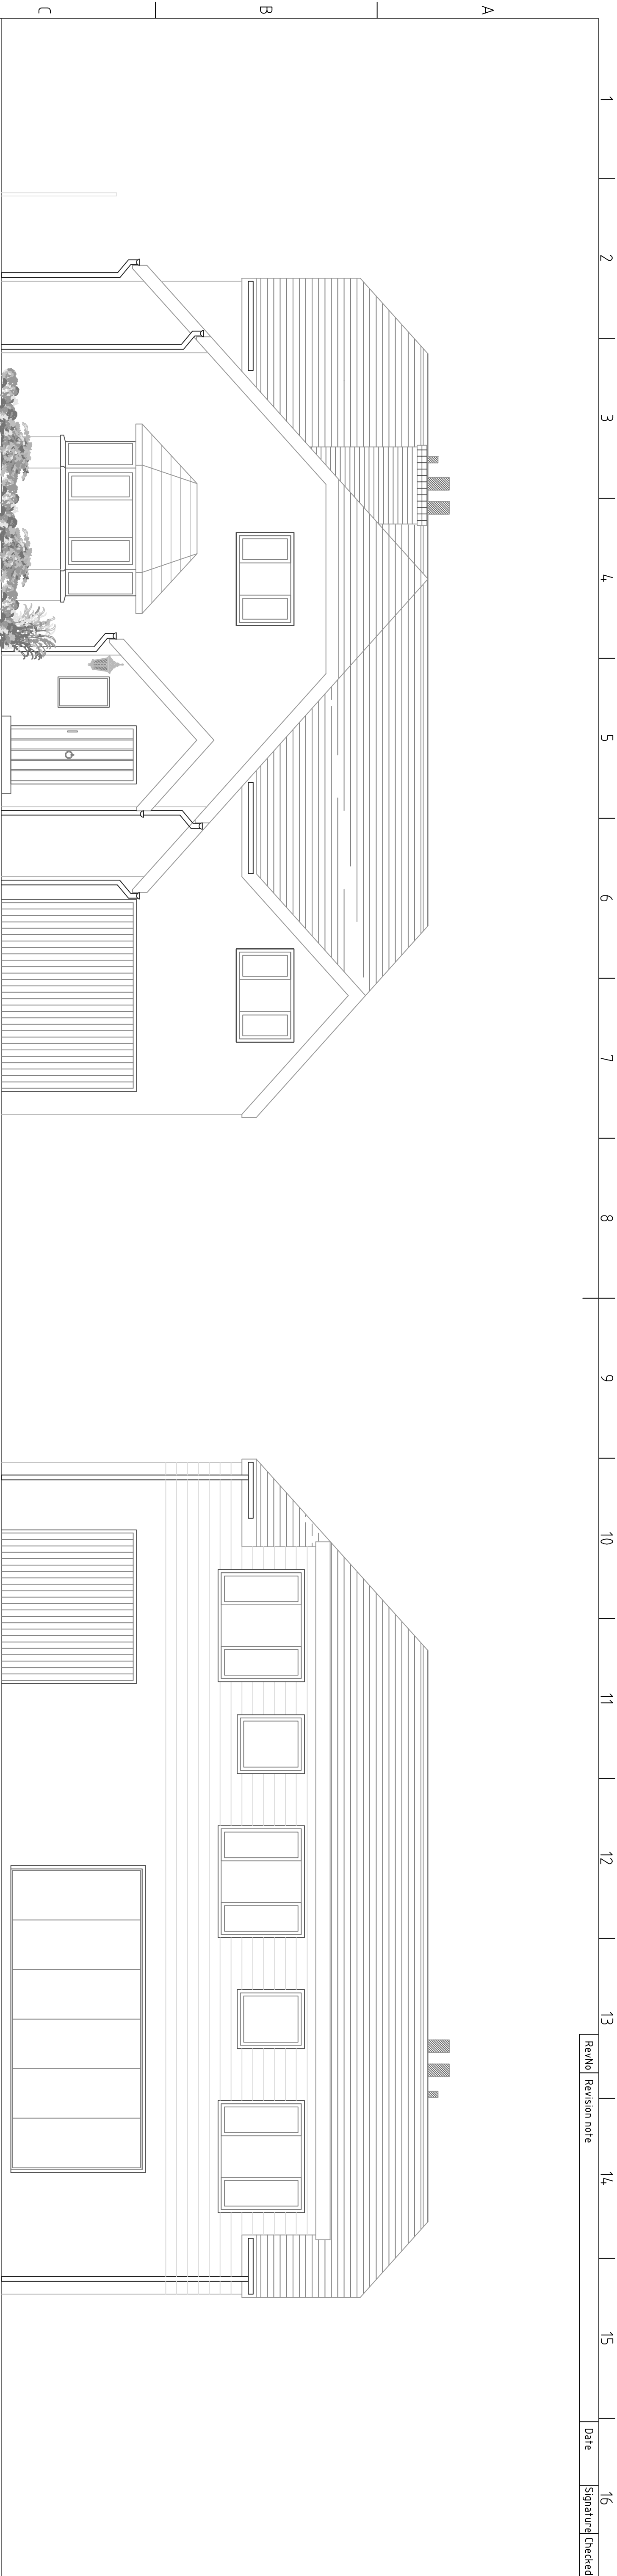


FRONT ELEVATION

REAR ELEVATION

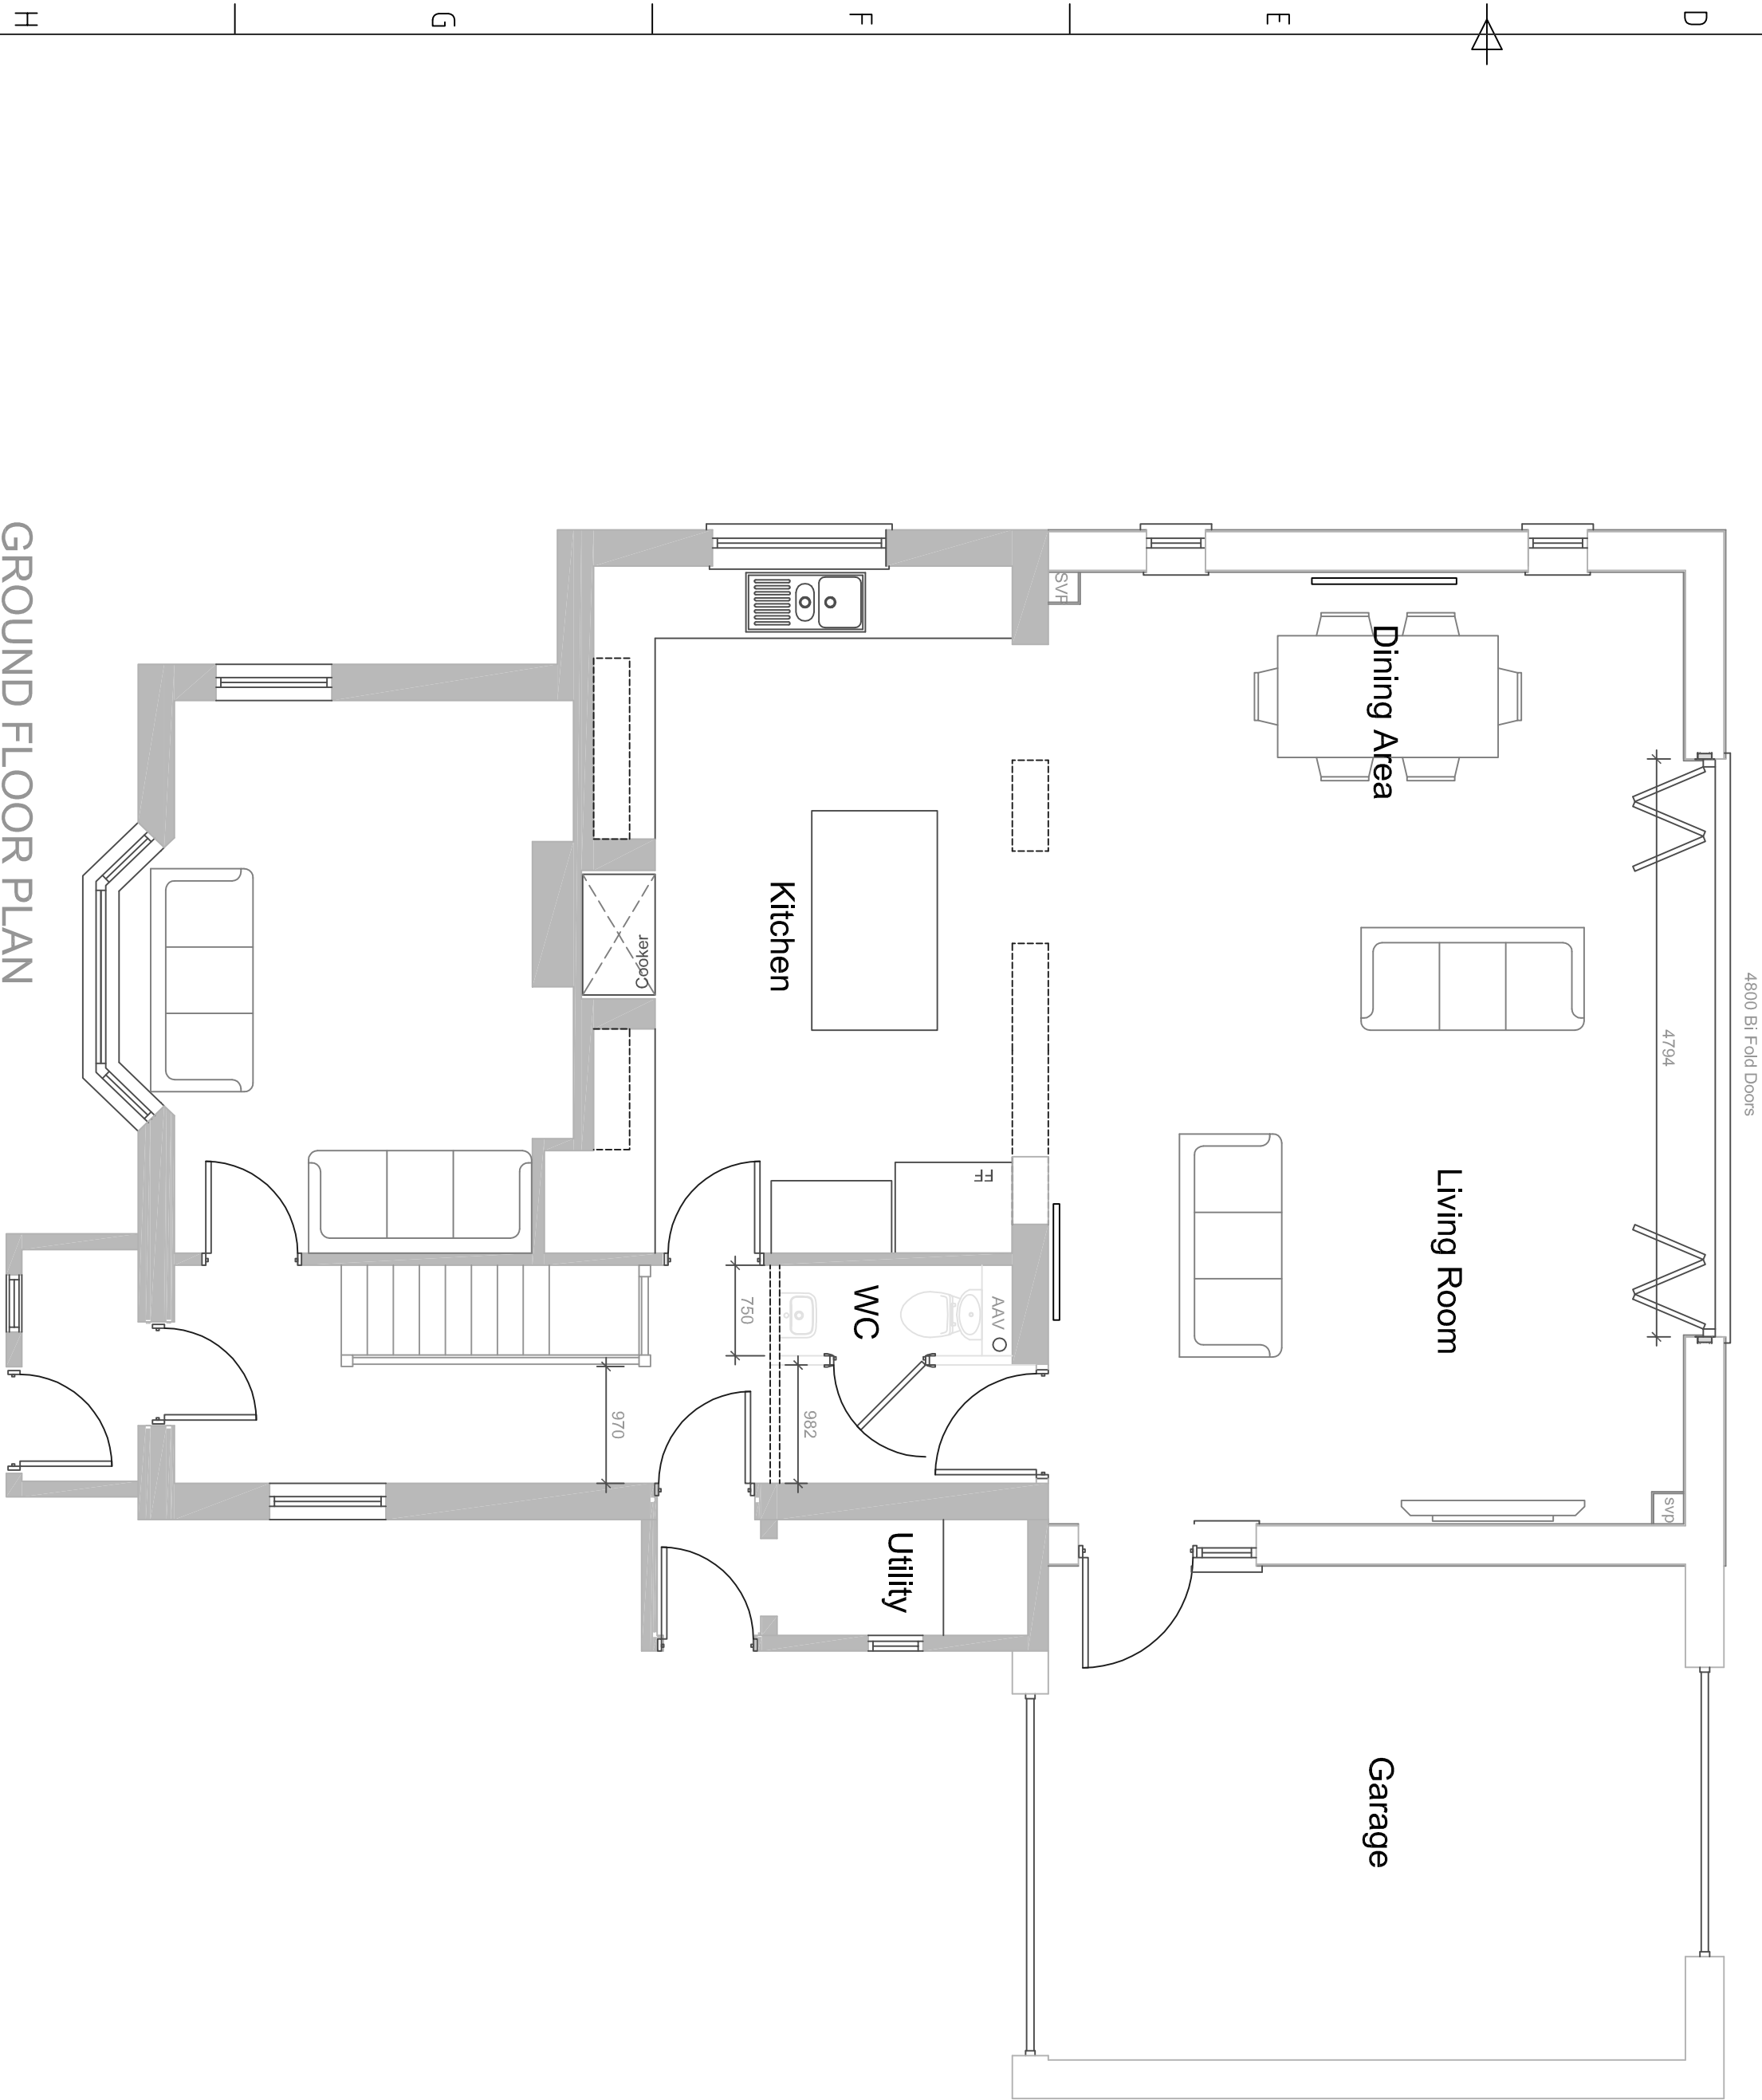

GROUND FLOOR PLAN

FIRST FLOOR PLAN

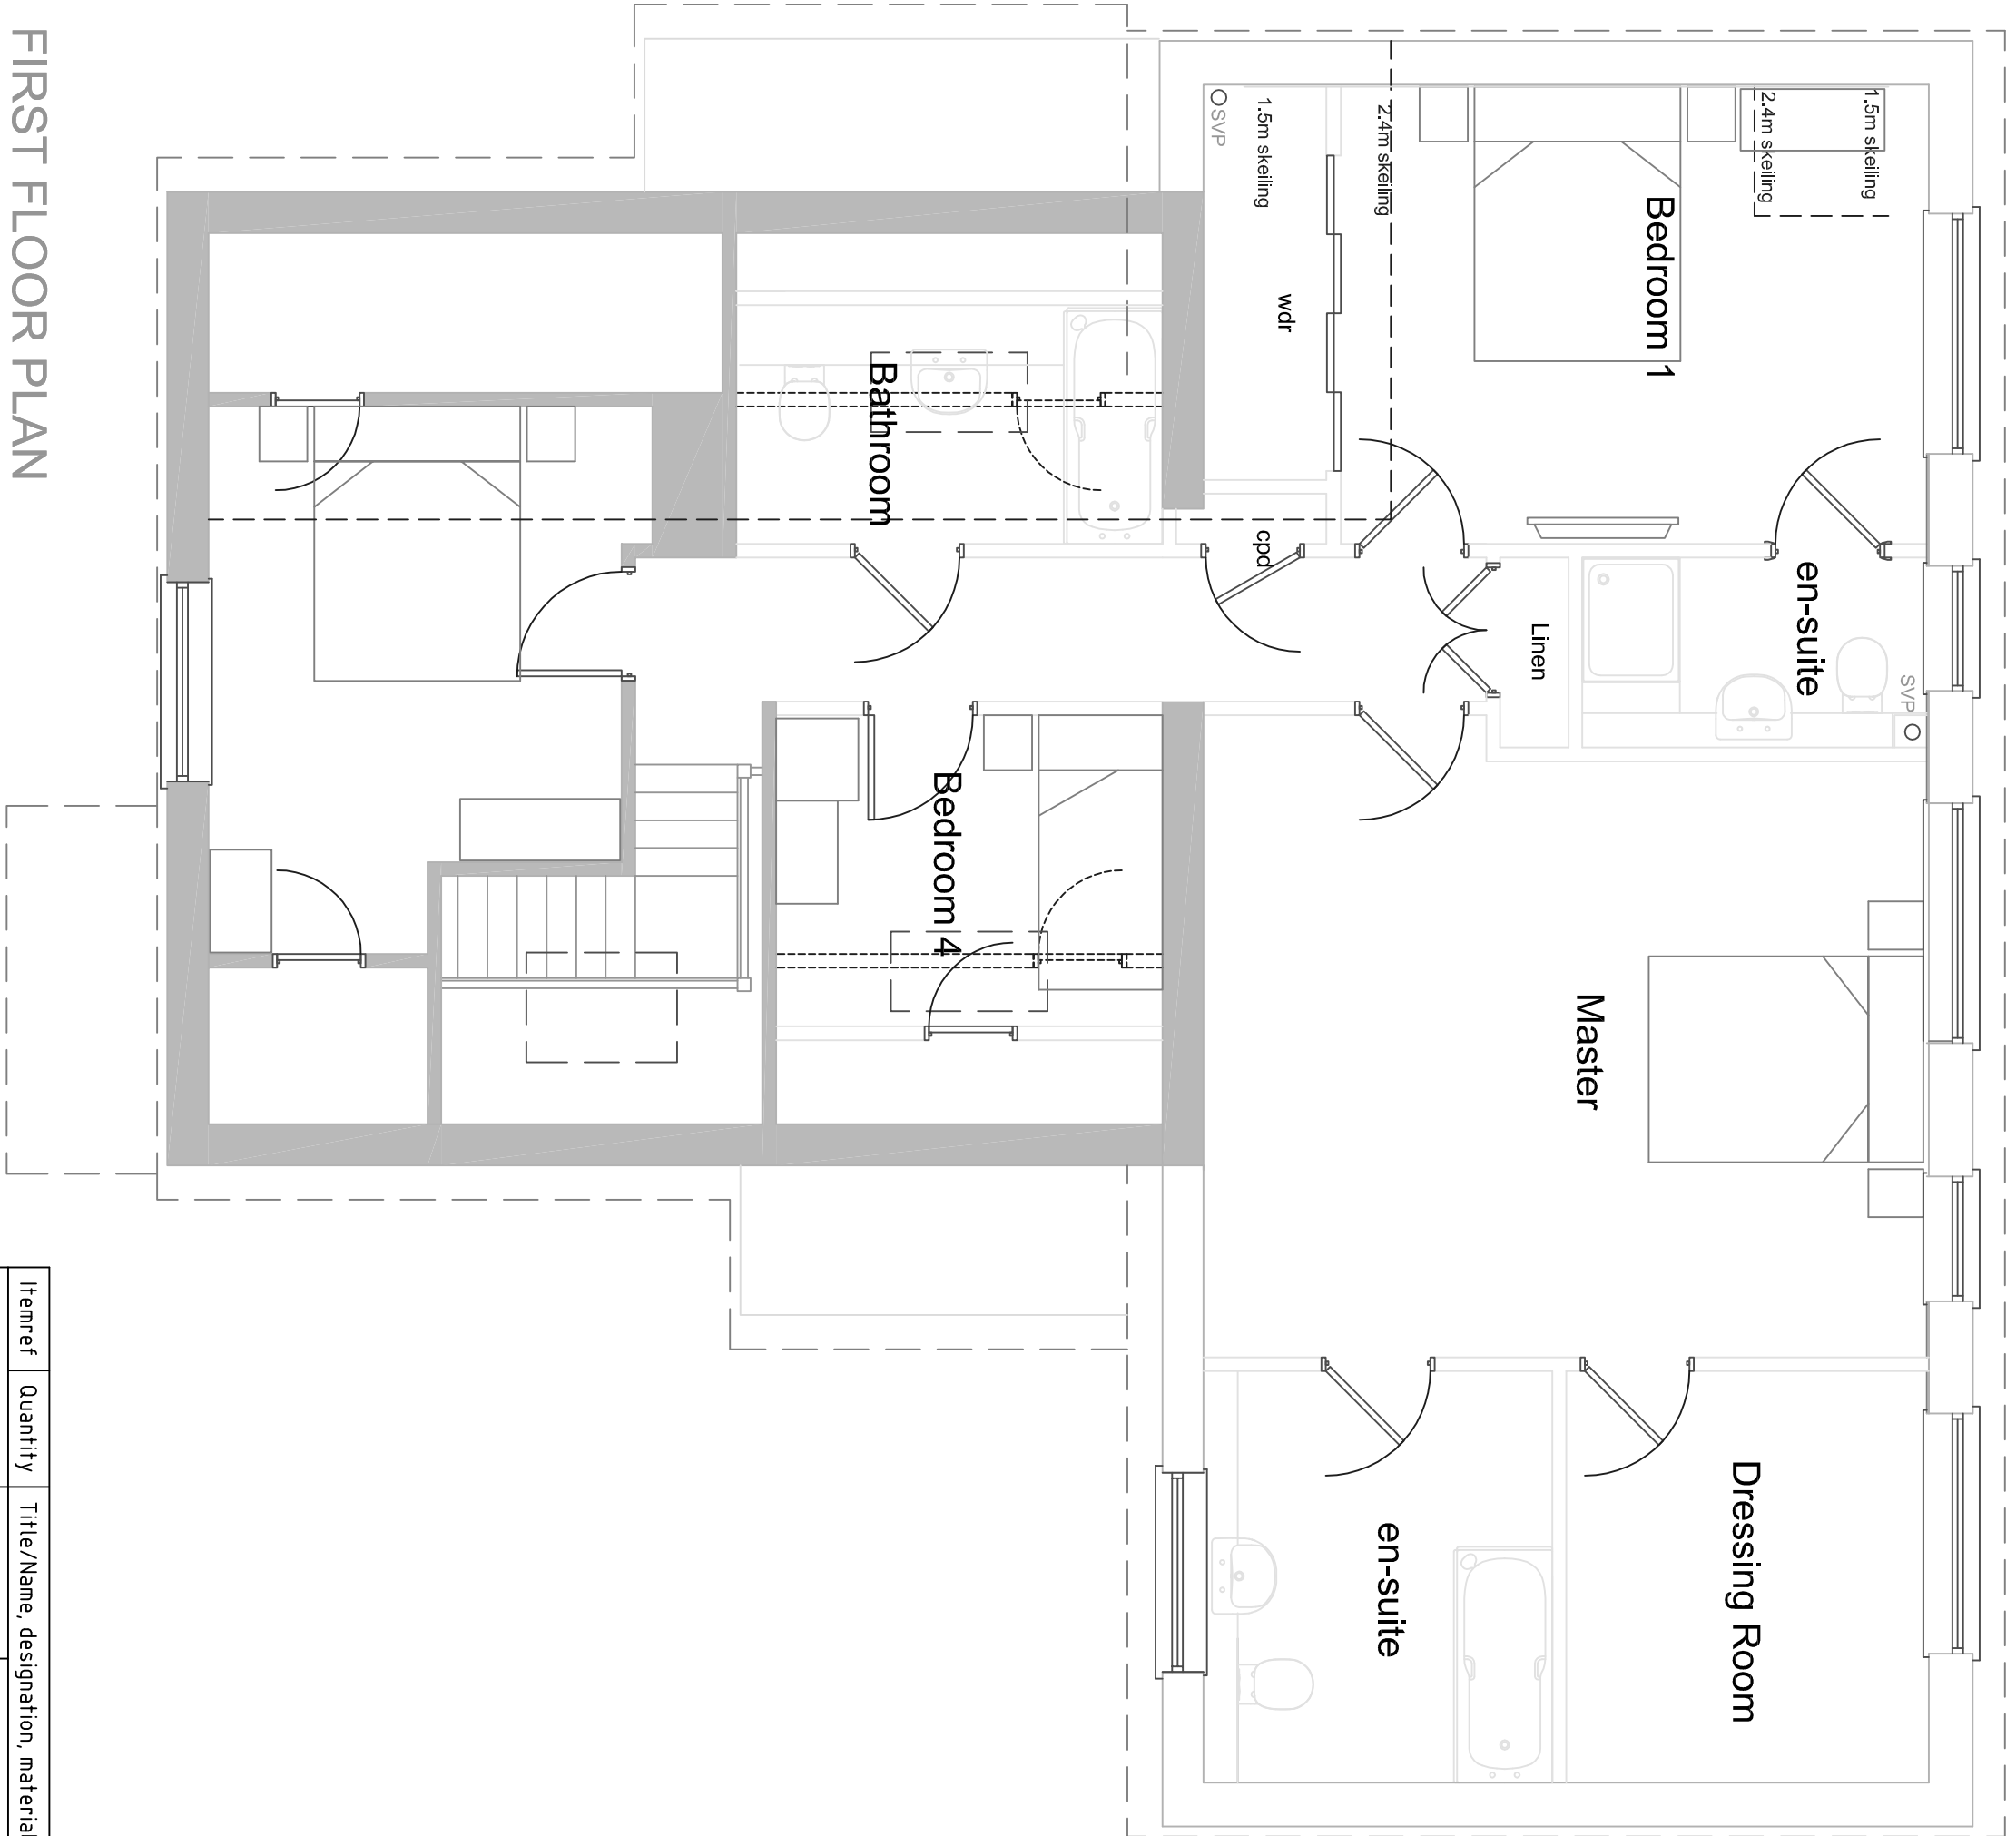

Itemref	Quantity	Title/Name, designation, material, dimension etc	Article No./Reference
1	1	Designed by	Date
2	1	Checked by	Date
3	1	Approved by	Date
4	1	Filename	Scale
5	1	00/00/00	150

Proposed Extension		Green Gates Shripney Road	
01	A	1/1	Sheet