

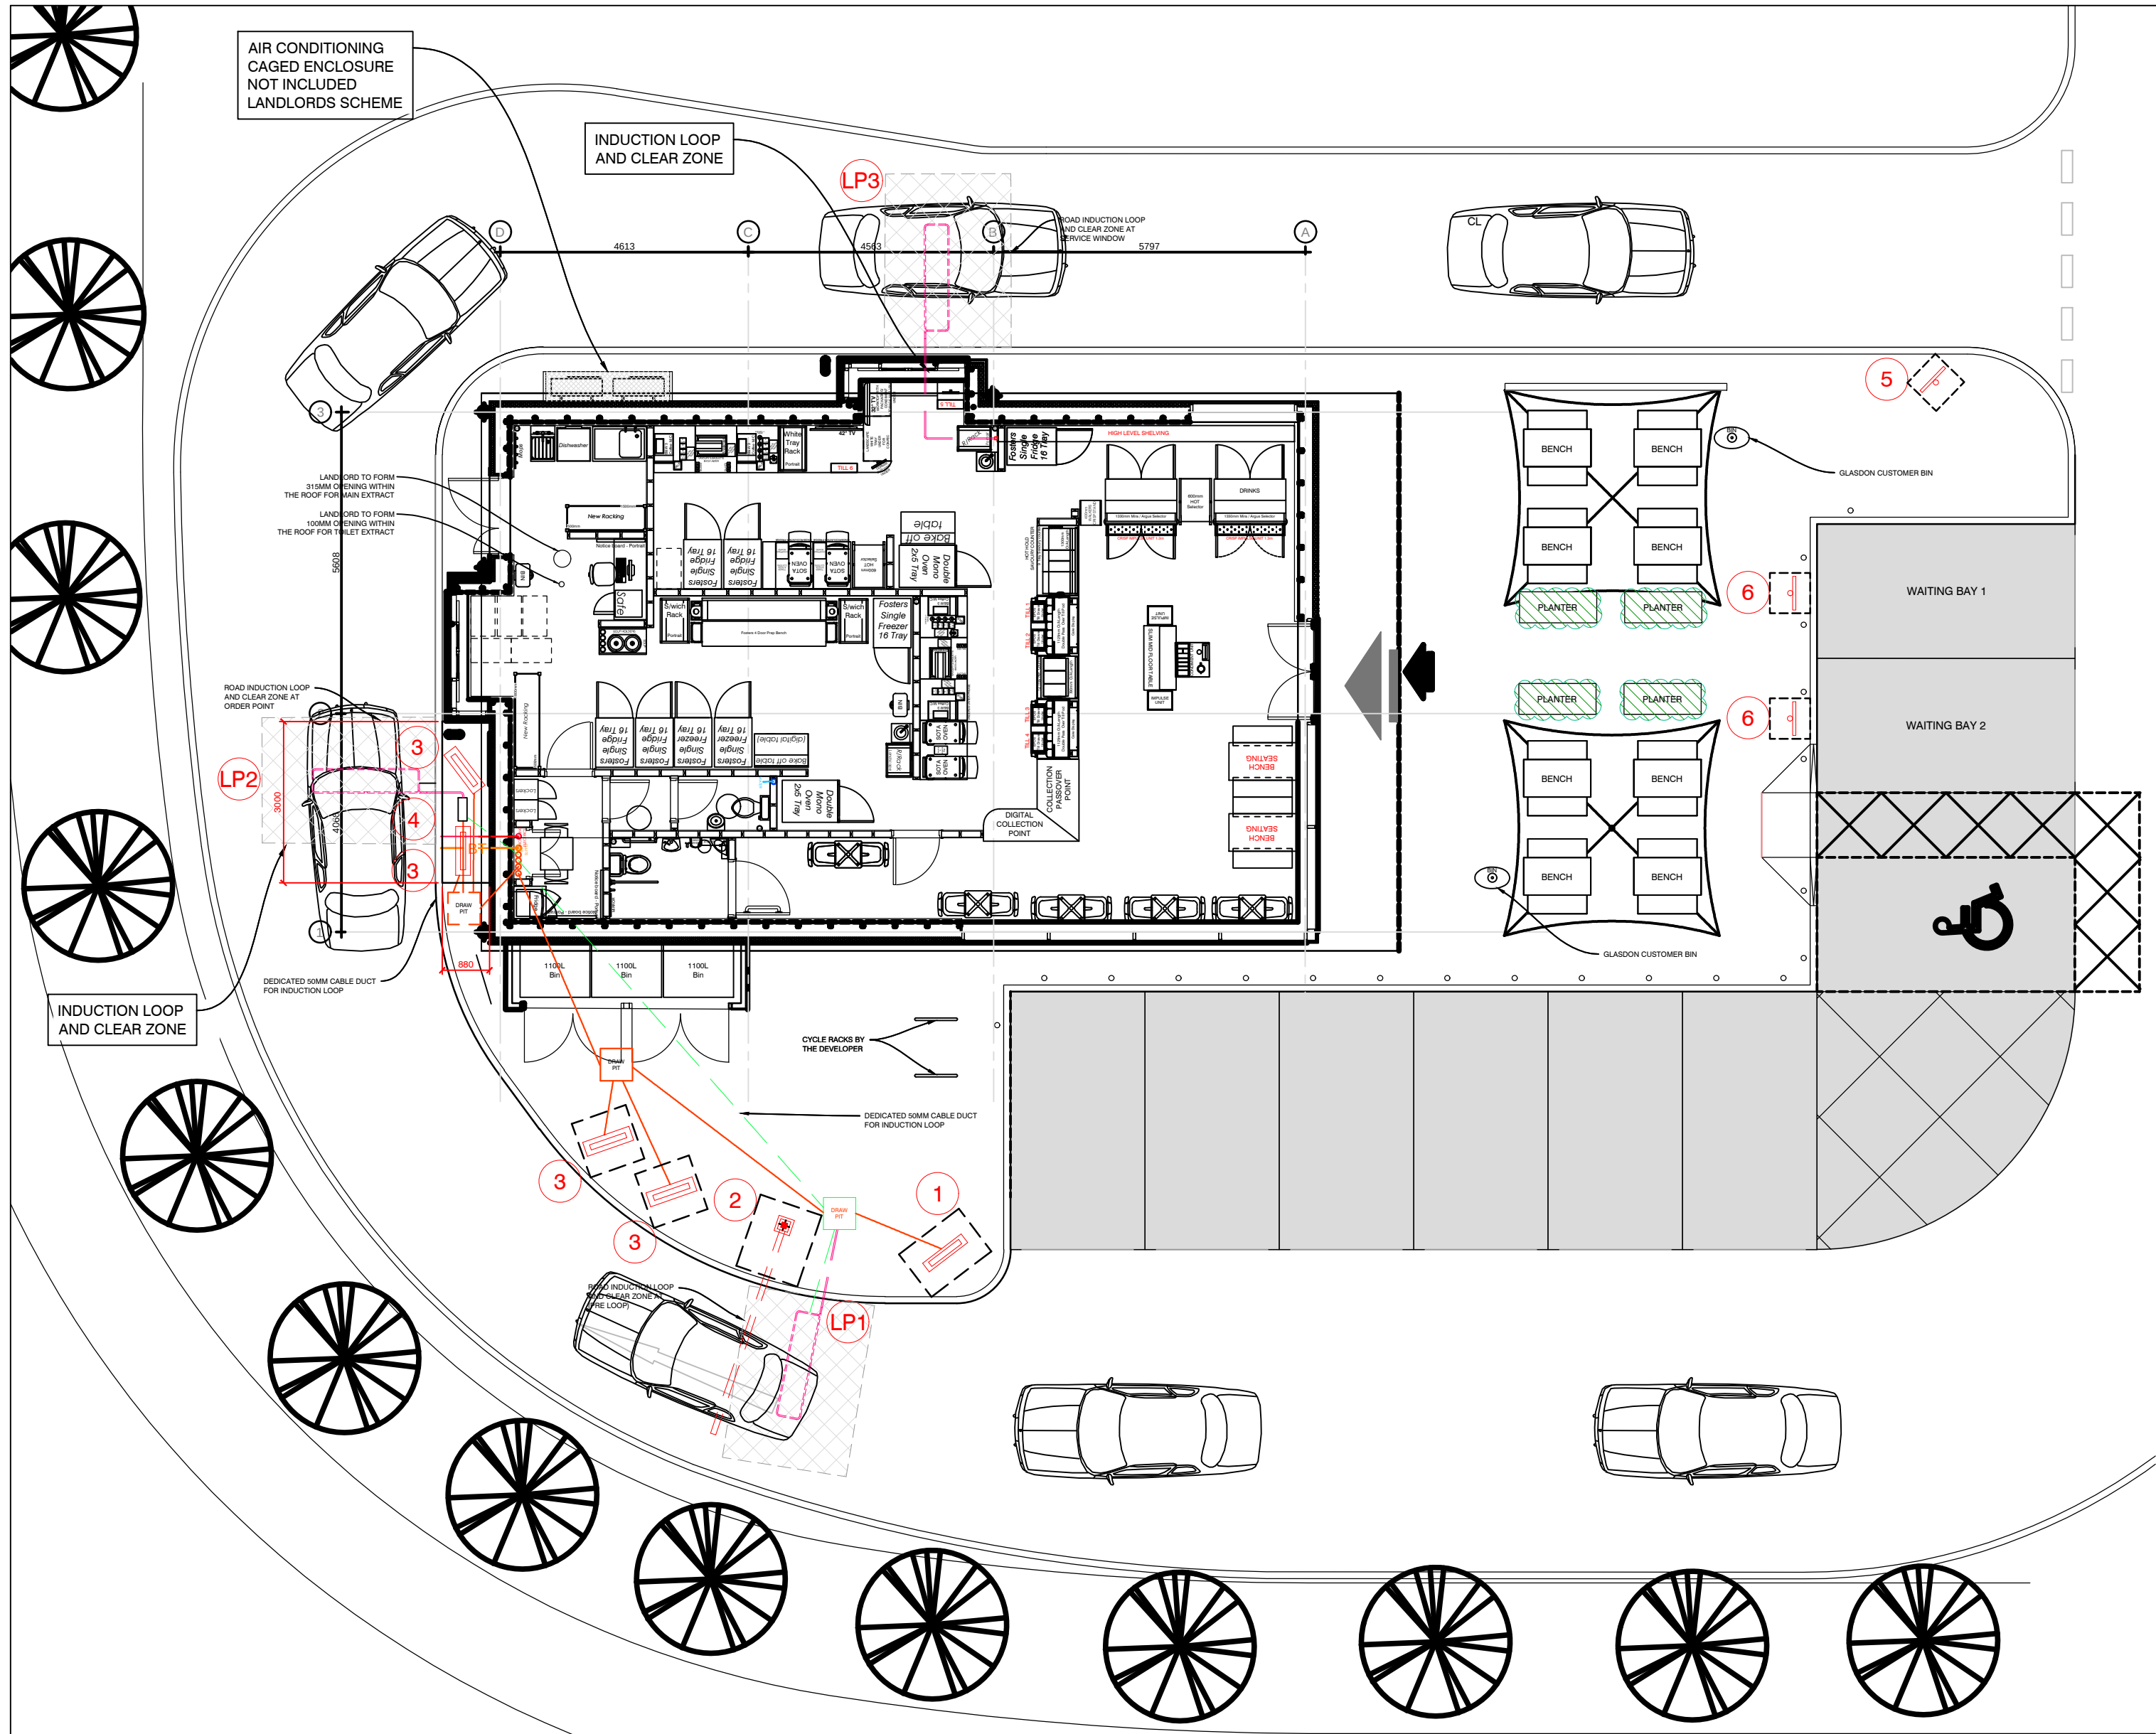
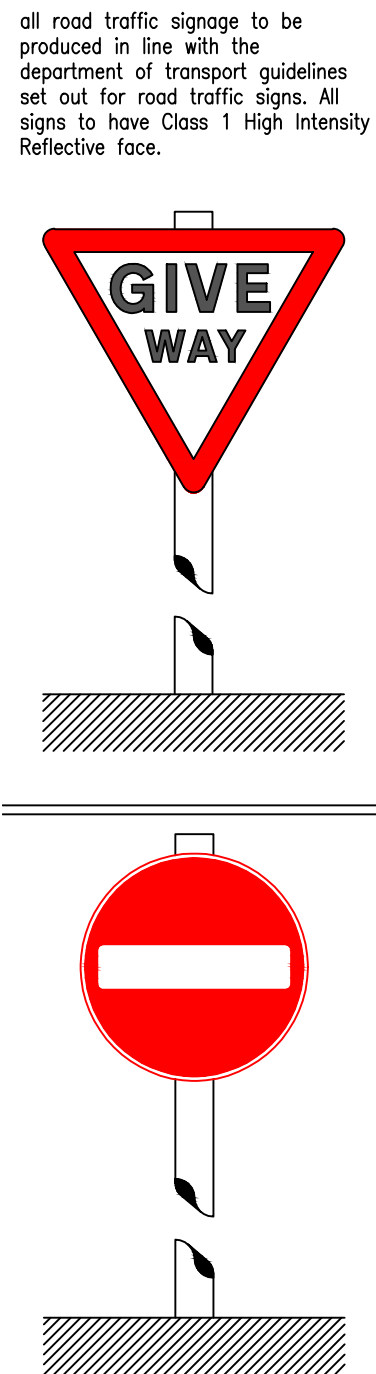


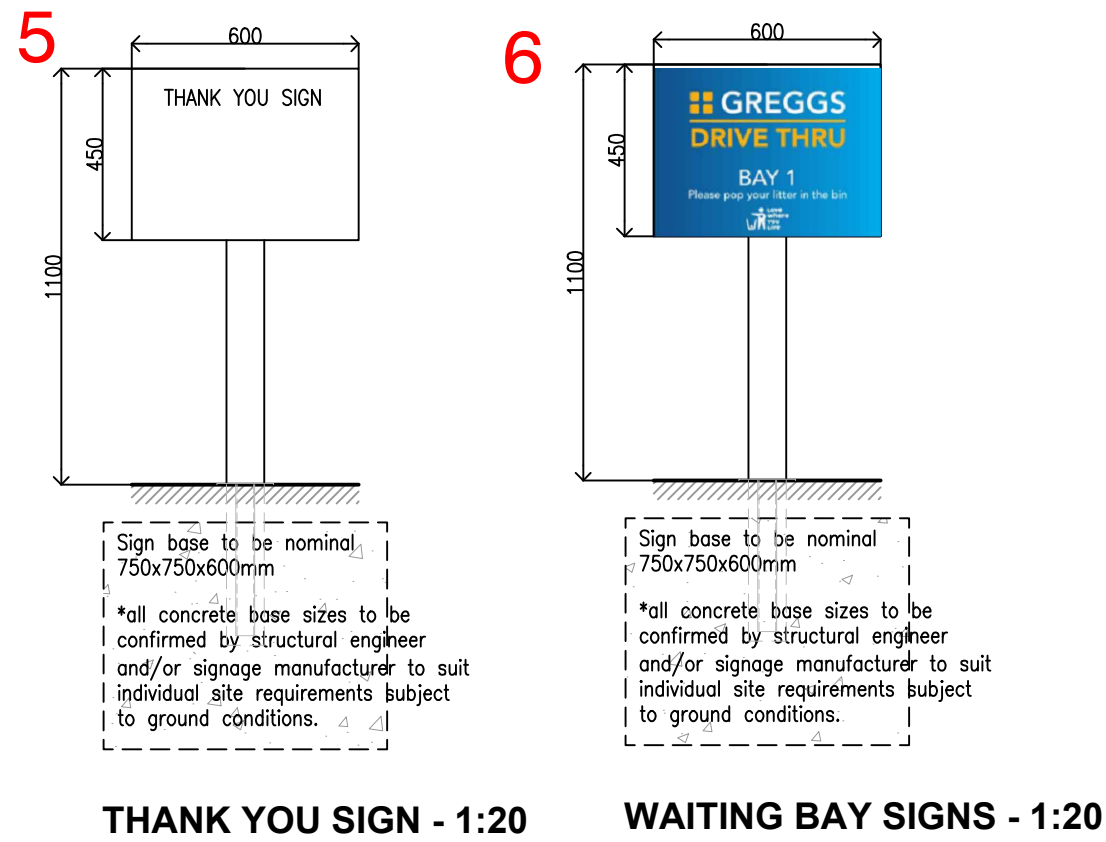

NUMBER	SIGNAGE	FOUNDATION SIZE	ELECTRICAL DUCT REQUIRED	DEVELOPER WORKS
1	WELCOME SIGN	1.4M X 1M X 0.5M	YES	INSTALL GRILLAGE PROVIDED. INSTALL FOUNDATION DUCTS AND DRAW WIRES
2	HEIGHT RESTRICTOR	1.2M X 1.4M X 0.4M	NO	INSTALL GRILLAGE PROVIDED. INSTALL FOUNDATION
3	MENU DIGITAL SCREEN	1M X 1M X 0.6M	YES	INSTALL GRILLAGE PROVIDED. INSTALL FOUNDATIONS, DUCTS AND DRAW WIRES
4	ORDER POINT	1M X 1M X 0.6M	YES	INSTALL FOUNDATION, DUCTS AND DRAW WIRES IN ACCORDANCE WITH COO MANUFACTURERS INSTALLATION DOCUMENTS
5	THANK YOU SIGN	0.75M X 0.75M X 0.6M	NO	INSTALL GROUND SOCKET, INSTALL FOUNDATION
6	WAITING BAY SIGN	0.75M X 0.75M X 0.6M	NO	INSTALL GROUND SOCKET, INSTALL FOUNDATION
7	TOTEM SIGNAGE (SITE DETAILS TO BE CONFIRMED)	2M X 2M X 0.5M	YES	INSTALL GRILLAGE PROVIDED. INSTALL FOUNDATION, DUCTS AND DRAW WIRES
LP1, 2 AND 3	INDUCTION LOOP			INSTALL INDUCTION LOOP IN ACCORDANCE TO MANUFACTURERS DETAILS. INSTALLED BY DEVELOPER
LP2	INDUCTION LOOP			INSTALL INDUCTION LOOP IN ACCORDANCE TO MANUFACTURERS DETAILS. INSTALLED BY DEVELOPER

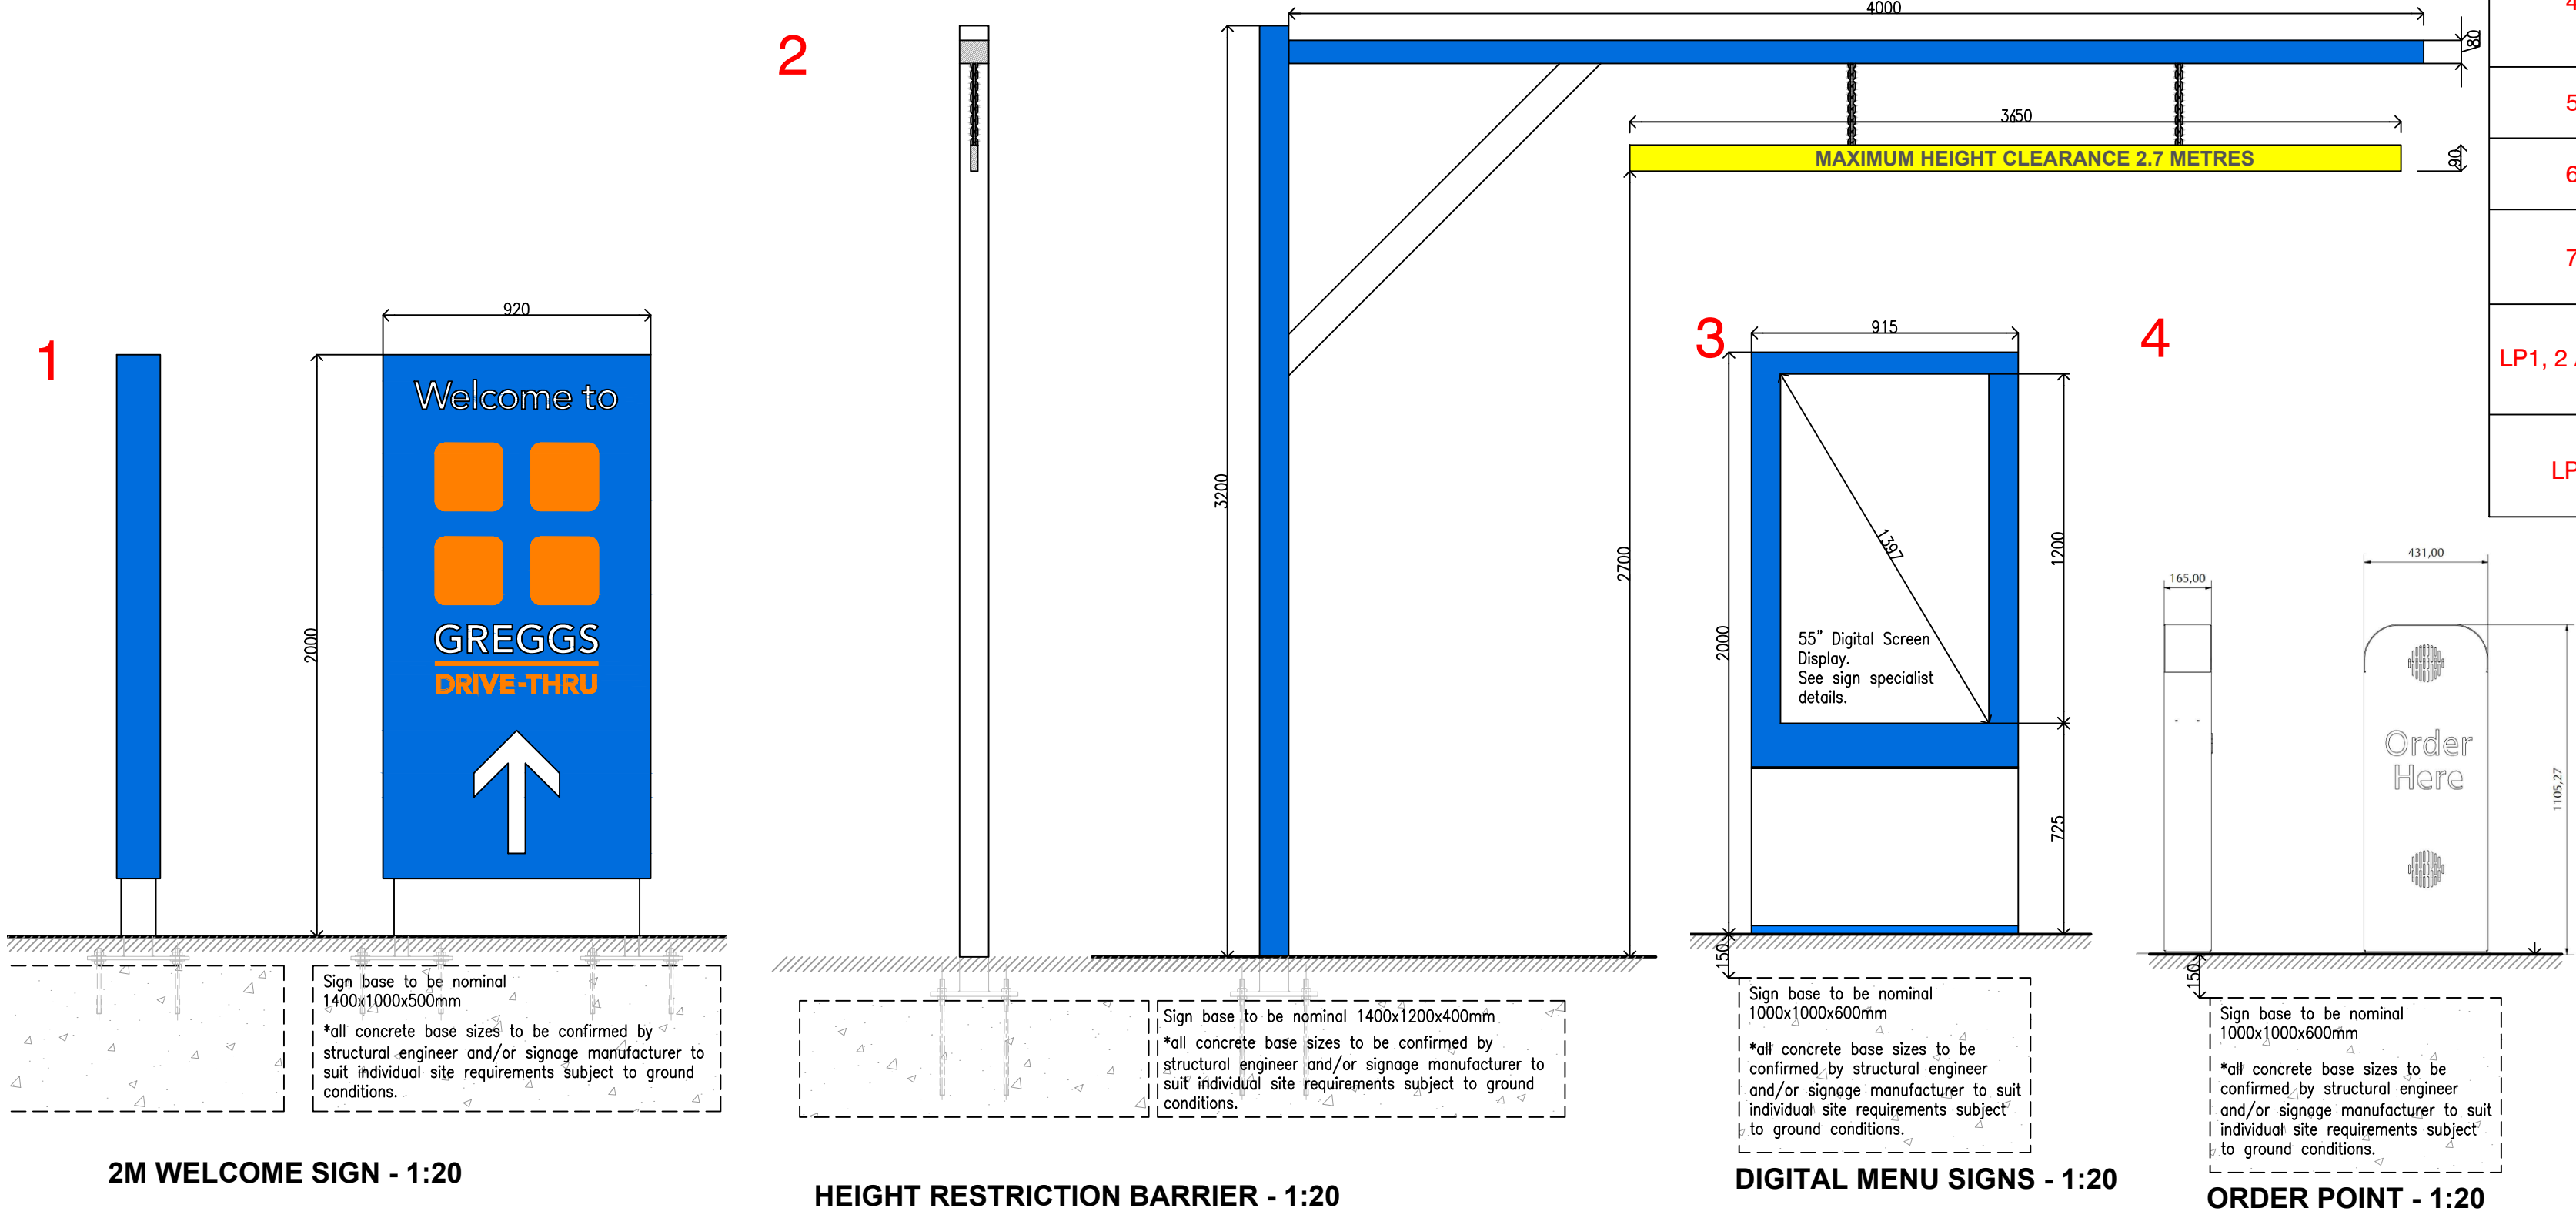

B	TOTEM DETAILS REMOVED	04.03.21	JM
A	SIGANGE DETAILS AND CONCRETE BASES UPDATED	02.03.21	JM
REV	DESCRIPTION	DATE	NAME
GREGGS Plc (SOUTH EAST) 87 MILLMARSH LANE ENFIELD, MIDDLESEX EN3 7XJ Tel: (0208) 805 3314			
Shop S Number & Name S5375 BOGNOR SALTBOX DRIVE THRU			
Title PROPOSED SIGNAGE BASE DETAILS			
Site Address UNIT 6 SALTBOX ROAD, BOGNOR PO22 9FP			
Gross Building Area 140 Sq M		Gross Sales Area 41.8 Sq M	
Drawing No. RSOE/S5375/19			Rev. B
Date 09.02.21		Scale 1:50	@ A1
Drawn by JM		Scale Bar 	
Issued -			

DO NOT RESCALE THIS DRAWING