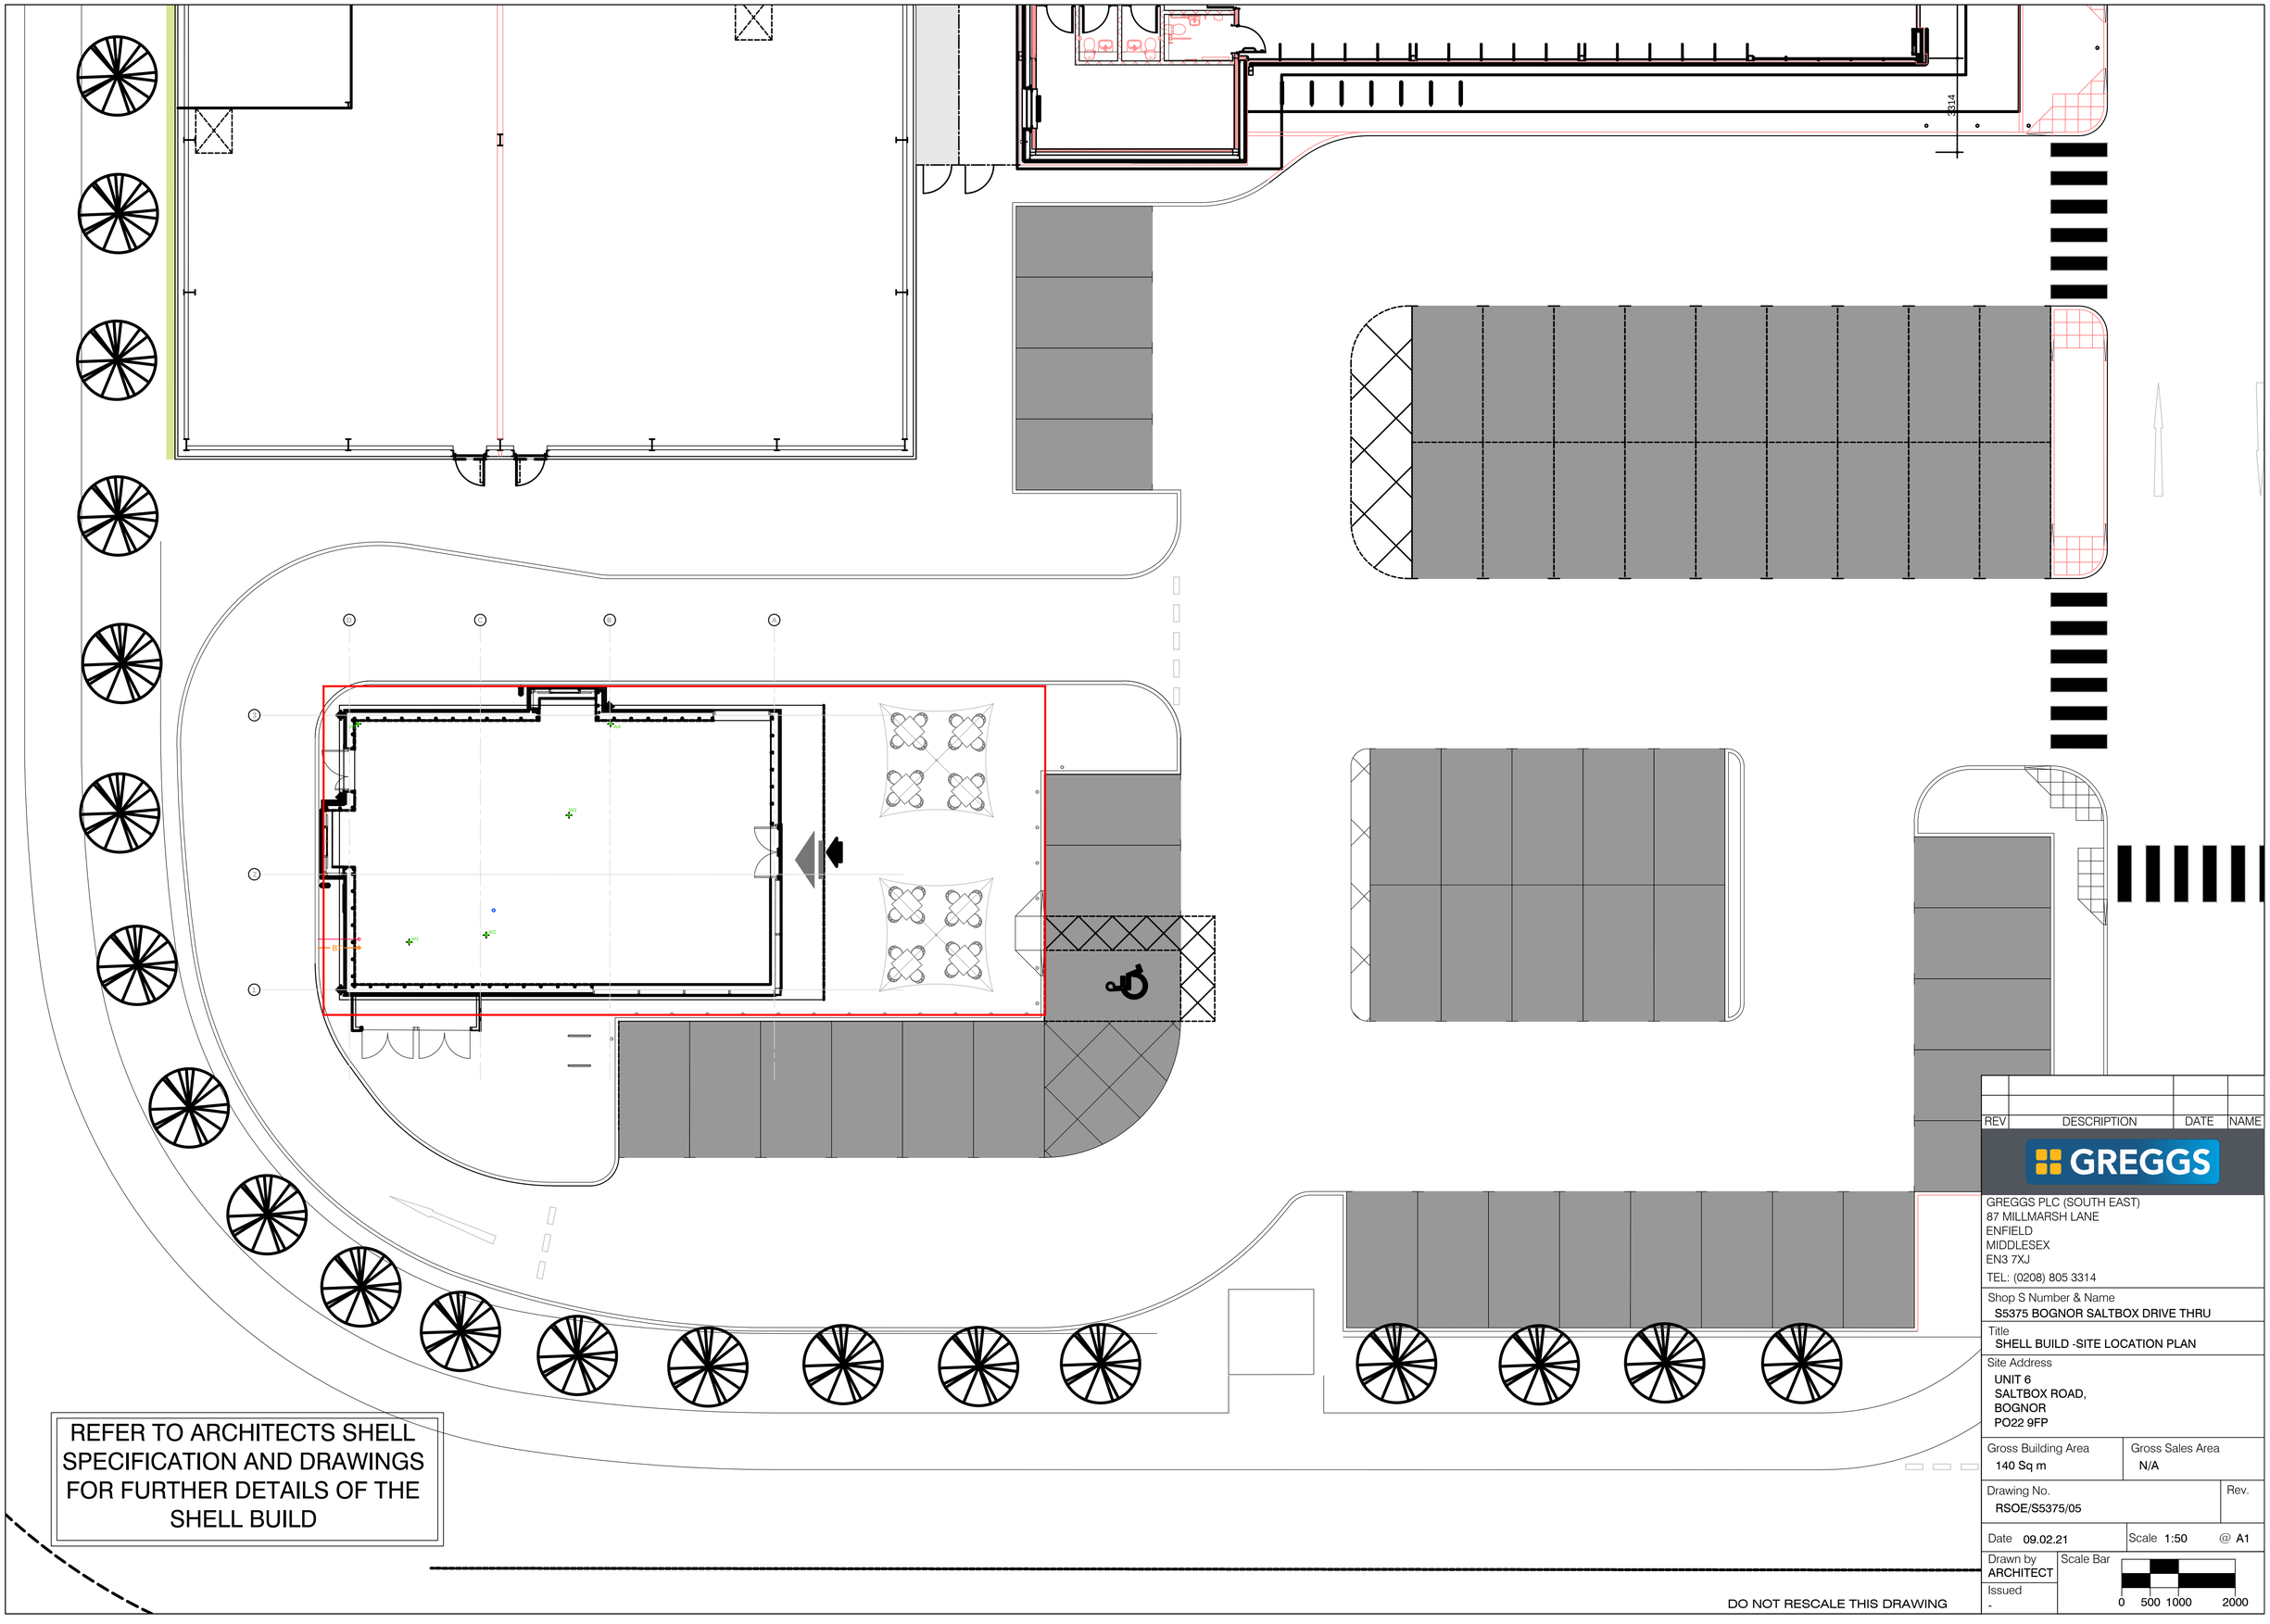


REV	DESCRIPTION	DATE	NAME

GREGGS

GREGGS PLC (SOUTH EAST)
87 MILLMARSH LANE
ENFIELD
MIDDLESEX
EN3 7XJ
TEL: (0208) 805 3314

Shop S Number & Name
S5375 BOGNOR SALTBOX DRIVE THRU

Title
SHELL BUILD -SITE LOCATION PLAN

Site Address
UNIT 6
SALTBOX ROAD,
BOGNOR
PO22 9FP

Gross Building Area	Gross Sales Area
140 Sq m	N/A

Drawing No.	Rev.
RSOE/S5375/05	

Date	Scale	@
09.02.21	1:50	A1

Drawn by	Scale Bar
ARCHITECT	0 500 1000 2000
Issued	
-	

ARUN DISTRICT COUNCIL BE/0721/A