


This drawing and its contents are the strict copyright of Architectura Design. No reproduction without permission. Do not scale. Written dimensions to be used where given. All dimensions and details to be checked on site. FOR PLANNING PURPOSES ONLY

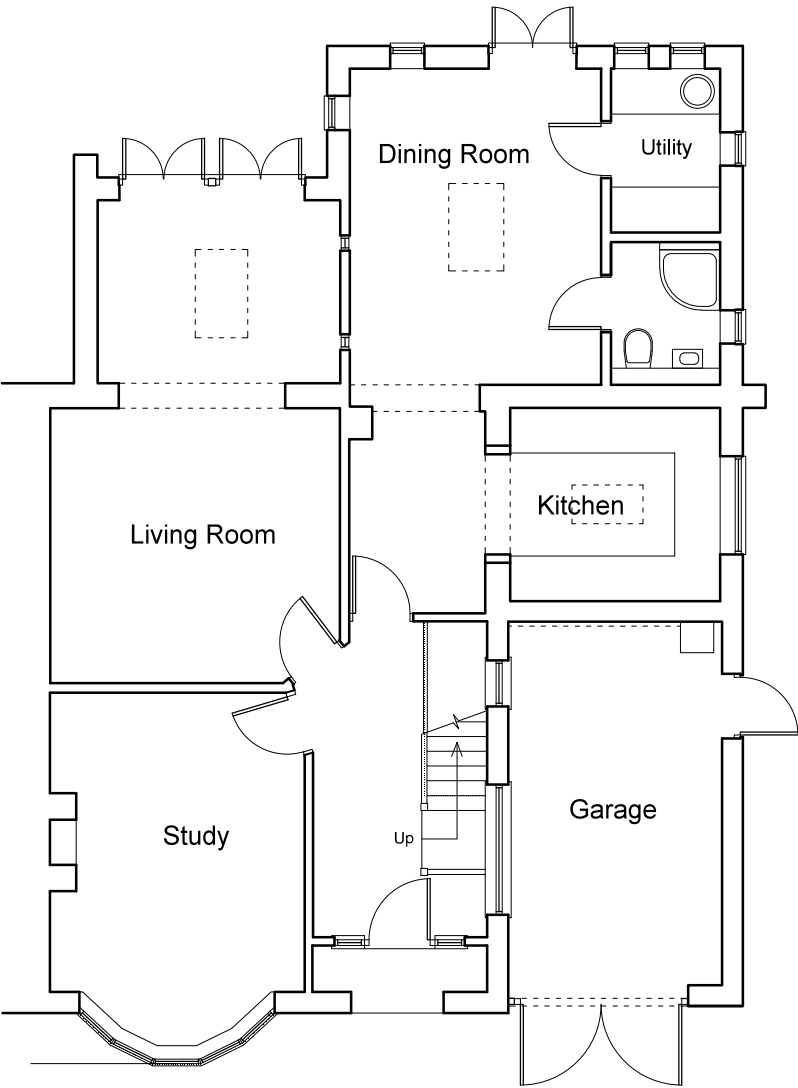

Ground Floor Plan



North East Elevation



South West Elevation



Architectura
Architectural Design & Drawing Service
Design

Proposed Extension and Alterations
at 463 Chichester Road, Bognor Regis
for Mr. and Mrs. J Davies
Drawing S01 January 2018 Scale 1:100 @ A3
Survey Drawing - Ground Floor Plan & Elevations