


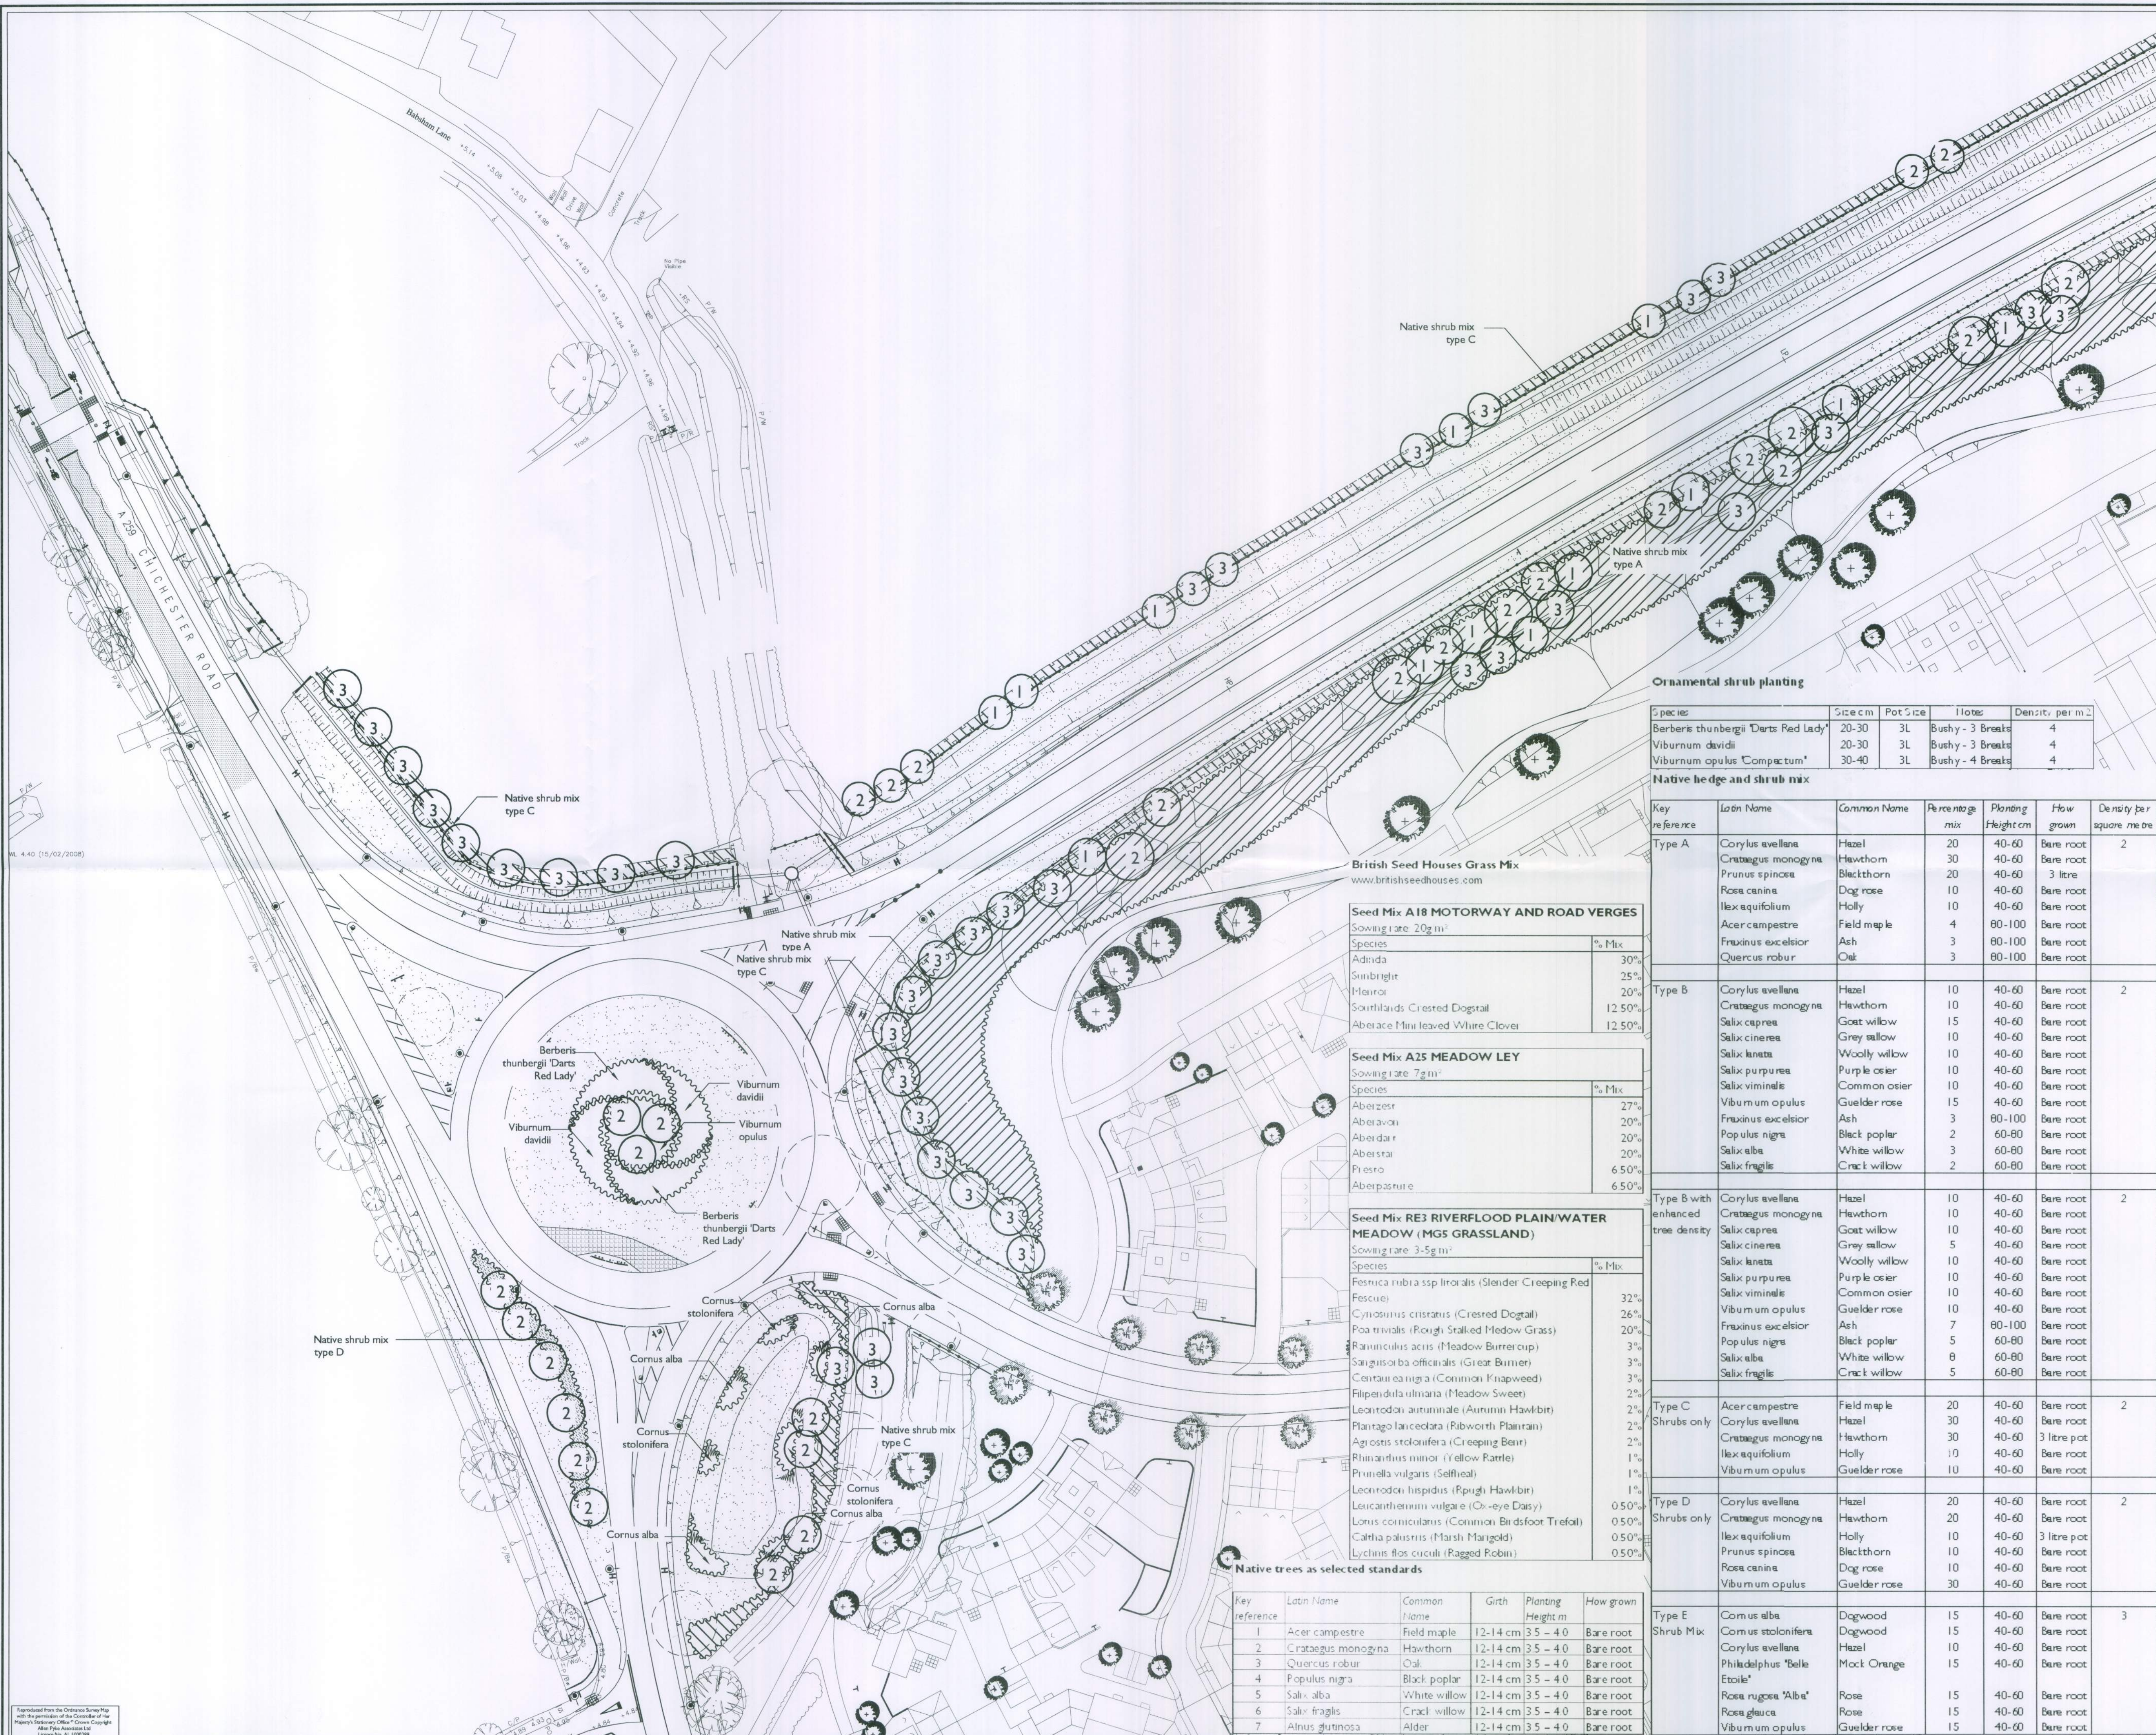

APAL FILE REFERENCE:
2115-PP-03-04-05-06-07

Notes
This drawing is subject to copyright.
Do not scale from this drawing.

Based on drawing by WSP
Drawing number 2037/NRR/GA/101revM

North

LEGEND

- Existing tree to be retained
- Existing tree to be removed
- Tree Planting (selected standards)
- Native shrub mix type A
- Native shrub mix type B
- Native shrub mix type B with enhanced tree density
- Native shrub mix type C
- Native shrub mix type D
- Native shrub mix type E
- Grass (all areas adjacent to BRNRR to be planted with Seed Mix A18, otherwise as marked)
- Proposed shrub planting (species labelled on drawing, specification as Type E)
- Post and rail fence
- Safety fence

Ornamental shrub planting

Species	Size cm	Pot Size	Notes	Density per m ²
Barberis thunbergii 'Darts Red Lady'	20-30	3L	Bushy - 3 Breaks	4
Viburnum davidii	20-30	3L	Bushy - 3 Breaks	4
Viburnum opulus 'Compactum'	30-40	3L	Bushy - 4 Breaks	4

Native hedge and shrub mix

Key reference	Latin Name	Common Name	Percentage mix	Planting Height cm	How grown	Density per square metre
Type A	Corylus avellana	Hazel	20	40-60	Bare root	2
	Crataegus monogyna	Hawthorn	30	40-60	Bare root	
	Prunus spinosa	Blackthorn	20	40-60	Bare root	3 litre
	Rosa canina	Dog rose	10	40-60	Bare root	
	Ilex aquifolium	Holly	10	40-60	Bare root	
	Acer campestre	Field maple	4	80-100	Bare root	
	Fraxinus excelsior	Ash	3	80-100	Bare root	
	Quercus robur	Oak	3	80-100	Bare root	
Type B	Corylus avellana	Hazel	10	40-60	Bare root	2
	Crataegus monogyna	Hawthorn	10	40-60	Bare root	
	Salix caprea	Goat willow	15	40-60	Bare root	
	Salix cinerea	Grey willow	10	40-60	Bare root	
	Salix lanata	Woolly willow	10	40-60	Bare root	
	Salix purpurea	Purple osier	10	40-60	Bare root	
	Salix viminalis	Common osier	10	40-60	Bare root	
	Viburnum opulus	Guelder rose	15	40-60	Bare root	
	Fraxinus excelsior	Ash	3	80-100	Bare root	
	Populus nigra	Black poplar	2	60-80	Bare root	
	Salix alba	White willow	3	60-80	Bare root	
	Salix fragilis	Crack willow	2	60-80	Bare root	
Type B with enhanced tree density	Corylus avellana	Hazel	10	40-60	Bare root	2
	Crataegus monogyna	Hawthorn	10	40-60	Bare root	
	Salix caprea	Goat willow	10	40-60	Bare root	
	Salix cinerea	Grey willow	5	40-60	Bare root	
	Salix lanata	Woolly willow	10	40-60	Bare root	
	Salix purpurea	Purple osier	10	40-60	Bare root	
	Salix viminalis	Common osier	10	40-60	Bare root	
	Viburnum opulus	Guelder rose	10	40-60	Bare root	
	Fraxinus excelsior	Ash	7	80-100	Bare root	
	Populus nigra	Black poplar	5	60-80	Bare root	
	Salix alba	White willow	8	60-80	Bare root	
	Salix fragilis	Crack willow	5	60-80	Bare root	
Type C	Acer campestre	Field maple	20	40-60	Bare root	2
	Corylus avellana	Hazel	30	40-60	Bare root	
	Crataegus monogyna	Hawthorn	30	40-60	3 litre pot	
	Ilex aquifolium	Holly	10	40-60	Bare root	
	Viburnum opulus	Guelder rose	10	40-60	Bare root	
Type D	Corylus avellana	Hazel	20	40-60	Bare root	2
	Crataegus monogyna	Hawthorn	20	40-60	Bare root	
	Ilex aquifolium	Holly	10	40-60	3 litre pot	
	Prunus spinosa	Blackthorn	10	40-60	Bare root	
	Rosa canina	Dog rose	10	40-60	Bare root	
	Viburnum opulus	Guelder rose	30	40-60	Bare root	
Type E	Cornus alba	Dogwood	15	40-60	Bare root	3
	Cornus stolonifera	Dogwood	15	40-60	Bare root	
	Corylus avellana	Hazel	10	40-60	Bare root	
	Philadelphus 'Belle Etoile'	Mock Orange	15	40-60	Bare root	
	Rosa rugosa 'Alba'	Rose	15	40-60	Bare root	
	Rosa glauca	Rose	15	40-60	Bare root	
	Viburnum opulus	Guelder rose	15	40-60	Bare root	

KEY PLAN (nts)

Seed Mix A18 MOTORWAY AND ROAD VERGES

Sowing rate 20g/m²

Species	% Mix
Adonis	30%
Sunbright	25%
Heinra	20%
Southlands Crested Dogtail	12.50%
Abercrombie Mini-leaved White Clover	12.50%

Seed Mix A25 MEADOW LEY

Sowing rate 7g/m²

Species	% Mix
Abercrombie	27%
Abercrombie	20%
Abercrombie	20%
Abercrombie	20%
Pieris	6.50%
Abercrombie	6.50%

Seed Mix RE3 RIVERFLOOD PLAIN/WATER MEADOW (MG5 GRASSLAND)

Sowing rate 3-5g/m²

Species	% Mix
Festuca rubra ssp. litoralis (Slender Creeping Red Fescue)	32%
Cynodon dactylon (Crested Dogtail)	26%
Poa trivialis (Rough Stalked Meadow Grass)	20%
Ranunculus acris (Meadow Buttercup)	3%
Sanguisorba officinalis (Great Burnet)	3%
Centauria nigra (Common Knapweed)	3%
Filipendula ulmaria (Meadow Sweet)	2%
Leonodon autumnale (Autumn Hawkbit)	2%
Plantago lanceolata (Ribwort's Plantain)	2%
Agrostis stolonifera (Creeping Bent)	2%
Rhinanthus minor (Yellow Rattle)	1%
Prunella vulgaris (Selfheal)	1%
Leonodon hispidus (Rough Hawkbit)	1%
Leucanthemum vulgare (Ox-eye Daisy)	0.50%
Lonicera cornicularis (Common Bird's-foot Trefoil)	0.50%
Callitriche palustris (Marsh Marigold)	0.50%
Lycinus bos cuculi (Ragged Robin)	0.50%

Native trees as selected standards

Key reference	Latin Name	Common Name	Girth	Planting Height m	How grown
1	Acer campestre	Field maple	12-14 cm	3.5 - 4.0	Bare root
2	Crataegus monogyna	Hawthorn	12-14 cm	3.5 - 4.0	Bare root
3	Quercus robur	Oak	12-14 cm	3.5 - 4.0	Bare root
4	Populus nigra	Black poplar	12-14 cm	3.5 - 4.0	Bare root
5	Salix alba	White willow	12-14 cm	3.5 - 4.0	Bare root
6	Salix fragilis	Crack willow	12-14 cm	3.5 - 4.0	Bare root
7	Alnus glutinosa	Alder	12-14 cm	3.5 - 4.0	Bare root

Drawing Status

PLANNING

Allen Pyke Associates

Landscape architecture Urban design Environmental planning

The Factory, 2 Acre Road,
Kingston upon Thames,
Surrey KT2 6FF

T 020 8549 3434 F 020 8547 1075
www.allenpyke.co.uk
KINGSTON UPON THAMES • CAMBRIDGE

A registered practice of the Landscape Institute

Client: BERKELEY HOMES (SOUTHERN) Scale: 1/500@A1

Project: NORTH BERSTED BRNRR By/Crk: LB/VR

Drawing Title: PLANTING STRATEGY Date: 19/03/10
1 OF 5

Drawing Number: 2115-PP-03 Revision: E