


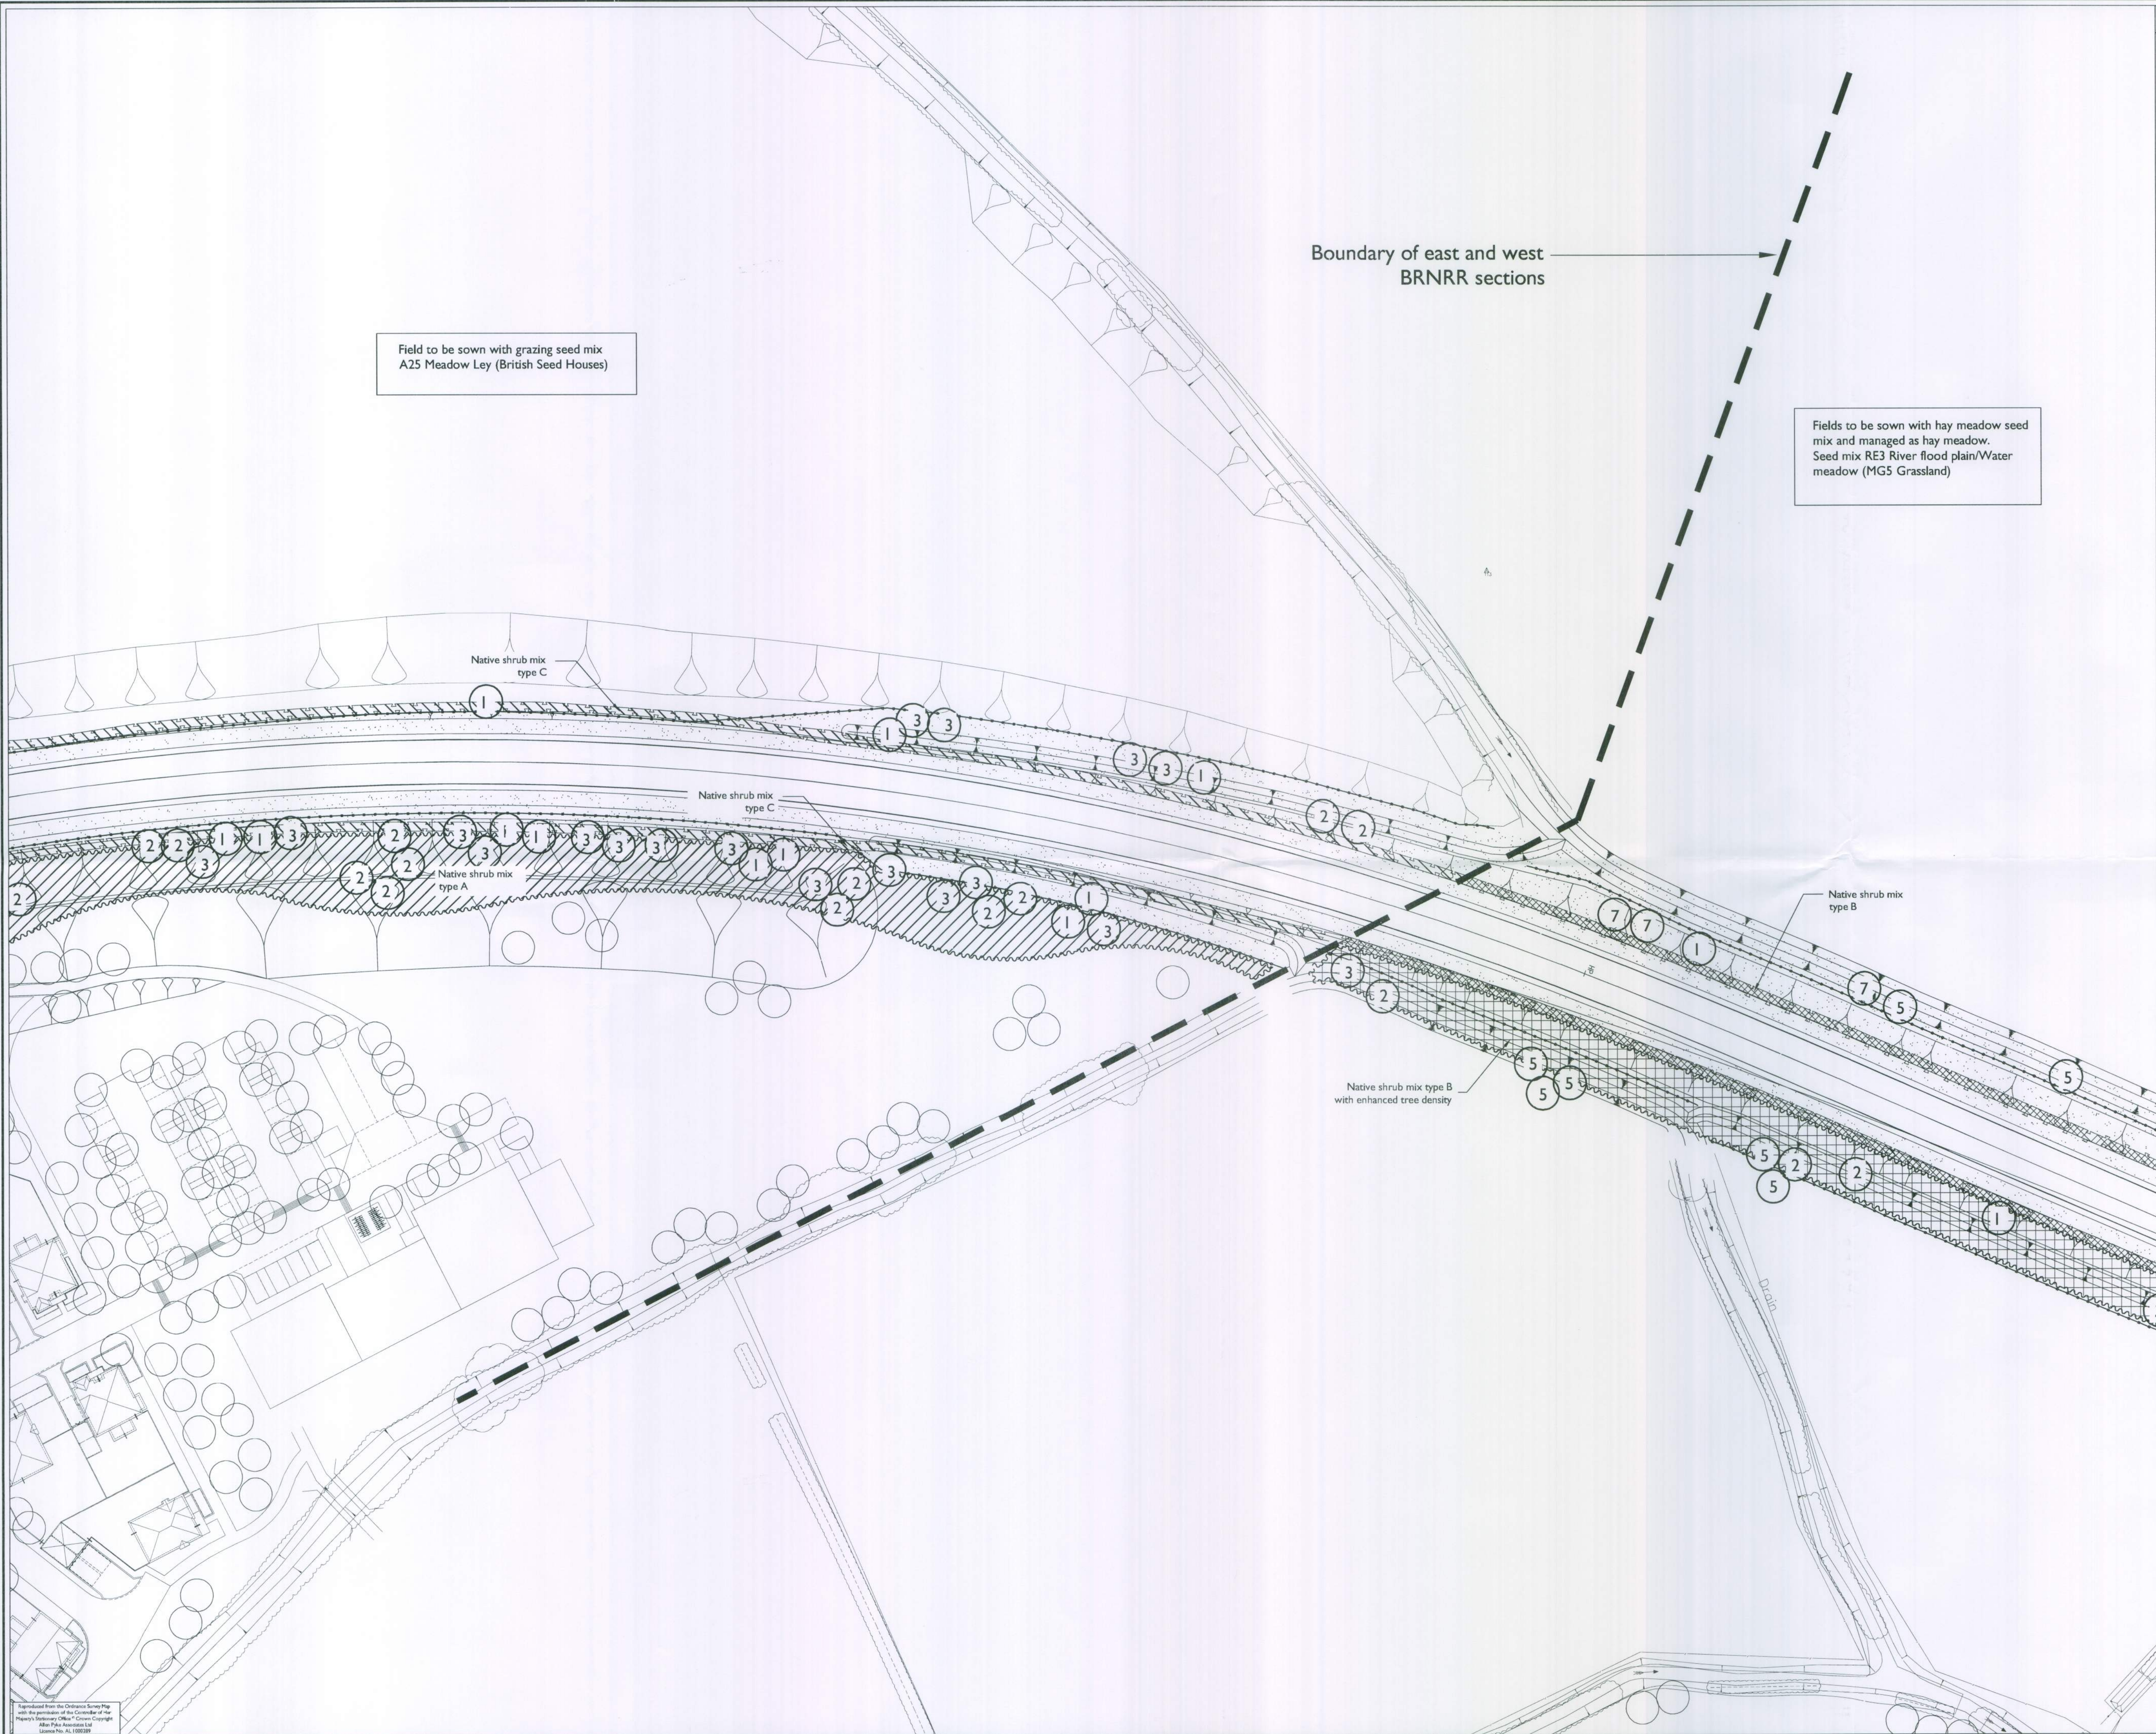

APAL FILE REFERENCE:
2115-PP-03-04-05-06-07

Notes
This drawing is subject to copyright.
Do not scale from this drawing.

Based on drawing by WSP
Drawing number 2037/NRR/GA/101revM

North

LEGEND

- Existing tree to be retained
- Existing tree to be removed
- Tree Planting (selected standards)
- Native shrub mix type A
- Native shrub mix type B
- Native shrub mix type B with enhanced tree density
- Native shrub mix type C
- Native shrub mix type D
- Native shrub mix type E
- Grass (all areas adjacent to BRNR to be planted with Seed Mix A18, otherwise as marked)
- Proposed shrub planting (species labelled on drawing, specification as Type E)
- Post and rail fence

KEY PLAN (nts)

Refer to 2115-PP-03 for Plant Schedule

Rev	Description	Date	Drawn	Checked
B	WSPC COMMENTS ON TREE LOCATIONS	23/03/11	LB	VR
A	UPDATED ENGINEERING BASE WSPC COMMENTS	22/02/11	LB	

Drawing Status
PLANNING

Allen Pyke Associates
Landscape architecture Urban design Environmental planning
The Factory, 2 Acre Road,
Kingston upon Thames,
Surrey KT2 6EF
T 020 8549 3434 F 020 8547 1075
www.allenpyke.co.uk
KINGSTON UPON THAMES • CAMBRIDGE

A registered practice of the Landscape Institute

Client BERKELEY HOMES (SOUTHERN)	Scale 1/500@A1
Project NORTH BERSTED BRNR	By/Chk LB/VR
Drawing title PLANTING STRATEGY 3 OF 5	Date 19/03/10
Drawing Number 2115-PP-05	Revision B