


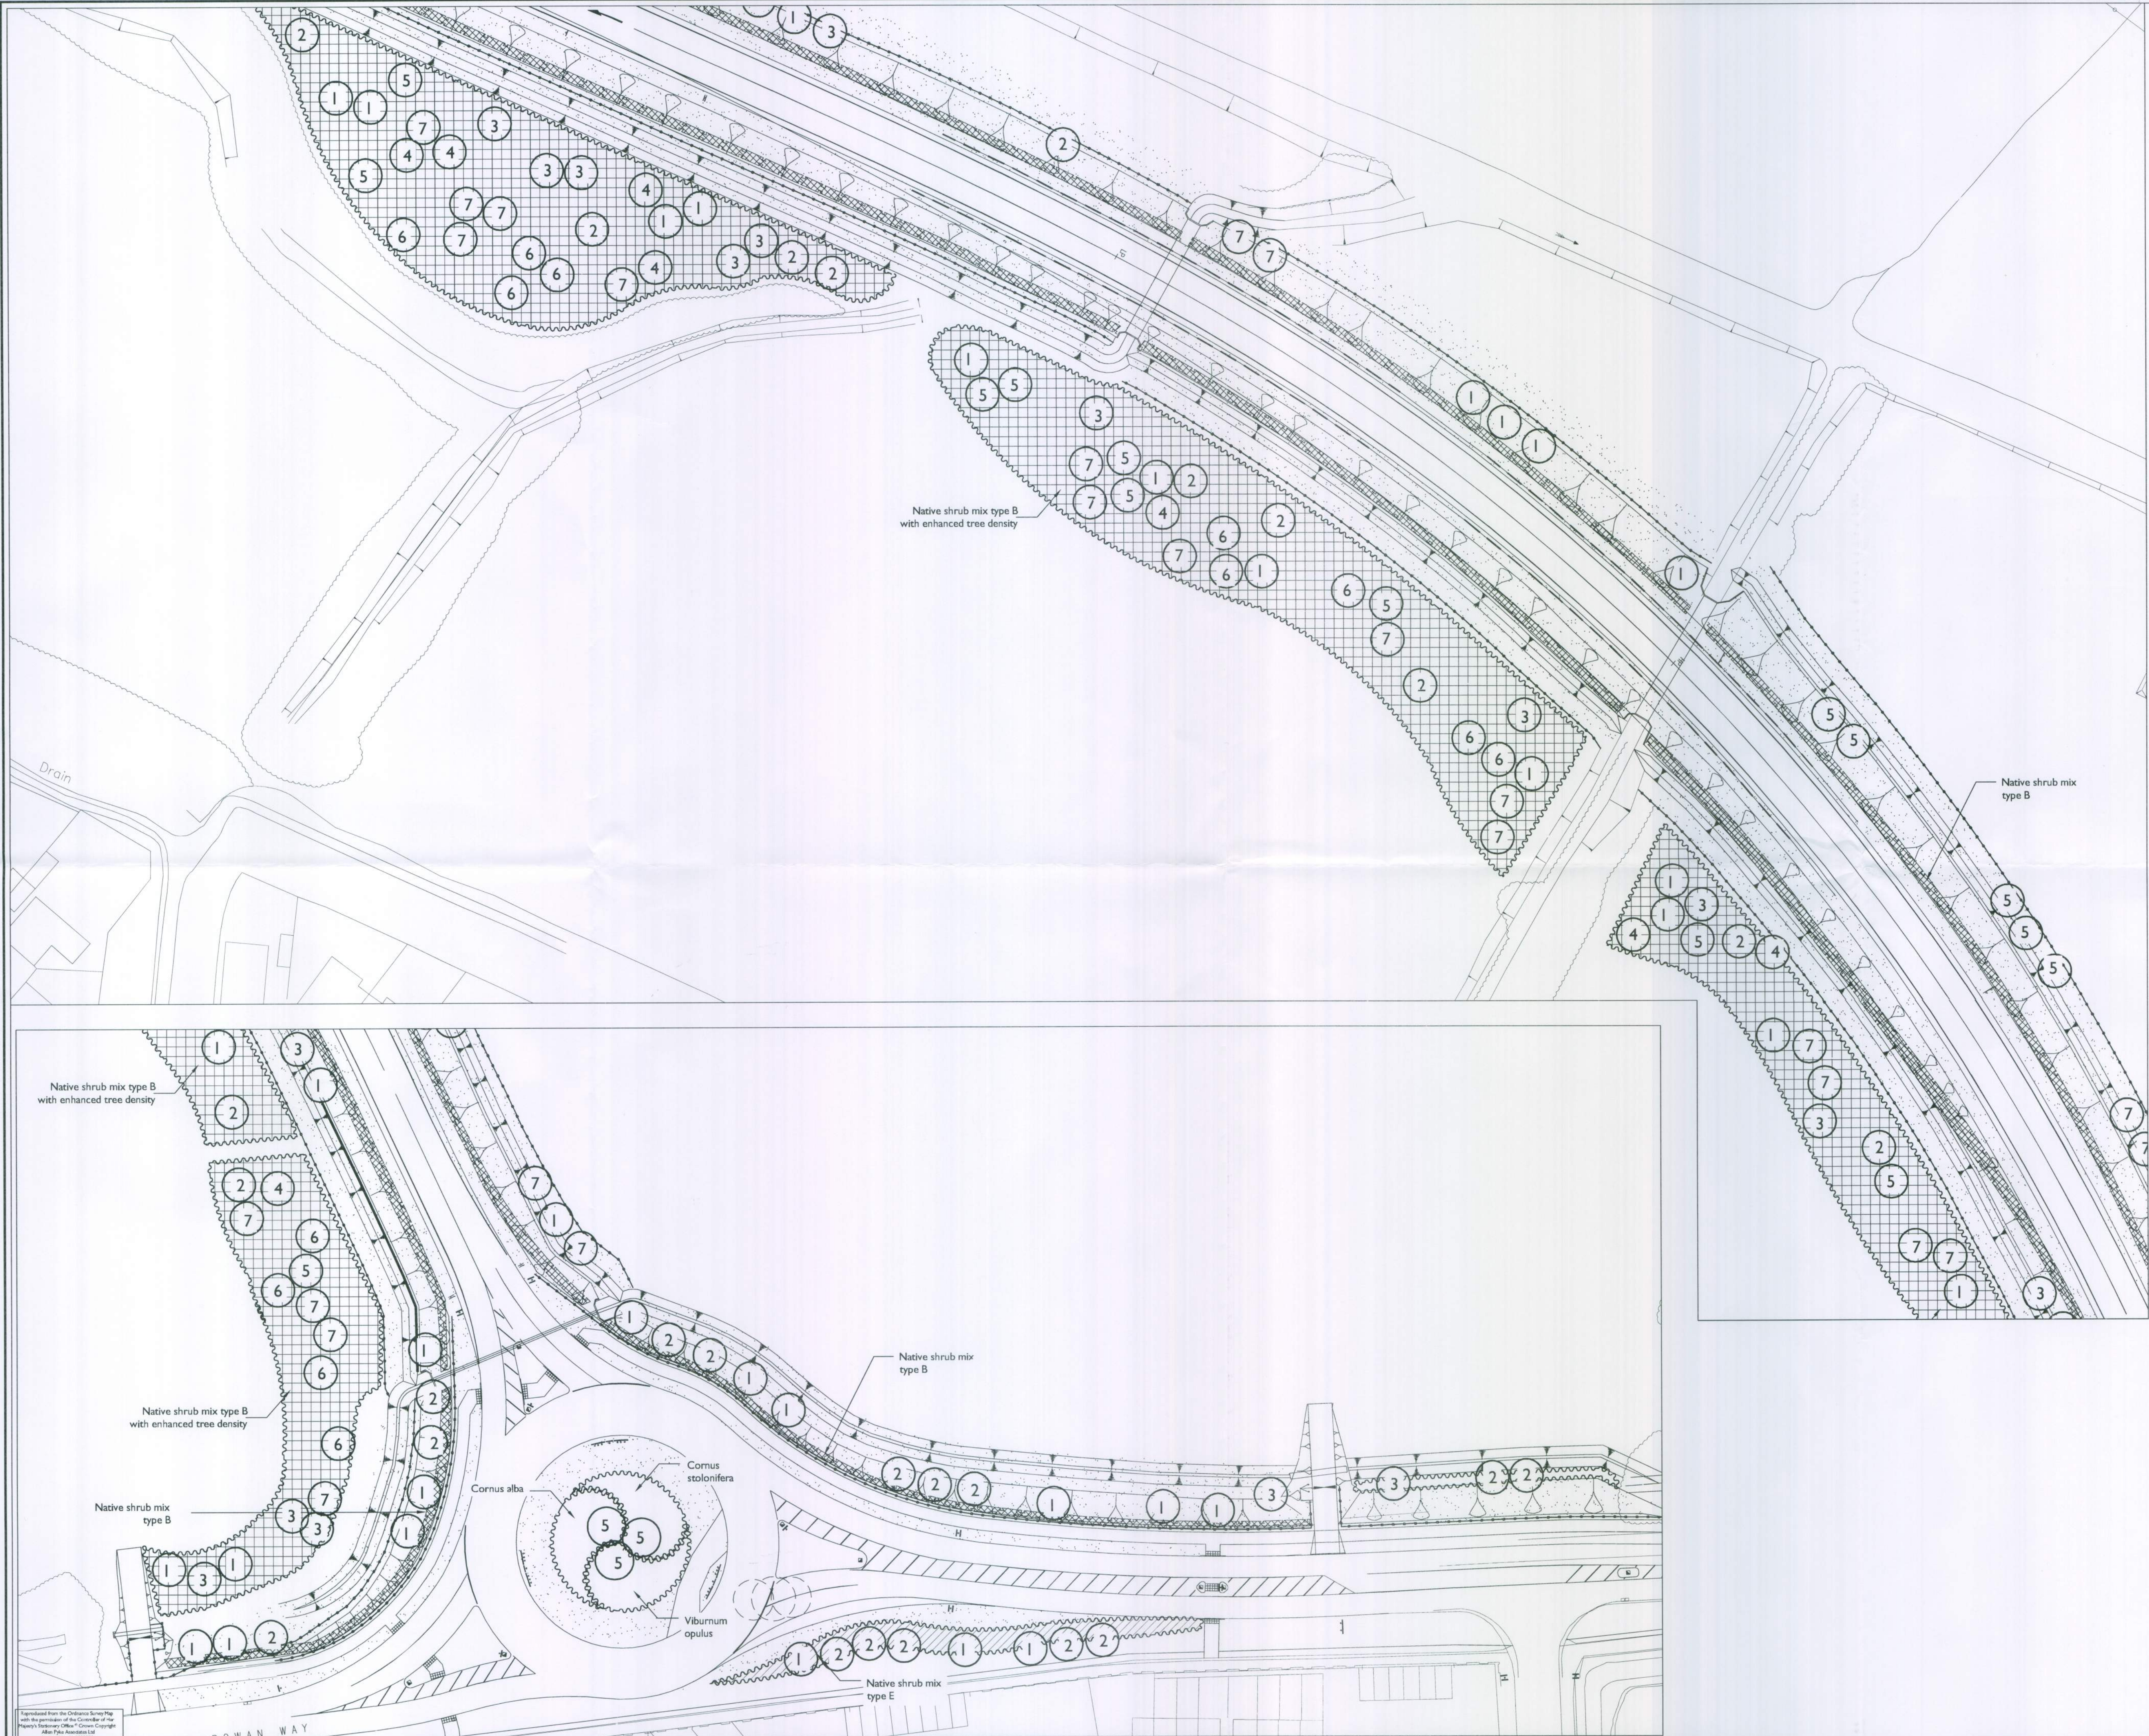


APAL FILE REFERENCE
2115-PP-03-04-05-06-07

Notes
This drawing is subject to copyright.
Do not scale from this drawing.

Based on drawing by WSP
Drawing number 2037/NRR/GA/101revM

LEGEND

- Existing tree to be retained
- Existing tree to be removed
- Tree Planting (selected standards)
- Native shrub mix type A
- Native shrub mix type B
- Native shrub mix type B with enhanced tree density
- Native shrub mix type C
- Native shrub mix type D
- Native shrub mix type E
- Grass (all areas adjacent to BRNRR to be planted with Seed Mix A18, otherwise as marked)
- Proposed shrub planting (species labelled on drawing, specification as Type E)
- Post and rail fence

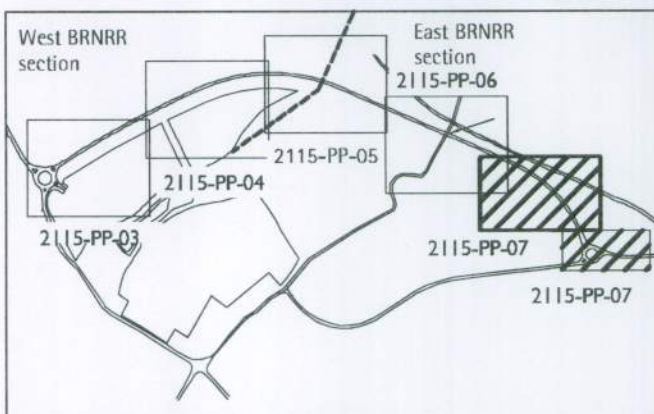

KEY PLAN (nts)
Refer to 2115-PP-03 for Plant Schedule

C	UPDATE TO TREE LOCATIONS	24/04/11	LB	
B	WSPCC COMMENTS ON TREE LOCATIONS	23/3/11	LB	VR
A	UPDATED ENGINEERING BASE WSPCC COMMENTS	22/02/11	LB	
Rev	Description	Date	Drawn	Checked

Drawing Status
FOR TENDER

Allen Pyke Associates
Landscape architecture Urban design Environmental planning

The Factory, 2 Acre Road,
Kingston upon Thames,
Surrey KT2 6EF

T 020 8549 3434 F 020 8547 1075
www.allenpyke.co.uk
KINGSTON UPON THAMES • CAMBRIDGE



A registered practice of the Landscape Institute	
Client BERKELEY HOMES (SOUTHERN)	Scale 1/500@A1
Project NORTH BERSTED BRNRR	By/Chk LB/VR
Drawing Title PLANTING STRATEGY 5 OF 5	Date 19/03/10
Drawing Number 2115-PP-07	Revision C