

 
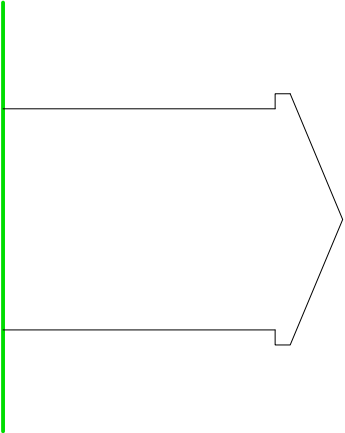
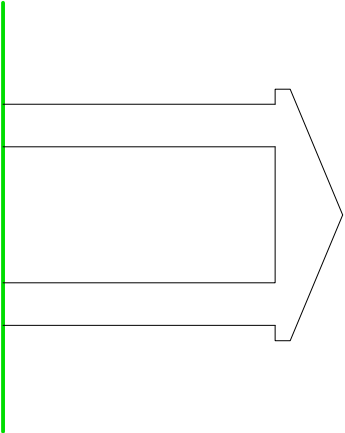
 


Timber waney lap faced shed for cycle storage with green mineral felt roof.

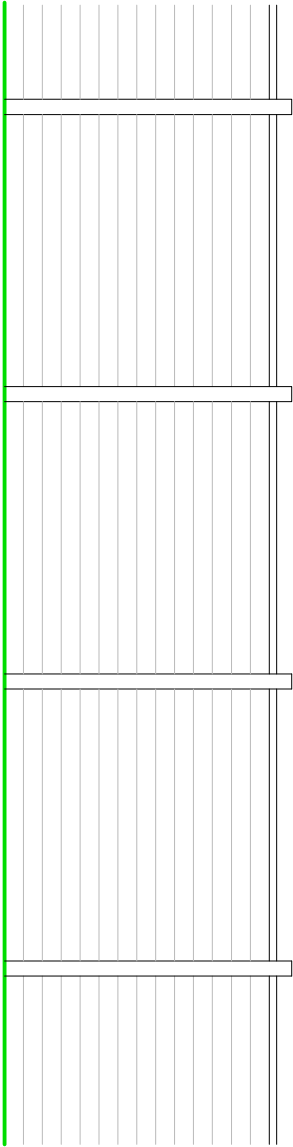


SHED ELEVATIONS

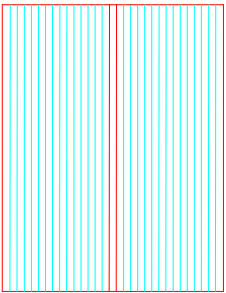

SHED ROOF PLAN

WANNEY EDGE FENCING

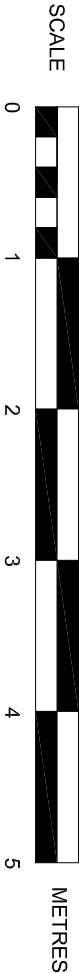

SUSSEX BUILDING CONSULTANCY LIMITED

REAR OF 182 CHICHESTER ROAD,
BOGNOR REGIS, WEST SUSSEX.

SCALE - 1/50 REV - DATE - 07/04/2019



partner
LABC

3 NORTHGOTE ROAD
BOGNOR REGIS
PO21 5LZ
TEL/FAX - (01243) 861379