


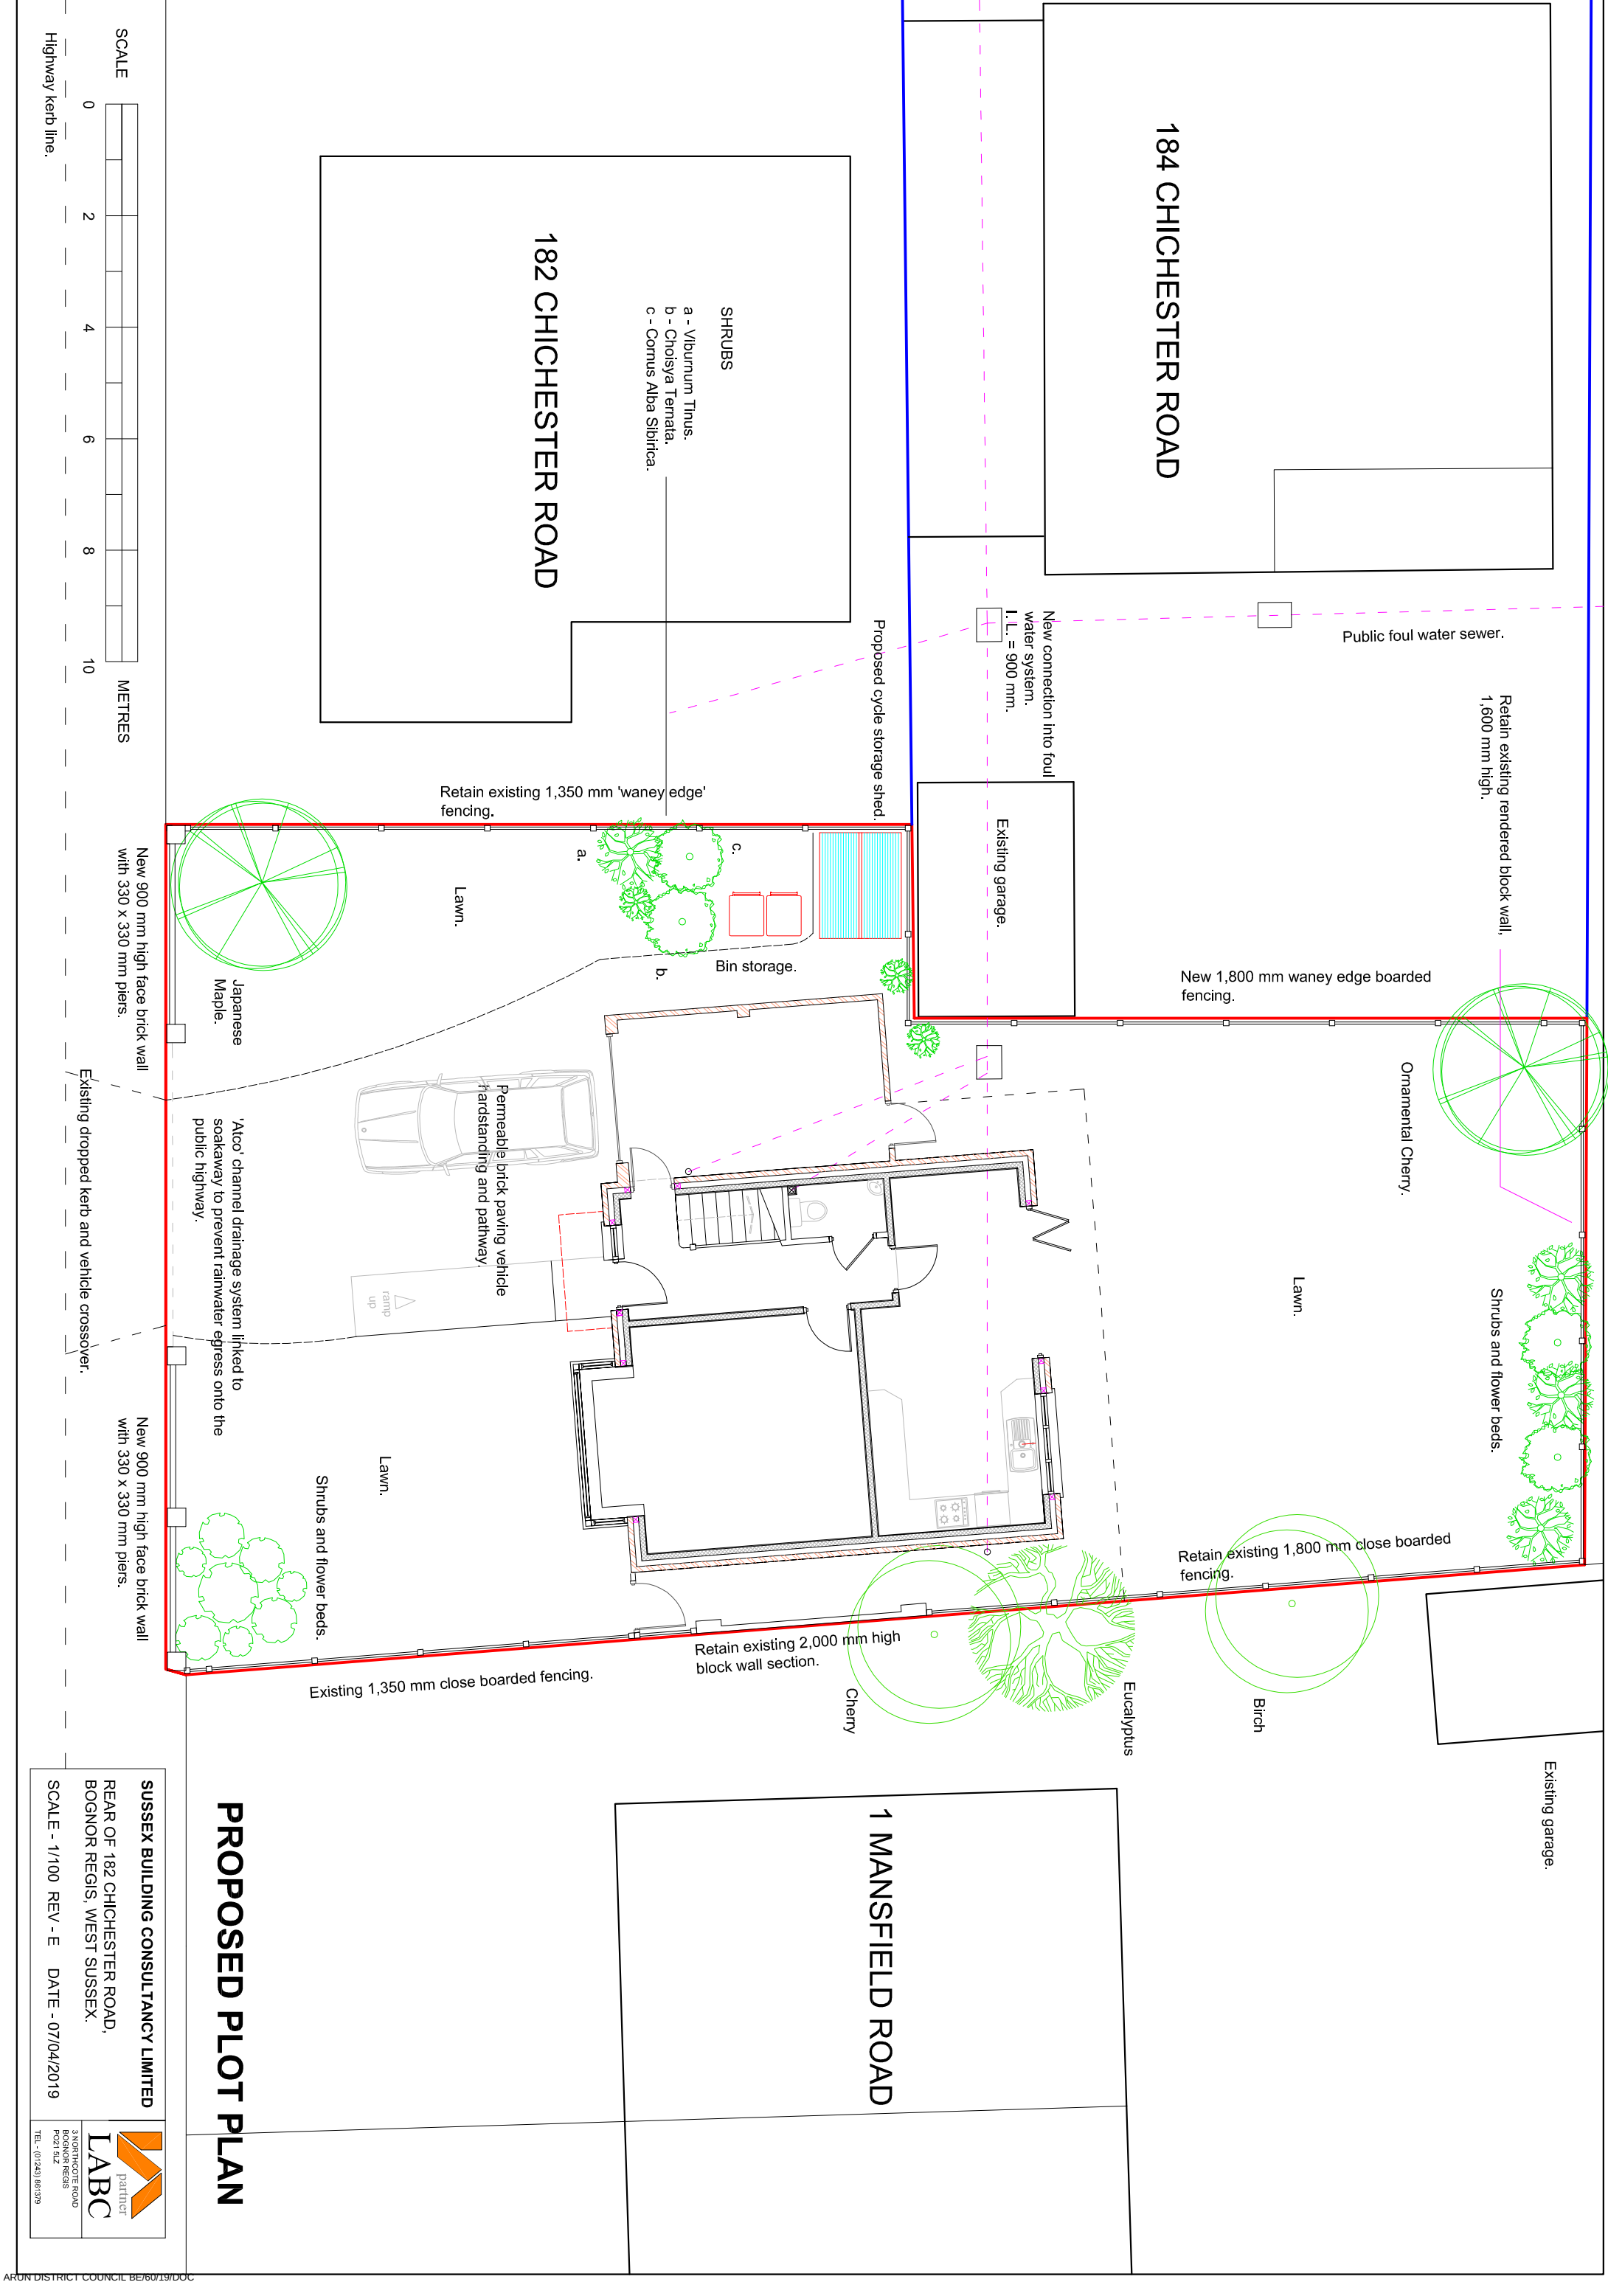

PROPOSED PLOT PLAN


SUSSEX BUILDING CONSULTANCY LIMITED

REAR OF 182 CHICHESTER ROAD,
BOGNOR REGIS, WEST SUSSEX.

SCALE - 1/100 REV - E DATE - 07/04/2019

partner
LABC

3 NORTHGATE ROAD
BOGNOR REGIS
PO21 4LZ
TEL - (01243) 861379

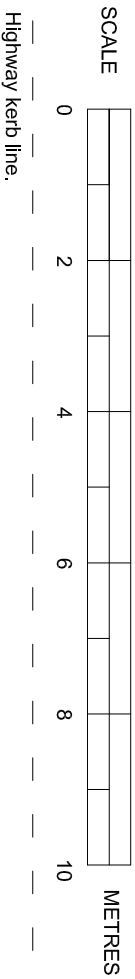

Highway kerb line.