




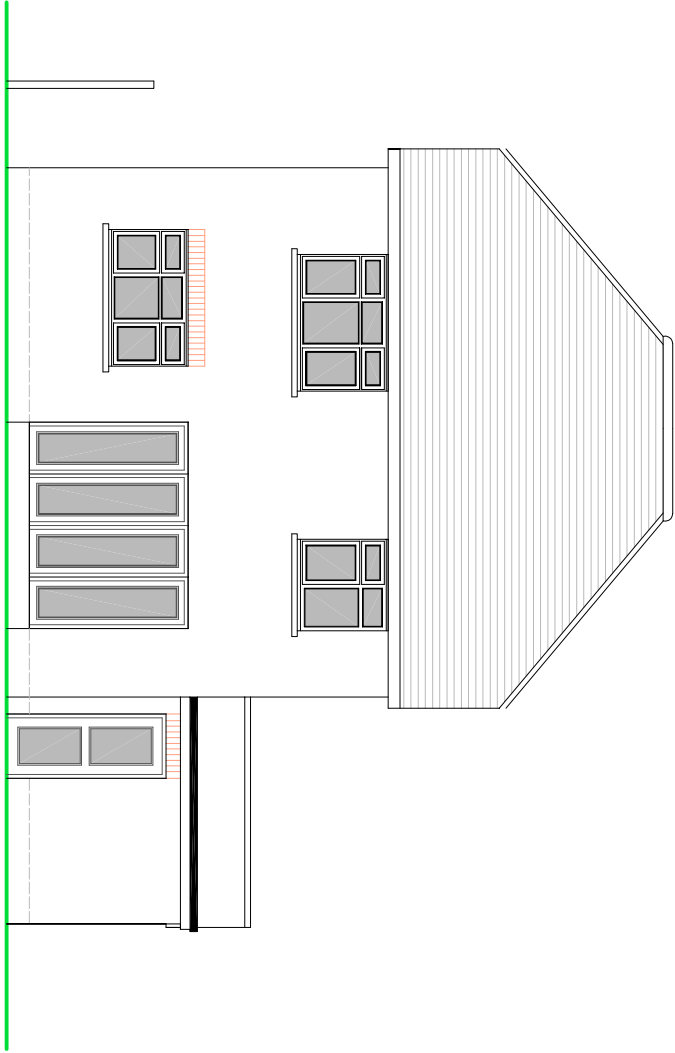

REAR ELEVATION

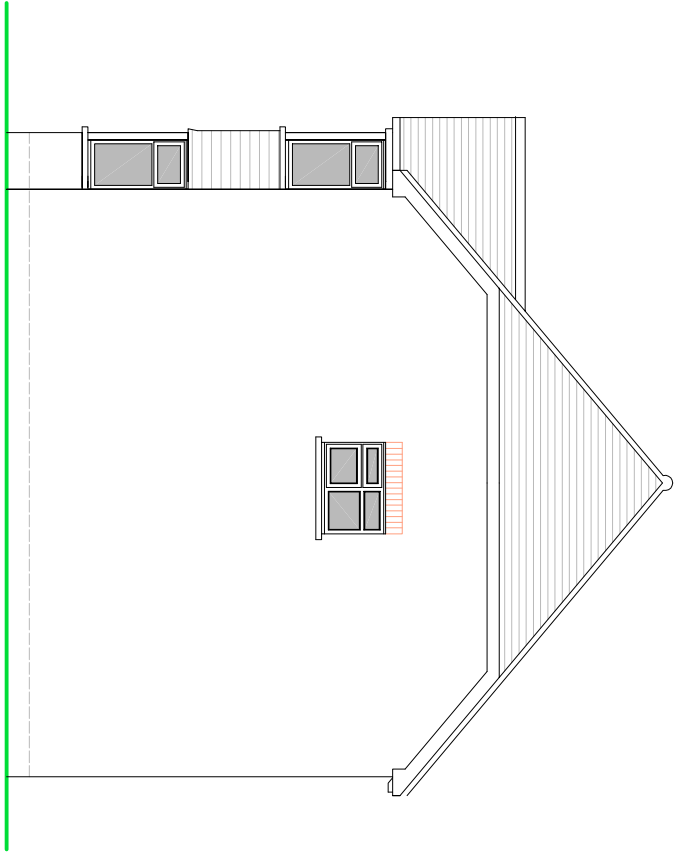

SIDE ELEVATION

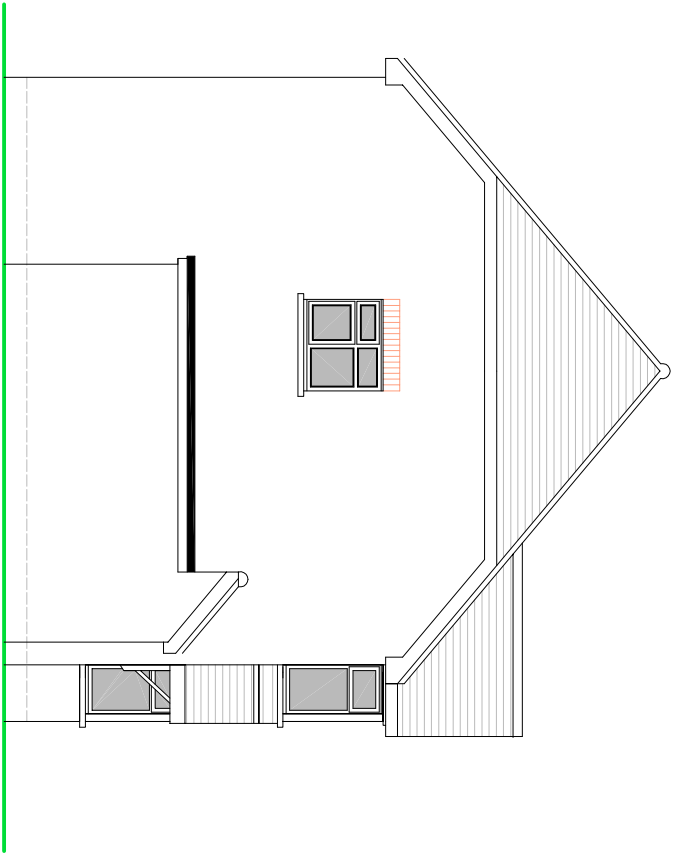

SIDE ELEVATION



FRONT ELEVATION

NOTES

ROOF - 'Marley' red plain concrete roof tiles to pitched roof with matching half round hip tiles, glass fibre flat roof covering to garage.

WALLS - Painted external render finish to external walls with sand /yellow 'New England' style boarding to bay window.

WINDOWS/DOORS - White PVC framed double glazed units.

PROPOSED ELEVATIONS



SUSSEX BUILDING CONSULTANCY LIMITED

REAR OF 182 CHICHESTER ROAD,
BOGNOR REGIS, WEST SUSSEX.

SCALE - 1/100 REV - H DATE - 22/07/2019



LABC
partner
3 NORTHCOTE ROAD
BOGNOR REGIS
PO21 5LZ
TEL - (01243) 861379