


HEADWALL 5-1
CL 7.300
TL 6.300

1:1.5



MANHOLE	Cover Size	MH Centre Coordinate (Northing)	MH Centre Coordinate (Easting)	L IN	L OUT	GRADIENT	PIPE SIZE	PIPE MATERIAL	COMMENTS
Headwall 4-1	N/A	N/A	N/A	6.322	-	-	3750	PCC	
567	1200x75	491598.587	100546.822	6.386	6.449	1.239	3750	PCC	Catchpit. RL 5.924
565	1200x75	491572.996	100563.190	6.506	1.220	3750	PCC		
562	1200x75	491556.244	100526.086	6.674	1.190	3000	PCC		
561	1200x75	491543.576	100506.131	6.893	1.91	2250	PCC		
565	1200x75	491572.996	100563.190	6.506	-	3750	PCC		
564	1200x75	491537.734	100561.864	6.856	1.504	2250	PCC		
568	1200x75	491584.912	100545.102	6.721	-	-	PCC		
570	1200x75	491599.544	100560.252	7.093	1.57	3000	PCC		
569	1200x75	491587.251	100572.097	7.154	1.280	2250	PCC		
560	1200x75	491546.772	100584.038	7.277	1.179	2250	PCC		
Headwall 4-2	N/A	N/A	N/A	6.301	-	-	-	PCC	
588	1200x75	491627.830	100530.225	6.323	1.508	2250	PCC		
Headwall 4-3	N/A	N/A	N/A	6.239	-	-	-	PCC	
575	1200x75	491556.068	100581.131	6.339	6.349	1.98	3000	PCC	Catchpit. RL 5.984
574	675x4675	491550.613	100568.123	6.415	1.252	3000	PCC		
573	675x4675	491621.208	100538.301	6.715	1.140	2250	PCC		
Headwall 5-2	N/A	N/A	N/A	6.125	-	-	-	PCC	
570	1200x75	491567.164	100507.034	6.334	6.394	1.94	3000	PCC	Catchpit. RL 5.844
578	675x4675	491671.247	100521.082	6.583	1.480	3000	PCC		
576	1200x75	491500.700	100567.088	6.662	1.155	2250	PCC		
576A	1200x75	491502.608	100569.843	6.746	1.151	2250	PCC		
580	1200x75	491567.164	100507.034	6.334	6.394	-	-	PCC	Catchpit. RL 5.844
579	1200x75	491547.655	100502.437	6.373	1.444	2250	PCC		
580	1200x75	491567.164	100507.034	6.334	6.394	-	-	PCC	Catchpit. RL 5.844
585	1200x75	491575.072	100579.728	6.569	1.142	2250	PCC		
589	1200x75	491564.546	100570.266	5.825	5.875	-	-	PCC	Catchpit. RL 5.755
Headwall 5-3	N/A	N/A	N/A	6.011	1.75	3750	PCC		
589	1200x75	491564.546	100570.266	5.825	5.875	-	-	PCC	Catchpit. RL 5.755
Headwall 6-4	N/A	N/A	N/A	5.908	1.596	3750	PCC		
Headwall 6-2	N/A	N/A	N/A	6.180	-	-	-	PCC	
5106	1200x75	491499.062	100557.602	6.251	6.241	1.224	2250	PCC	Catchpit. RL 5.779
588	1200x75	491553.175	100546.088	6.347	1.174	2250	PCC		
Headwall 6-5	N/A	N/A	N/A	6.218	-	-	-	PCC	
Headwall 6-3	N/A	N/A	N/A	6.420	1.93	2250	PCC		

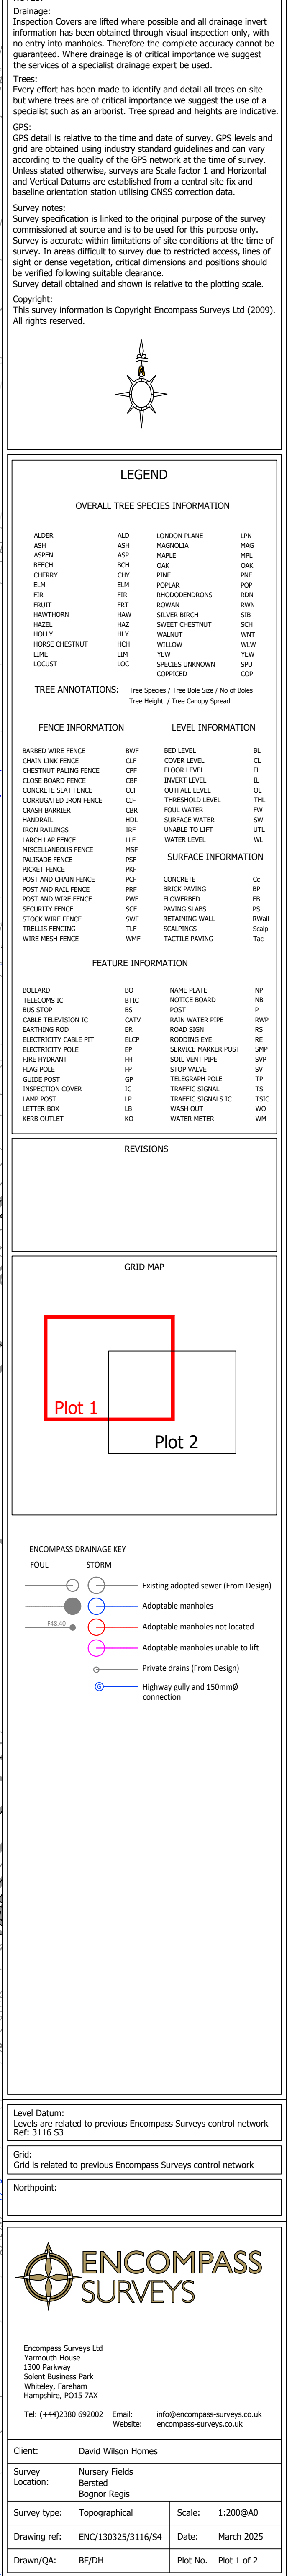