


Full application Condition 8 - Unit 2 Cycle storage

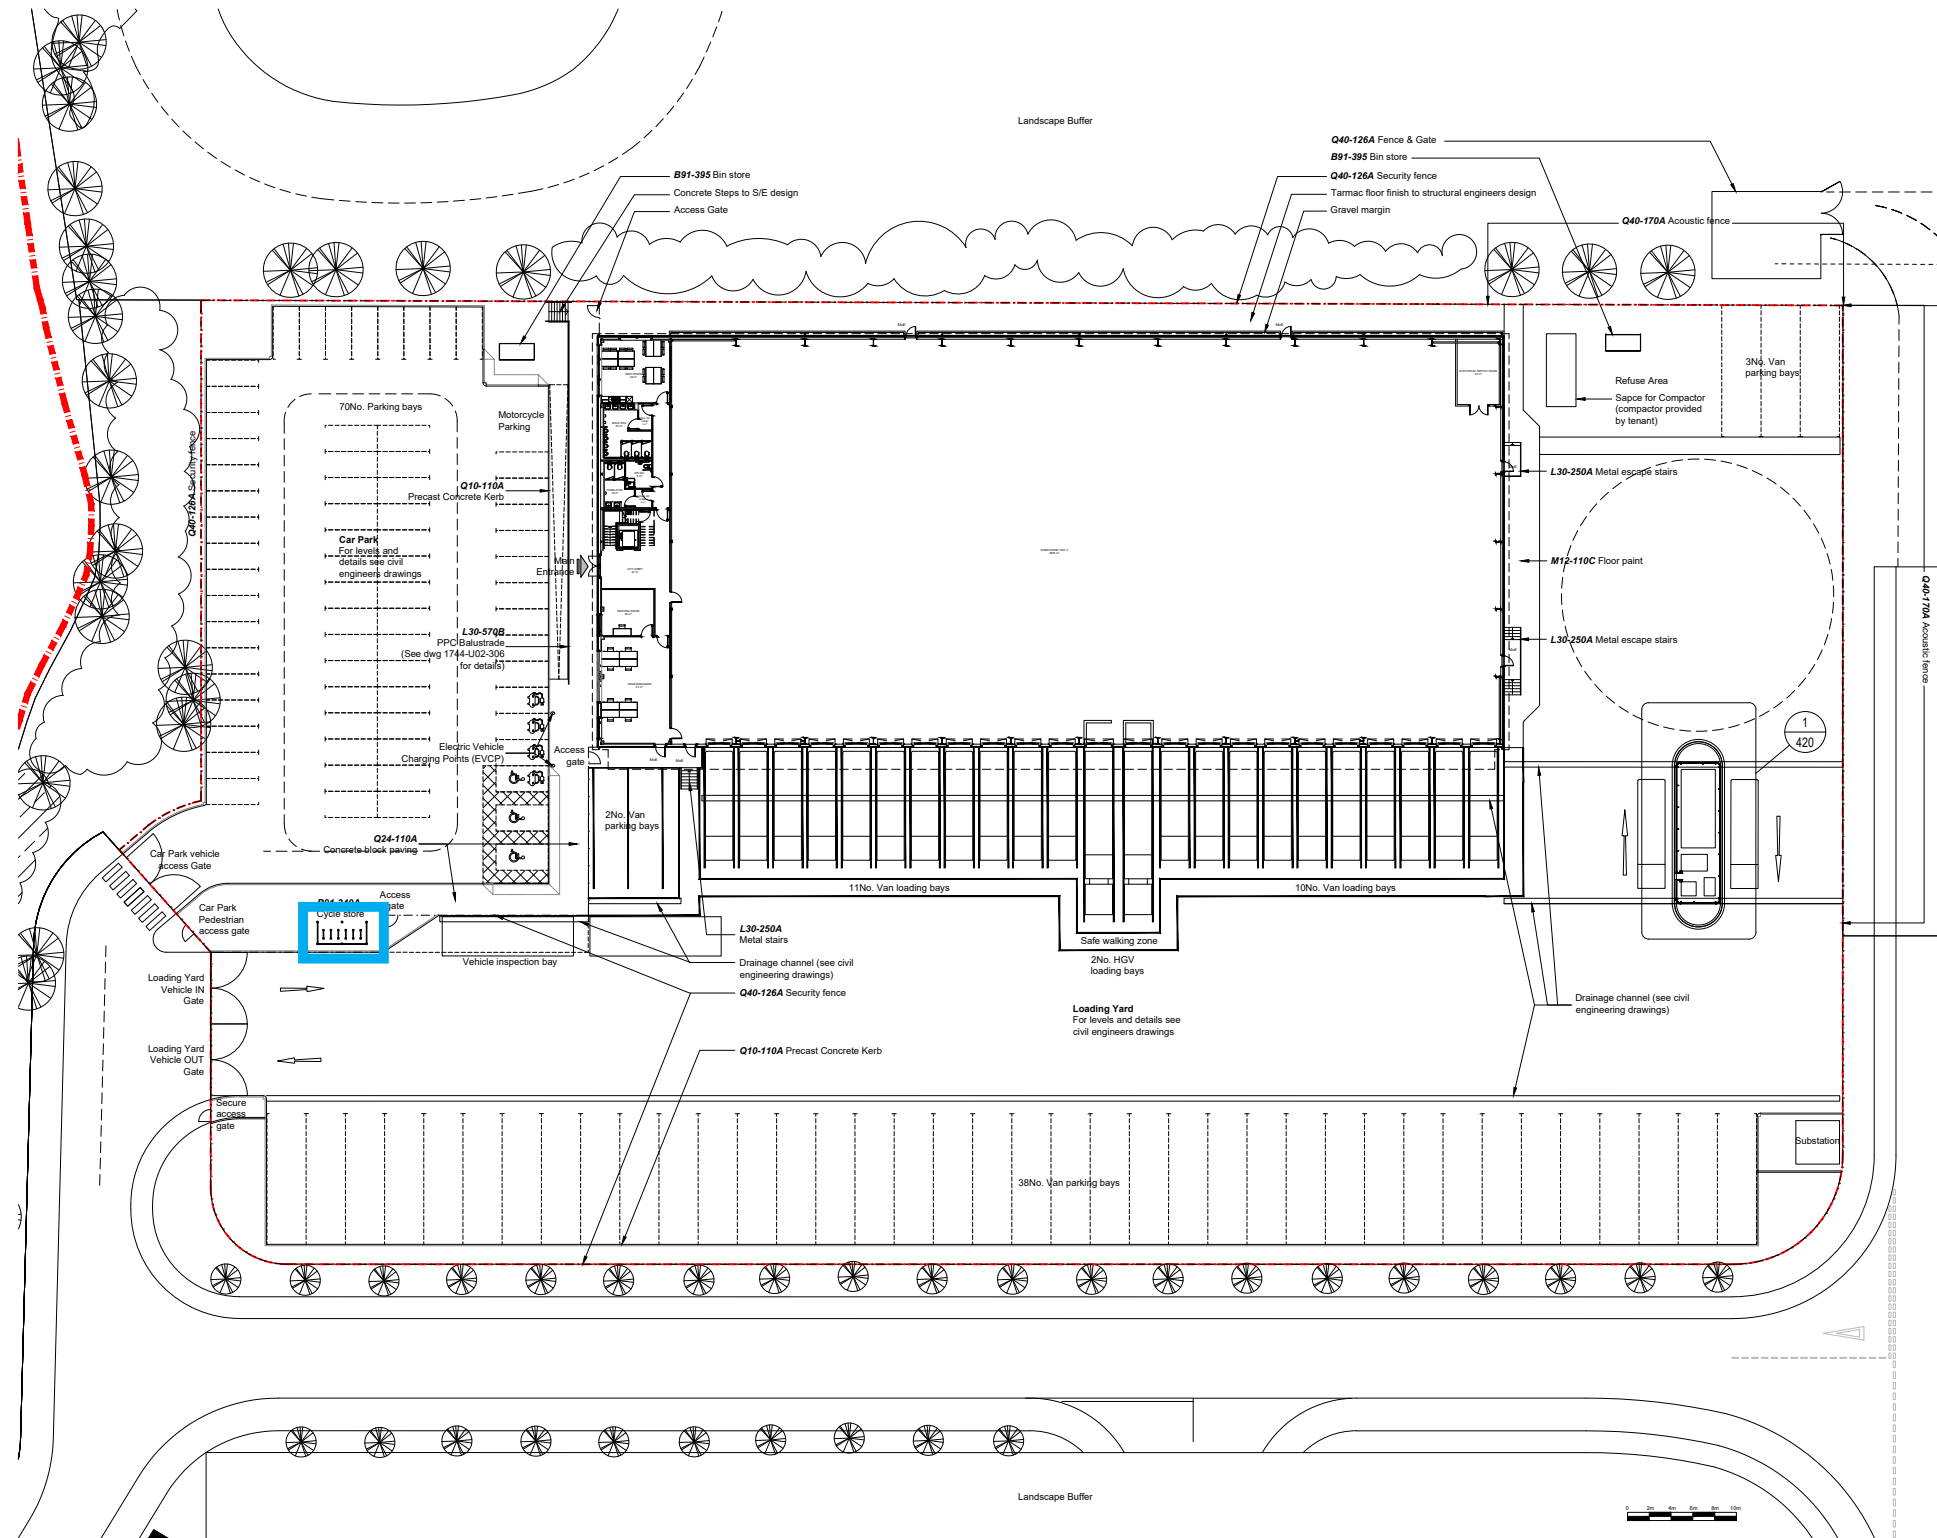

< Timber clad cycle shelter
(including 6No. hoops -
12No. spaces)