


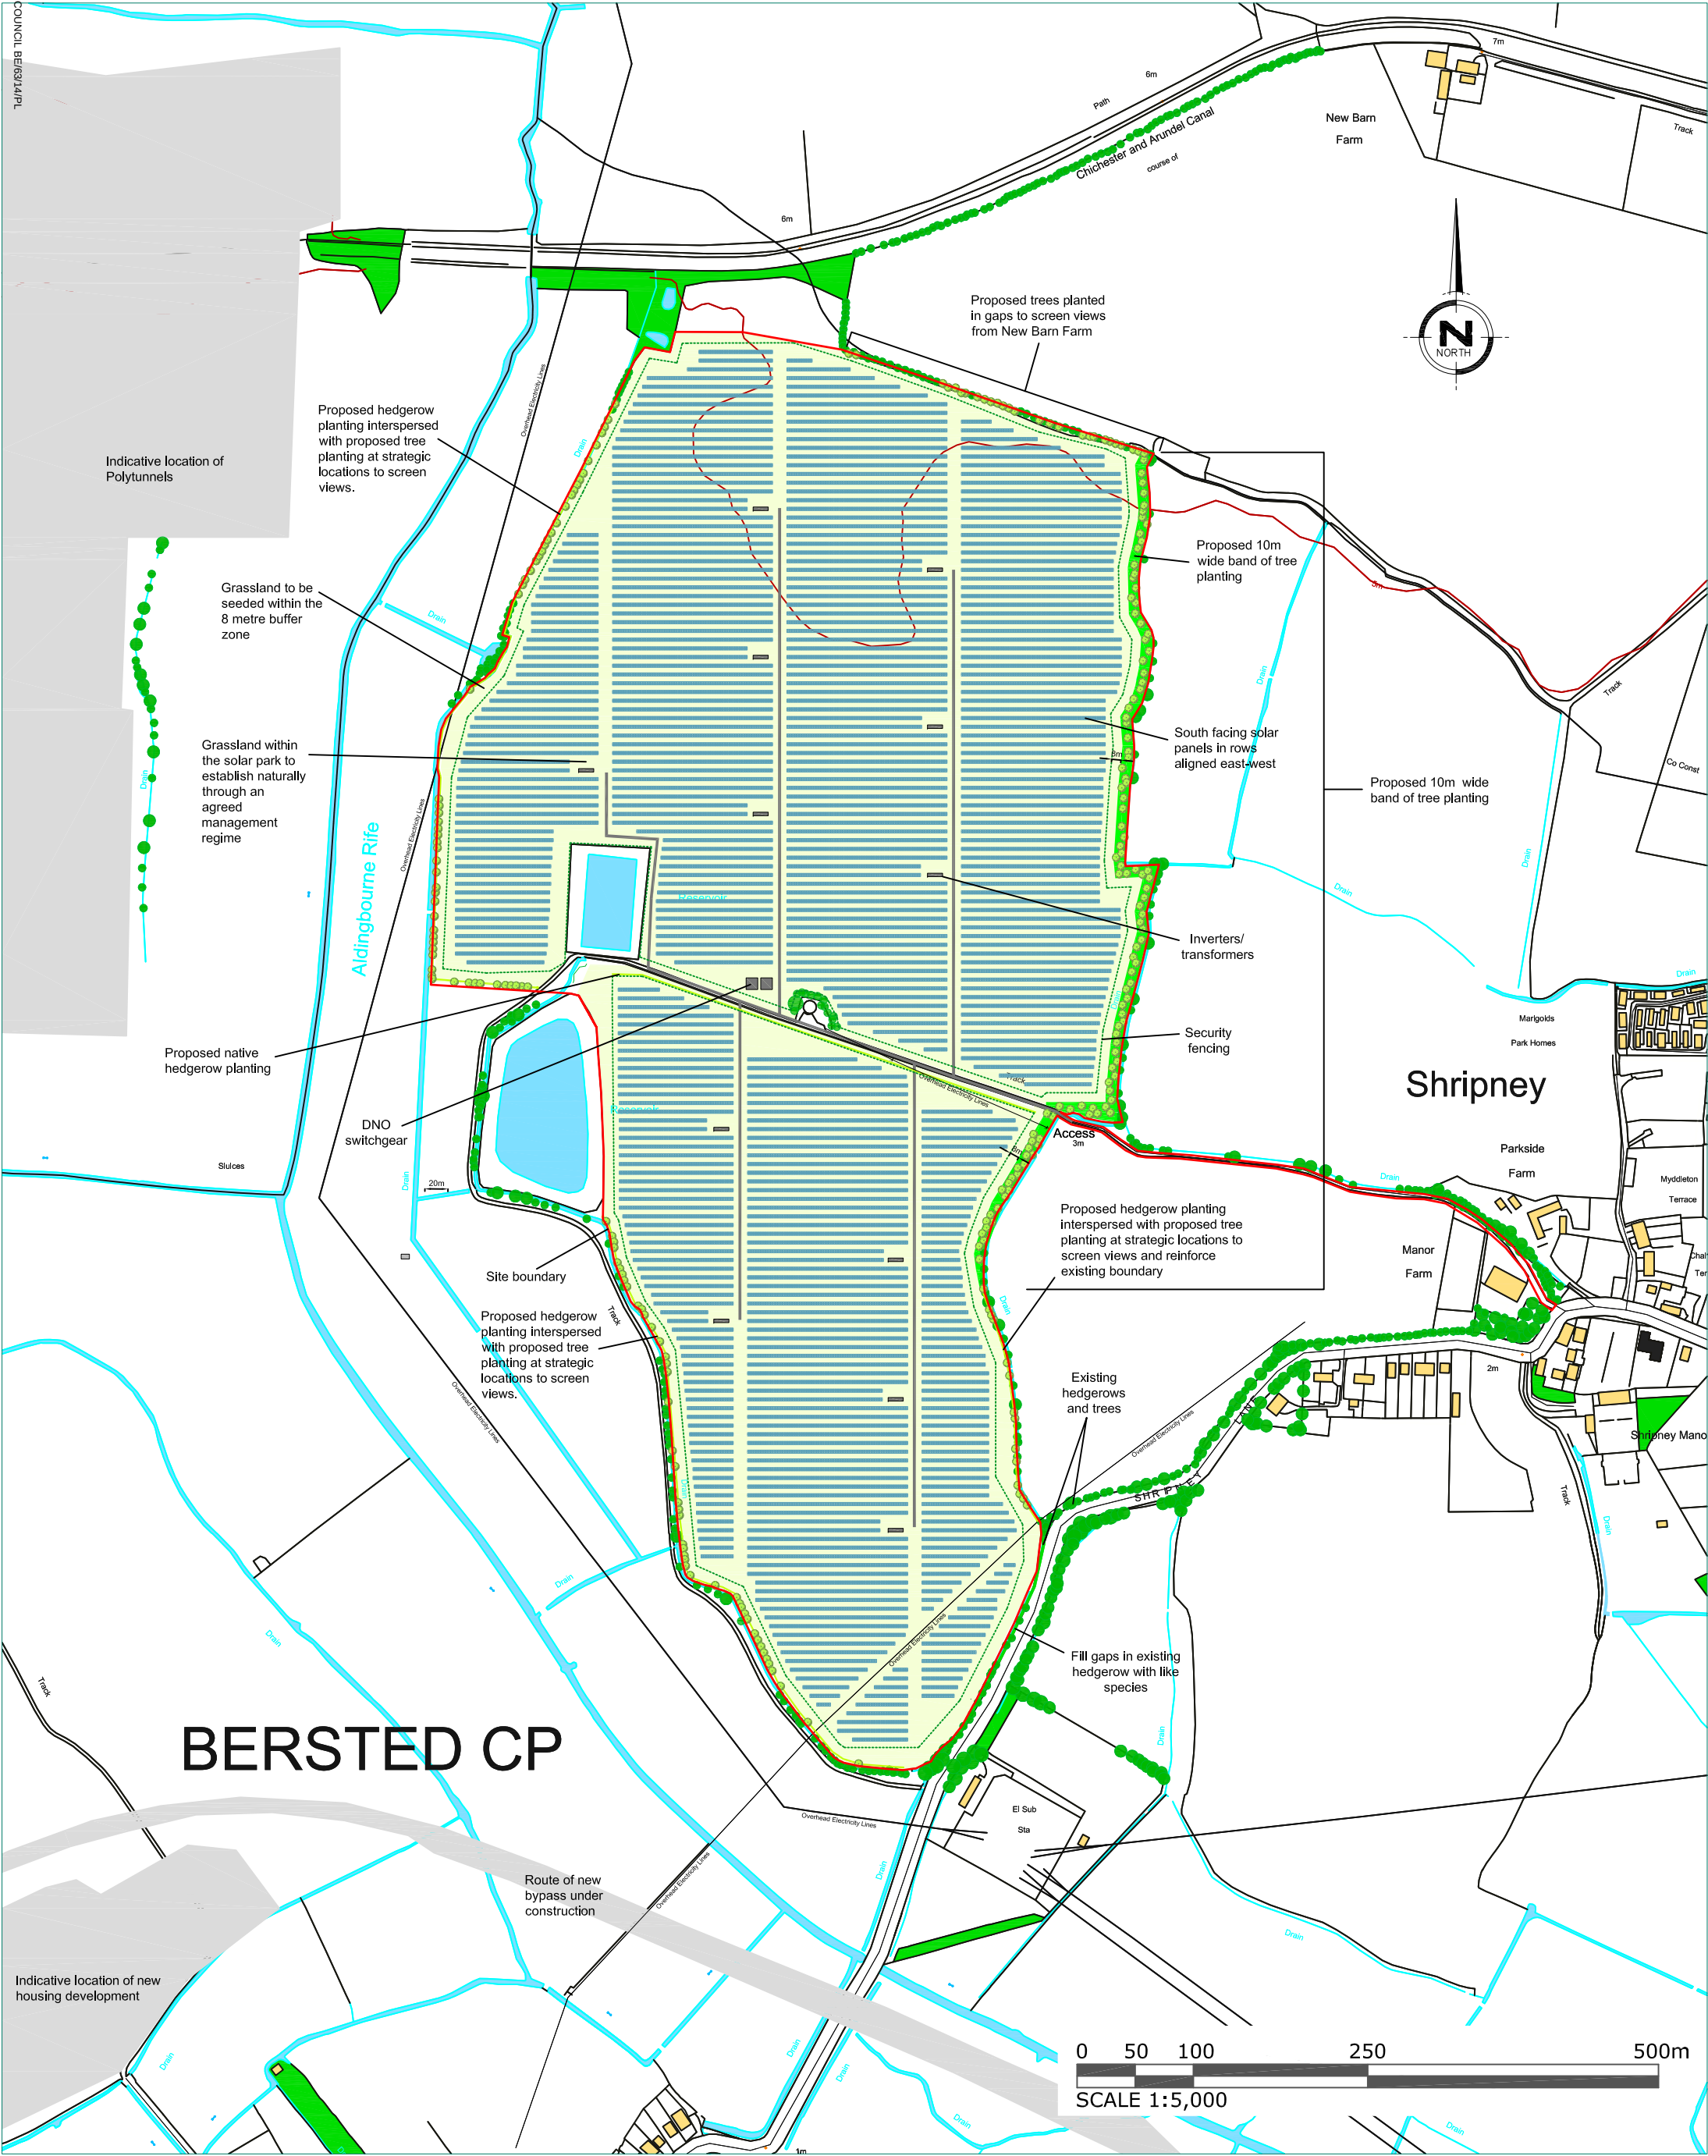

Reproduced with the permission of the controller of her Majesty's Stationary Office. © Crown Copyright - Licence No. AR100017235

Indicative fence line

Existing trees & hedgerows

Proposed hedgerow

Proposed hedgerow interspersed with trees

Proposed tree coppice

Red line boundary

solar PV panels @ 2 x portrait with 6.5m spacing

REV

DATE

COMMENTS

Date:

Status:

Scale:

Drawn:

Chkd:

Auth:

Project:

Drawing Title:

Drawing No:

A

20.05.14

Red line extended to roadway

20.05.14

Planning

1 : 5000 @ A3

GRMS

BR

AH

Manor Farm, Shripney

Landscape Masterplan

2563-3 Landscape Masterplan

Environmental Planning

EIA

Landscape Architecture

Ecology

Development Planning

THE Landmark CTICE

The Landmark Practice, Hope Chapel House, Hope Chapel Hill, Hotwells, Bristol, BS8 4ND

Tel: 0117 923 0455

Fax: 0117 925 3702

www.thelandmarkpractice.com