


One Vision Security WEC special 2.4m and 2.9m columns for direct burial
Shown here is 2.9m, for sites with 3m planning height limit.

Maximum height
 above ground: 3m

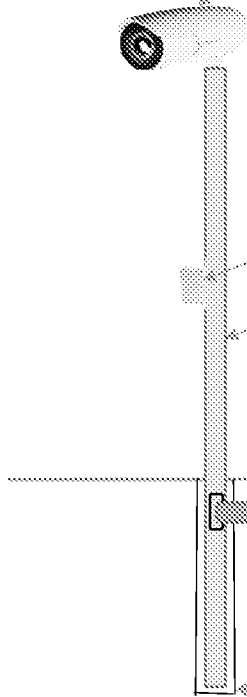

Camera dimensions (L x H x W) 292 x 104 x 95mm

Scale: ht 1 sq is 200mm

4 holes for standard camera fixings
 equi-spaced on 101.6 PCD

IP67 ABS enclosure containing media converter / NVT, and PSUs.
 Dimensions (H x W x D) 200 x 150 x 110. Finish is grey.

Flooding allowance limit 1m (*tbc*)

Earthing points are included within pole and door
 Others to earth the column to site distributed earthing system.

Ground level

Duct by others. Inspection chamber required adjacent.
 Duct to contain draw-rope and mains cable
 Fibre / Cat5 to be carried and enter via same route

Oversized galv sleeve will be advance shipped for piling

Dimensions and illustration of IP enclosure

