


GROUND FLOOR PLAN
[As Proposed]

Scale: 1:50.

NEIGHBOURING PROPERTY.
REAR GARDEN

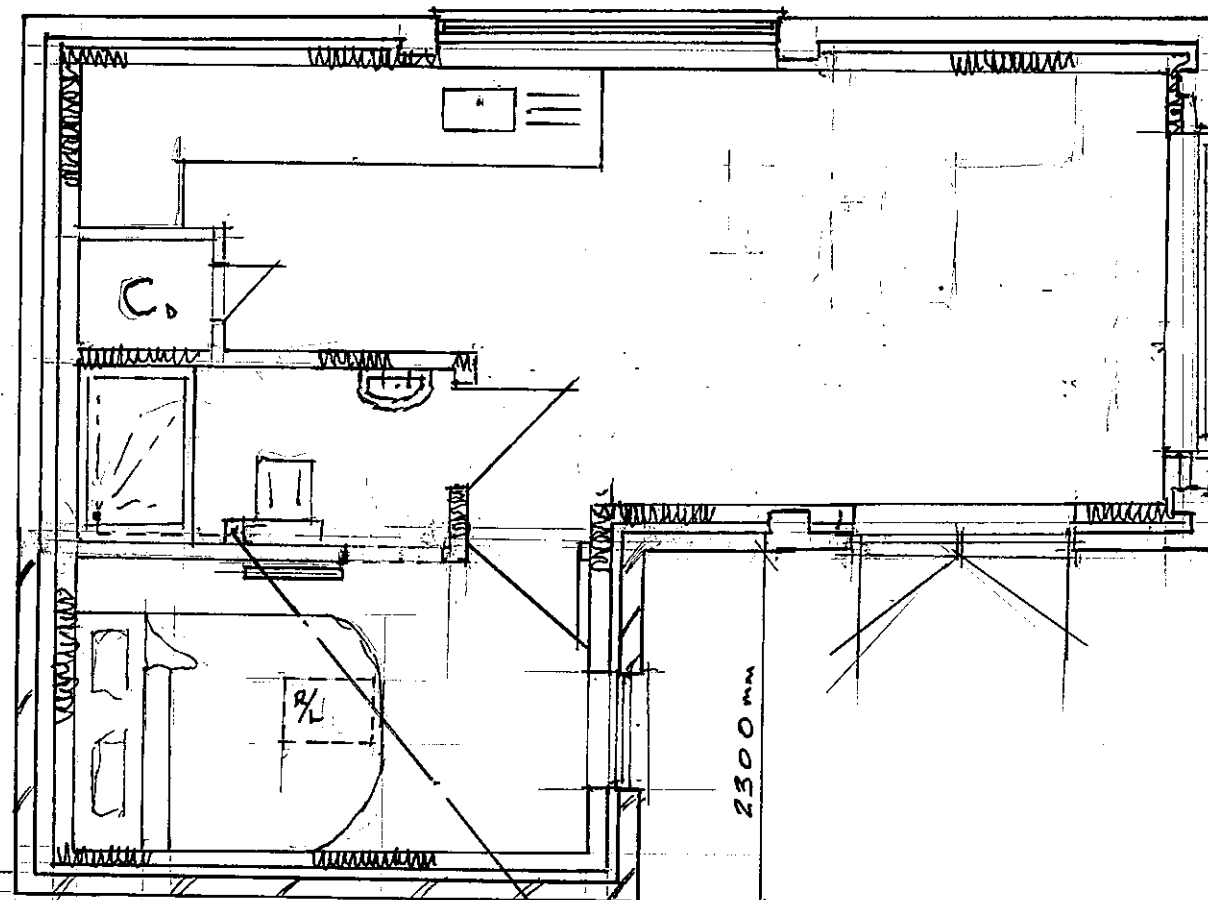

BOUNDARY WALL.

REAR GARDEN. N° 414.

NEW DRAIN RUN

EXTG. M.H.

EXTG. DRAIN RUN

TO M.H. BY MAIN
HOUSE.

BOUNDARY
WALL.

P
A
T
H

R
O
A
D

MAINS DRAIN.

TO MAIN SEWER

GARAGE CONVERSION - 414 CHICHESTER ROAD, BOGNOR REGIS.