



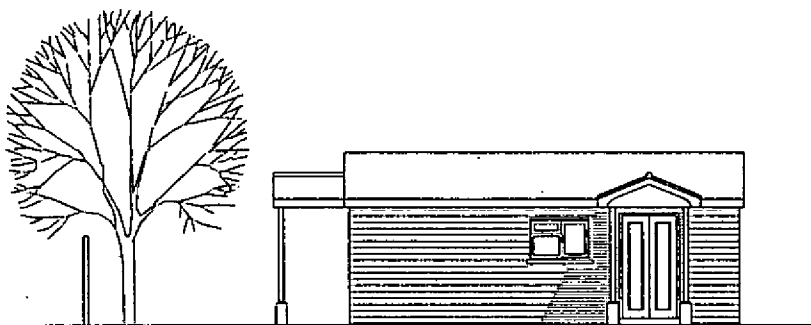


WESTERN ELEVATION

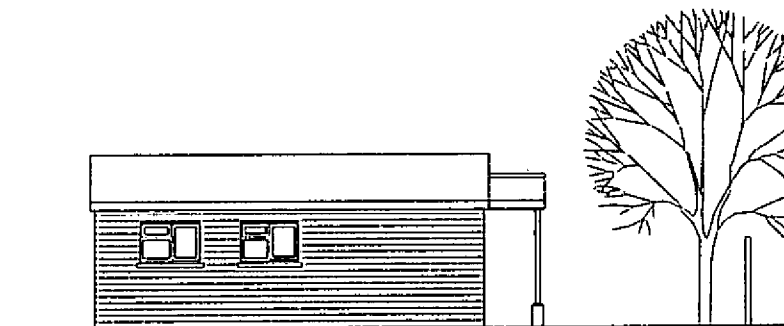

SOUTHERN ELEVATION



NORTHERN ELEVATION

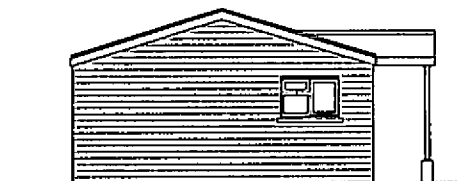

EASTERN ELEVATION


EXISTING ELEVATIONS

NOTES

ROOF - Cedar shingle clad covering to pitched roof.

WALLS - New stained timber weatherboarding.

DOORS/WINDOWS - Wood effect framed PVC double glazed units.

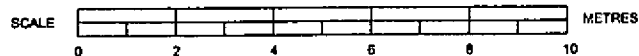

SUSSEX BUILDING CONSULTANCY LIMITED		 LABC PROFESSIONAL BUILDING ADVICE 100% FREE
1 NYE COTTAGES, SHRIPNEY LANE, SHRIPNEY, BOGNOR REGIS, WEST SUSSEX.		
SCALE - 1/100 REV - DATE - 20/11/2013		
100% FREE 100% FREE		