




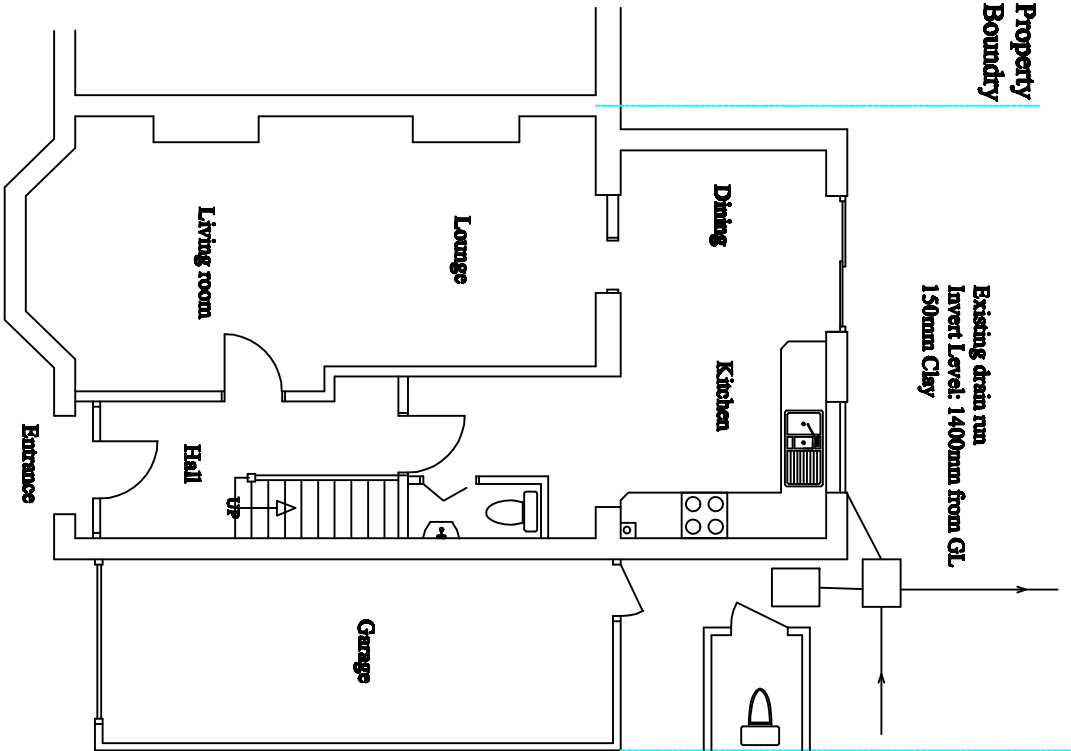


Existing Ground Floor Plan

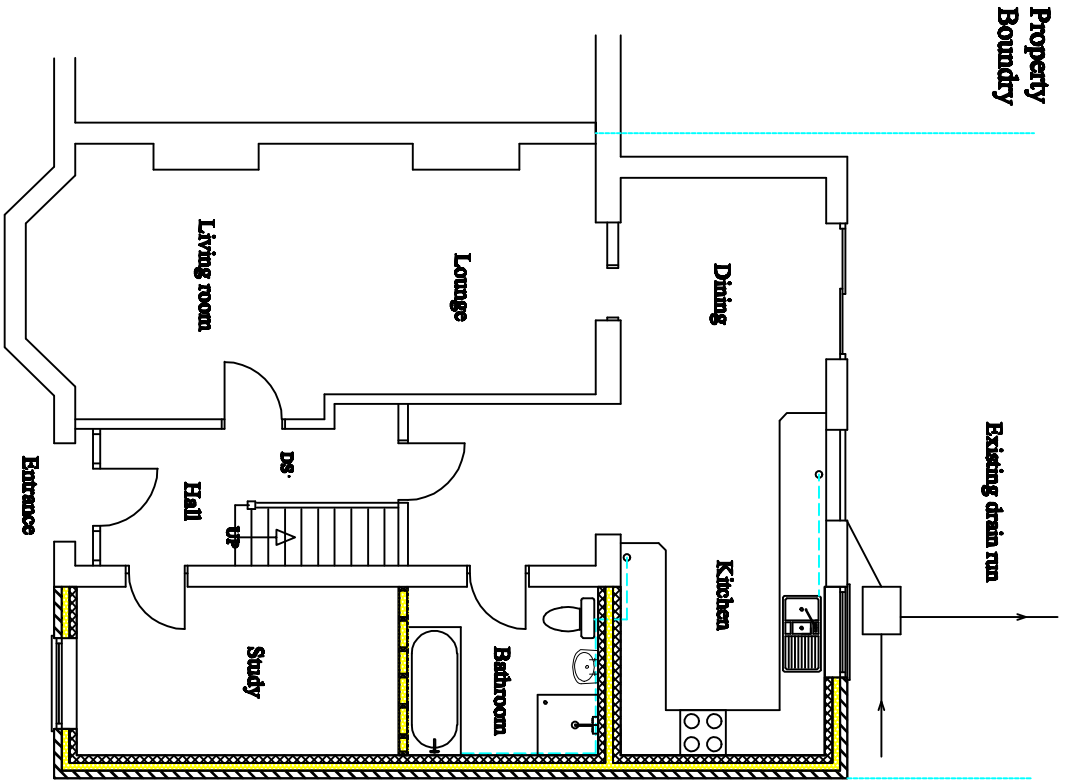


Proposed Ground Floor Plan

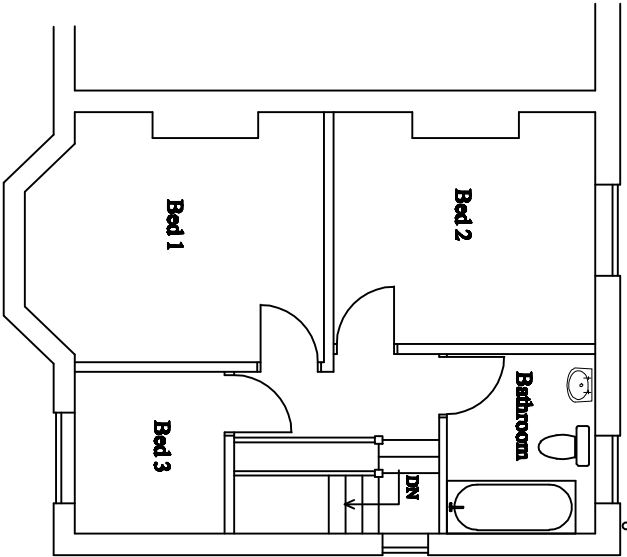

Existing First Floor Plan

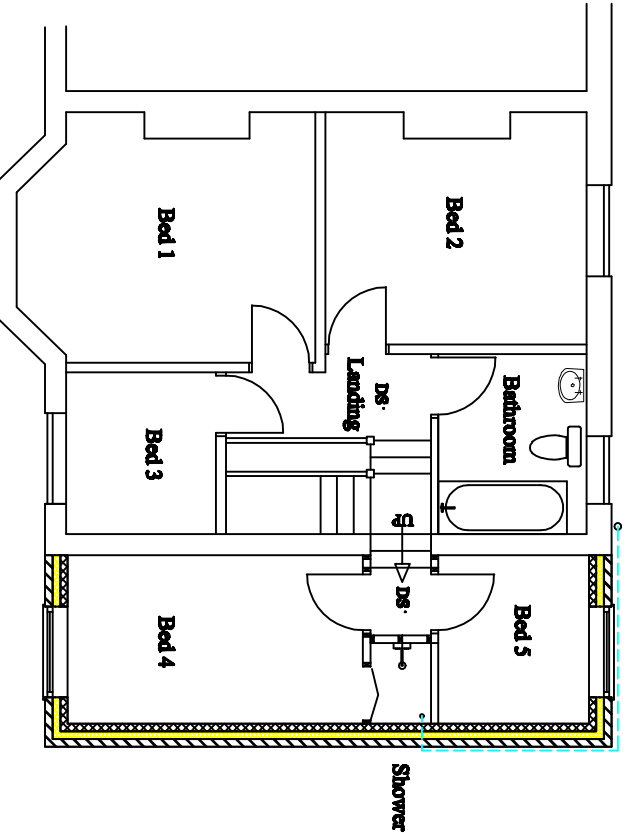

Proposed First Floor Plan

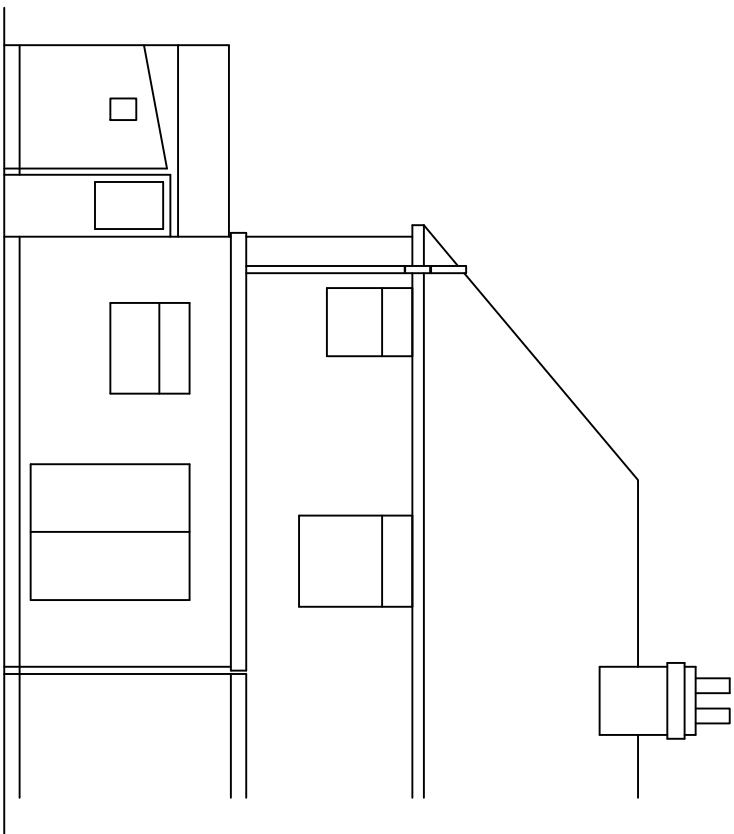

Existing Rear Elevation (North)

Aldwick Construction & Design

Cowley Gap, 17 Cowley Road, Chichester, PO19 1XR
Tel : 01243 779101, Mobile: 07870727500, Fax: 01243 779161
Email: info@aldwick.co.uk

Faithed Asrahi

PROJECT

Proposed two and single storey extension
13 Newtown Avenue, Bognor Regis.

TITLE

Existing & Proposed Plans & Existing Elevation

CLIENT

Mr Abdul Akik

SCALE

1: 100

DATE

28/05/14

DRAWING NO.

132 - 01

rev.