

APPENDIX A - RELEVANT PLANNING PERMISSIONS



Town & Country Planning Act 1990 (as amended)
Town and Country Planning (Development Management
Procedure) (England) Order 2010 (as amended)
Application for Planning Permission
DECISION NOTICE

Application Ref: BE/63/14/PL

1 To Addressee

Mr Adrian Hunter
 The Landmark Practice
 Hope Chapel House
 Hope Chapel Hill
 Bristol
 BS8 4ND

2 Site Address

Manor Farm
 Shripney Lane

3 Description of Development

Installation of Solar Farm comprising erection of solar arrays, inverters, transformers, equipment housing, security fencing, internal tracks & ancillary equipment. Departure from the Development Plan.

4 In pursuance of their powers under this Act and related Orders and Regulations the Council **PERMIT** this development to be carried out in accordance with the application and plans and subject to compliance with the conditions specified below.

- 1 The development hereby permitted shall be begun before the expiration of 3 years from the date of this permission.

Reason: To comply with Section 91 of the Town and Country Planning Act 1990 (as amended).

- 2 The development hereby approved shall be carried out in accordance with the following approved plans:
- Block Plan 2563- 2
 - Deer Fence Detail 2562_400
 - Landscape Masterplan 2563-3
 - Proposed UKPN Freestanding Brick Built 33kV switch Room E13.45-05 A
 - Typical Fence Details 2605-5
 - Typical Panel Elevations 2605-4
 - Typical E+1 House Arrangement (69) 901 P1
 - Site Boundary Details 2563_502
 - Site Location Plan 2605-1
- Reason: For the avoidance of doubt and in the interests of amenity and the environment in accordance with Policy GEN7 the Arun District Local Plan.
- 3 No development shall commence until details of the associated inverter stations, transformers, substation, CCTV (including the pole mountings) and deer fence security fencing have been submitted to and approved in writing by the Local Planning Authority. The development shall be undertaken in accordance with the approved details.
- Reason: For the avoidance of doubt and in the interests of amenity and the environment in accordance with Policy GEN7 the Arun District Local Plan.
- 4 The planning permission hereby granted is for a period from the date of this decision until the date occurring 30 years after the date of commencement of the development hereby permitted. Written notification of the date of commencement shall be given to the Local Planning Authority no later than 14 days after the event.
- Reason: For the avoidance of doubt and in the interests of the long term amenity and the environment in accordance with Policy GEN7 the Arun District Local Plan.
- 5 No later than 12 months prior to the end of this permission, a site restoration scheme shall be submitted to and approved in writing by the Local Planning Authority. The scheme shall include a programme of works to remove the solar panels, all related equipment, and any areas of hardstanding and shall be fully implemented within 12 months of the expiry of this permission.
- Reason: To protect the long term visual amenities of the surrounding area and in order that the Local Planning Authority may be satisfied as to the appearance of the land after the removal of the development in accordance with policy GEN7 of the Arun District Local Plan.
- 6 If any of the individual solar panel(s) ceases to export electricity to the grid for a continuous period of 12 months then a scheme shall be submitted to the Local Planning Authority for its written approval within 3 months from the end of the 12 month period for the removal of the solar panel(s) and associated equipment and the restoration of (that part of) the site to agricultural use. The approved scheme of restoration shall then be fully implemented within 6 months of that written approval being given.
- Reason: To protect the long term visual amenities of the surrounding area and in order that the Local Planning Authority may be satisfied as to the appearance of the land after the removal of the development in accordance with policy GEN7 of the Arun District Local Plan.

- 7 Works of construction or demolition, including the use of plant and machinery, necessary for implementation of this consent shall be limited to the following times:
- Monday-Friday: 08.00hrs-18.00hrs
 - Saturday: 08.00hrs-13.00hrs
 - Sundays and Bank Holidays: no work permitted.
- Reason: To safeguard the amenities of nearby residents and to accord with policies GEN7 and GEN32 of the Arun District Local Plan.
- 8 The development shall be undertaken in accordance with the recommendations contained within sections 7.0 and 8.0 of the Ecological Appraisal dated May 2014.
- Reason: To conserve the wildlife interest of an important natural habitat in accordance with policy GEN29 of the Arun District Local Plan.
- 9 No development shall take place until a landscaping scheme, including details of new hedgerows to be planted and the 'gapping-up' of existing hedgerows in and around the site, as well as a timetable for implementation/planting has been submitted to and approved in writing by the Local Planning Authority. The development shall be undertaken in accordance with the approved details and timetable. Any trees/shrubs or plants which die, are removed or become diseased within 5 years of planting shall be replaced during the next planting season with trees/shrubs/plants of a similar size and species.
- Reason: In the interests of amenity and of the environment of the development in accordance with policy GEN7 of the Arun District Local Plan.
- 10 An archaeological recording and monitoring exercise shall be carried out at the expense of the developer in accordance with a specification (WSI - written scheme of investigation) to be submitted to and agreed by the Local Planning Authority in writing before the commencement of building works.
- Reason : To ensure appropriate investigation and recording of archaeological heritage assets on the site prior to commencement of new building works.

11

No development shall take place, including any works of demolition, until a Construction Management Plan has been submitted to and approved in writing by the Local Planning Authority. Thereafter the approved Plan shall be implemented and adhered to throughout the entire construction period. The Plan shall provide details as appropriate but not necessarily be restricted to the following matters:

- the anticipated number, frequency and types of vehicles used during construction,
- the method of access and routing of vehicles during construction and measures taken to remove conflict with agricultural vehicles,
- the parking of vehicles by site operatives and visitors,
- the loading and unloading of plant, materials and waste,
- the storage of plant and materials used in construction of the development,
- the erection and maintenance of security hoarding,
- the provision of wheel washing facilities and other works required to mitigate the impact of construction upon the public highway (including the provision of temporary Traffic Regulation Orders),
- details of public engagement both prior to and during construction works.

Reason: In the interests of highway safety and the amenities of the area.

INFORMATIVE: Any works or installations within 8m of Main Rivers, or 5m of IDB ditches, would require a Flood Defence Consent from the Environment Agency. It is unlikely that consent will be granted for any installations within these distances as access must be maintained for operational purposes.

INFORMATIVE: Statement pursuant to Article 31 of the Town and Country Planning (Development Management Procedure)(England) (Amendment No. 2) Order 2012. The Local Planning Authority has acted positively and proactively in determining this application by assessing the proposal against all material considerations, including planning policies and any representations that may have been received and subsequently determining to grant planning permission in accordance with the presumption in favour of sustainable development, as set out within the National Planning Policy Framework.



Karl Roberts
Assistant Director Planning & Economic Regeneration

Case Officer: Mr C Cronin

Date of Decision:

12 August 2014

Arun District Council
The Arun Civic Centre
Maltravers Road
Littlehampton
West Sussex BN17 5LF

IT IS IMPORTANT THAT YOU READ THE NOTES ATTACHED TO THIS DOCUMENT

NOTES RELATING TO PLANNING APPLICATION
TOWN AND COUNTRY PLANNING ACT 1990
APPEALS TO THE SECRETARY OF STATE

If you are aggrieved by the decision of your local planning authority to refuse permission for the proposed development or to grant it subject to conditions, then you can appeal to the First Secretary of State under section 78 of the Town and Country Planning Act 1990.

If this is a decision on a planning application relating to the same or substantially the same land and development as is already the subject of an enforcement notice, and you want to appeal against your local planning authority's decision on your application, then you must do so within 28 days of the date of this notice.

If an enforcement notice is served relating to the same or substantially the same land and development as in your application and you want to appeal against your local planning authority's decision on your application, then you must do so within 28 days of the date of service of the enforcement notice, or within 6 months of the date of this notice, whichever period expires earlier.

For all other cases, if you want to appeal, then you must do so within 6 months of the date of this notice using a form which you can get from the Secretary of State at the Planning Inspectorate, Temple Quay House, 2 The Square, Temple Quay, Bristol, BS1 6PN or on line at www.planningportal.gov.uk/pcs

If this decision is a refusal relating to a minor commercial development, where the application was made on or after 1 October 2013, please note that you must appeal within 12 weeks of the date of this notice. For a definition of minor commercial development please refer to The Town and Country Planning (Appeals) (Written Representations Procedure and Advertisements) (England) (Amendment) Regulations 2013 or contact this office for clarification.

The Secretary of State can allow a longer period for giving notice of an appeal, but he will not normally be prepared to use this power unless there are special circumstances which excuse the delay in giving notice of appeal.

The Secretary of State need not consider an appeal if it seems to him that the local planning authority could not have granted planning permission for the proposed development or could not have granted it without the conditions they imposed, having regard to the statutory requirements, to the provisions of any development order and to any directions given under a development order.

In practice, the Secretary of State does not refuse to consider appeals solely because the local planning authority based their decision on a direction given by him.

PURCHASE NOTICES

If either the local planning authority or the Secretary of State refused permission to develop land or grants it subject to conditions, the owner may claim that he can neither put the land to a reasonably beneficial use in its existing state nor render the land capable of a reasonably beneficial use by the carrying out of any development which has been or would be permitted.

In these circumstances, the owner may serve a purchase notice on the Council (that is, where the land is situated in a National Park, the National Park authority for the Park, or in any other case the district council in whose area the land is situated). This notice will require the Council to purchase the owner's interest in the land in accordance with the provisions of Chapter 1 of Part VI of the Town &

Country Planning Act 1990.

Please note that this decision notice only relates to matters under the Planning Acts and does not give consent under any other legislation that may apply to the development. You will need to carry out your own checks to determine whether any other consents or permissions are required. For example, the Building Regulations are likely to apply to most developments, and a Highways Licence may be required from West Sussex County Council for any development within the public highway (including the placing of skips on highway land).



Town & Country Planning Act 1990 (as amended)
Town and Country Planning (Development Management
Procedure) (England) Order 2015
Application for Planning Permission
DECISION NOTICE

Application Ref: BE/163/15/PL

1 To Addressee

The Landmark Practice
 Hope Chapel House
 Hope Chapel Hill
 Bristol
 BS8 4ND

2 Site Address

Manor Farm
 Shripney Lane

 PO22 9UR

3 Description of Development

Variation of condition 2 imposed under planning reference BE/63/14/PL relating to approved plans.

4 In pursuance of their powers under this Act and related Orders and Regulations the Council **PERMIT** this development to be carried out in accordance with the application and plans and subject to the following conditions

1

The development hereby approved shall be carried out in accordance with the following approved plans:

- Deer Fence Detail 2562_400
-
- Proposed UKPN Freestanding Brick Built 33kV switch Room E13.45-05 A
- Typical Fence Details 2605-5
- Typical Panel Elevations 2605-4
- Typical E+1 House Arrangement (69) 901 P1
- Site Boundary Details 2563_502

- Block Plan 2849_L_BP_0_01 REV: 01
- Site Location Plan 2849
- Landscape Masterplan 2849_L_MP_0_01 REV: 01

Reason: For the avoidance of doubt and in the interests of amenity and the environment in accordance with Policy GEN7 the Arun District Local Plan.

INFORMATIVE: Any works or installations within 8m of Main Rivers, or 5m of IDB ditches, would require a Flood Defence Consent from the Environment Agency. It is unlikely that consent will be granted for any installations within these distances as access must be maintained for operational purposes.

INFORMATIVE: Statement pursuant to Article 35 of the Town and Country Planning (Development Management Procedure)(England) Order 2015. The Local Planning Authority has acted positively and proactively in determining this application by assessing the proposal against all material considerations, including planning policies and any representations that may have been received and subsequently determining to grant planning permission in accordance with the presumption in favour of sustainable development, as set out within the National Planning Policy Framework.

INFORMATIVE: This permission is for the variation of condition 2 BE/63/14/PL only. All other conditions imposed by that permission remain valid.



Karl Roberts
Director Planning & Economic Regeneration

Case Officer: Richard Temple

Date of Decision:

22 January 2016

Arun District Council
The Arun Civic Centre
Maltravers Road
Littlehampton
West Sussex BN17 5LF

IT IS IMPORTANT THAT YOU READ THE NOTES ATTACHED TO THIS DOCUMENT



Arun District Council
Arun Civic Centre
Maltravers Road
Littlehampton
West Sussex BN17 5LF
Planning General Enquiries
Tel: (01903) 737756 Fax: (01903) 730442
Dx: 57406 Littlehampton
Minicom: 01903 732765
e-mail: planning@arun.gov.uk
website: www.arun.gov.uk/planning

LandShape
4 Upper Timsbury Cottages
Rudd Lane
Upper Timsbury

5 April 2017

Your Ref :
Our Ref : BE/30/17/NMA

Please ask for :
Richard Temple
01903 737591

Dear Mrs Palmer,

Section 96A of the Town & Country Planning Act 1990 (as amended)
Town and Country Planning (Development Management Procedure) (England) Order 2015 (as amended) - Article 10

Application for a non- material amendment following the grant of BE/163/15/PL for installation of solar arrays to be phased with the southern area of site to be completed in advance of northern area & phasing of landscape plan.
Manor Farm, Shripney Lane, Bersted,

I refer to your recent application for a non material amendment. From the information submitted I am approving the alterations as a non material amendment to BE/163/15/PL. The following drawings become those approved for BE/163/15/PL:

- Landscape Masterplan Phasing - L103/D01 - Rev. A: text amended

I trust this information is of assistance to you.

Yours sincerely

Karl Roberts
Director Planning & Economic Regeneration

decnma

APPENDIX B - APPROVED SITE PLAN

Client **BNRG**
Project **Manor Farm Solar Park**
Title **Landscape Masterplan Phasing**

Drawn By
H. Palmer

Date **1.3.17**

Rev.


Scale
1:5,000@A3

L103/D01

Proposed infill hedgerow planting with proposed trees planted in gaps to screen views from New Barn Farm



Phase One
Phase One

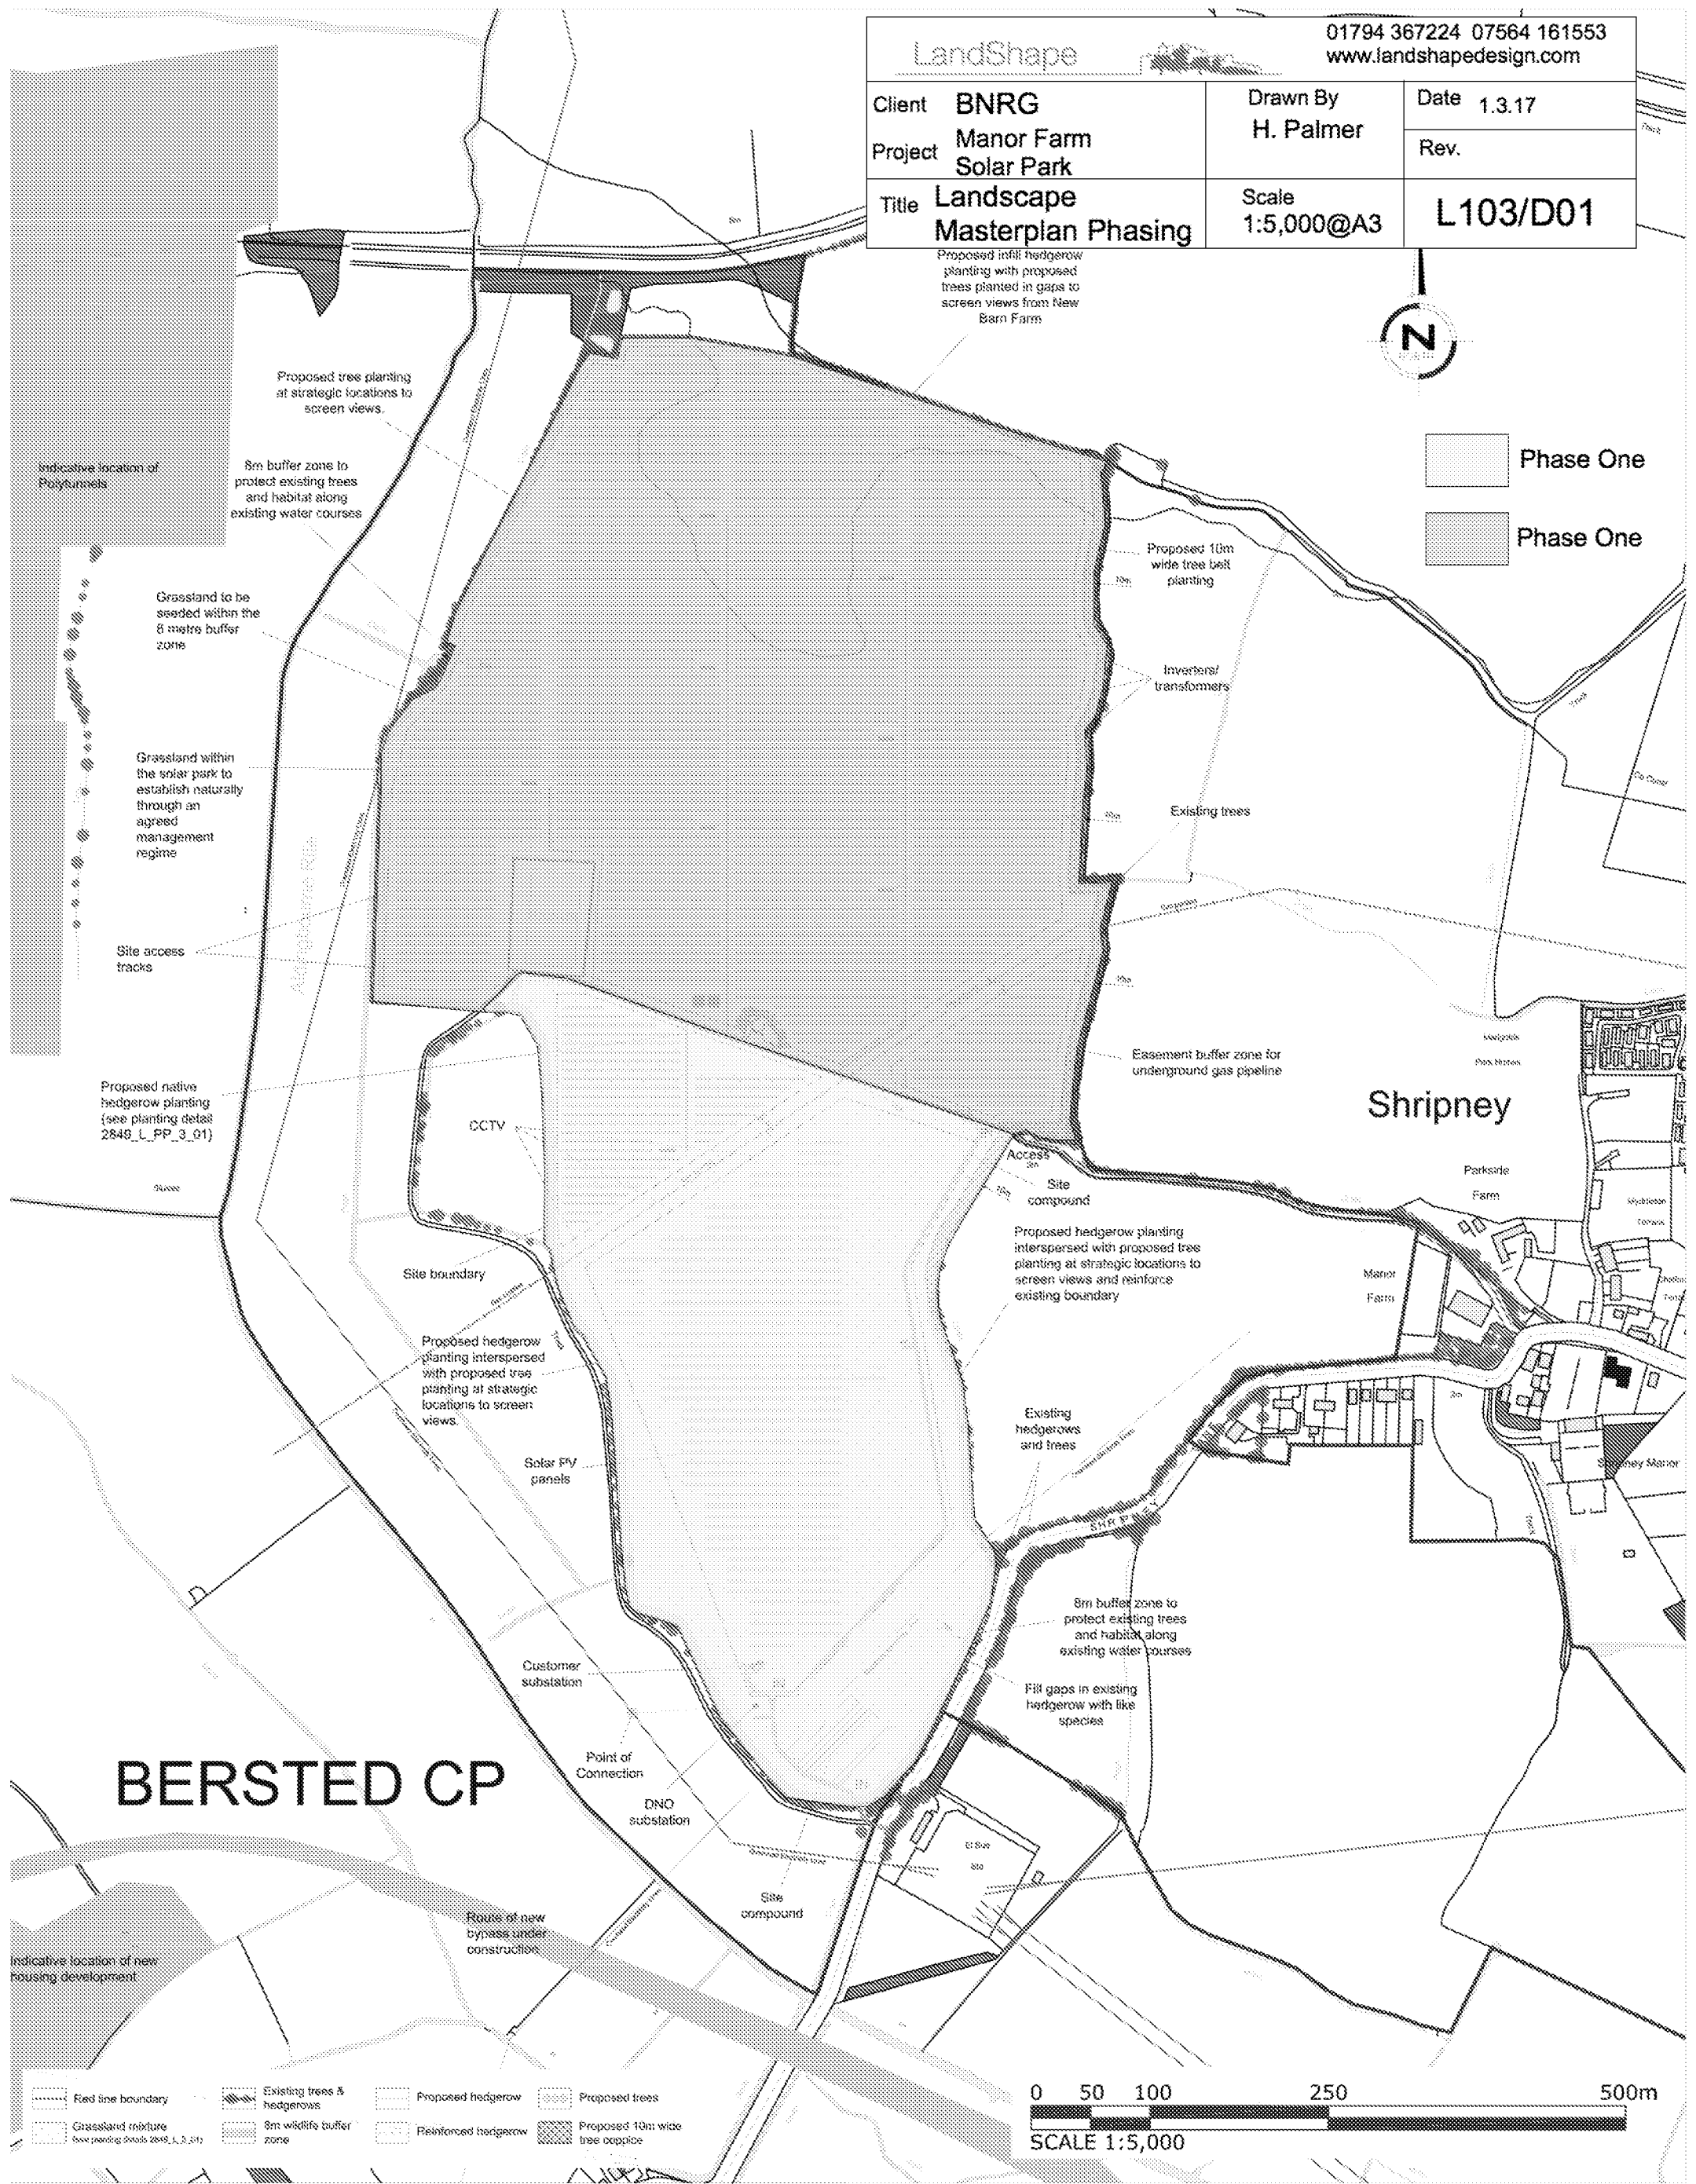

BERSTED CP

0 50 100 250 500m
SCALE 1:5,000

Red line boundary
Grassland mixture (see planting details 2849_L_3_01)
Existing trees & hedgerows
8m wildlife buffer zone
Proposed hedgerow
Reinforced hedgerow
Proposed trees
Proposed 10m wide tree copse

GENERAL NOTES:
1. ALL DIMENSIONS AND LEVELS SHALL BE CHECKED ON SITE PRIOR TO CONSTRUCTION WORK COMMENCING.
2. ALL LANDSCAPE DRAWINGS TO BE READ IN CONJUNCTION WITH ALL RELEVANT ENGINEERS AND ARCHITECTS DRAWINGS AND SPECIFICATIONS.
3. ALL DRAWINGS TO BE READ IN CONJUNCTION WITH THE LANDSCAPE SPECIFICATION.
4. ANY DISCREPANCY CONCERNING THE DRAWINGS SHOULD BE REFERRED TO THE C.A. IMMEDIATELY.
5. ALL DIMENSIONS IN MILLIMETERS UNLESS NOTED OTHERWISE.
6. ALL LEVELS IN METERS.
7. DO NOT SCALE OFF THIS DRAWING.
8. EXISTING SERVICE ALIGNMENTS SHALL BE CHECKED ON SITE BY THE CONTRACTOR PRIOR TO CONSTRUCTION.

DRAWING NOTES:



Landmark PRACTICE

Highly Qualified
Hedge Crop
Specialist
United Kingdom

Tel: 01454 35317 / 35314005

www.landshapedesign.com

Client: **BNRG**
Project: **SHRIPNEY SOLAR PARK**
Title: **LANDSCAPE MASTERPLAN**

Scale: **1:5,000 @ A3**
Date: **15.10.15**
Drawing Number: **2849_L_MP_0_01**

APPENDIX C - AERIAL IMAGE

Manor Farm Solar Park, Shripney

