




Site Elevation AA (North)



Site Elevation BB (East)




Site Elevation CC (From Road)

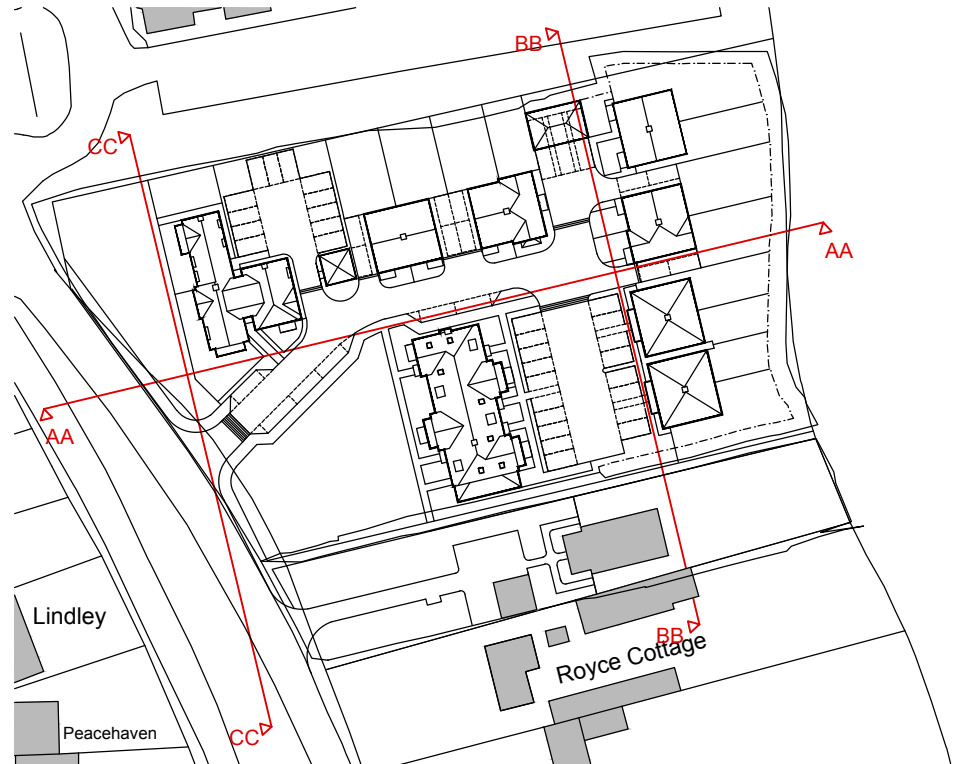

KEY

|     |          |                  |    |    |
|-----|----------|------------------|----|----|
| A   | 23.04.19 | Key updated      | JR | AK |
| Rev | Date     | Revision Details | Dr | Ch |

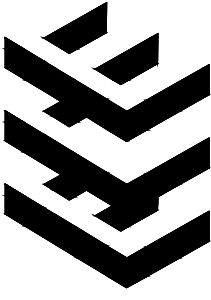

**London:** 76 Great Suffolk Street  
London, SE1 0BL  
T 0207 928 2773 E london@ecearchitecture.com

**Sussex:** Brooklyn Chambers, 11 Goring Road  
Worthing, West Sussex, BN12 4AP  
T 01903 248777 E sussex@ecearchitecture.com

**Bristol:** Westworks, St. Nicholas House  
31-34 High Street, Bristol, BS1 2AW  
T 0117 315 8557 E bristol@ecwestworks.com

**ECE Architecture**  
www.ecearchitecture.com

Client's Name  
Castle Property Developments Ltd.

Job Title  
The Cottage, Shripney Road,  
Bognor, PO22 9PA

Drawing Title  
Illustrative Site Elevations

Scale  
1:200 @ A1 / 1:400 @ A3  
metres 4 8 12 16 20

|       |         |          |
|-------|---------|----------|
| Drawn | Checked | Date     |
| JR    | KE      | 28.08.18 |

|        |            |     |
|--------|------------|-----|
| Job No | Drawing No | Rev |
| 6656   | 012        | A   |

Status  
**APPROVAL**

CAD Plot date: 23/04/2019 - 15:00:50 6656 mast - development.dwg

ILLUSTRATIVE SITE ELEVATIONS

© ECE Architecture Limited. No dimensions to be scaled from drawing except for the purposes of Planning Applications. The contractor should check all dimensions on site. It is the contractors responsibility to ensure compliance with Building Regulations.