




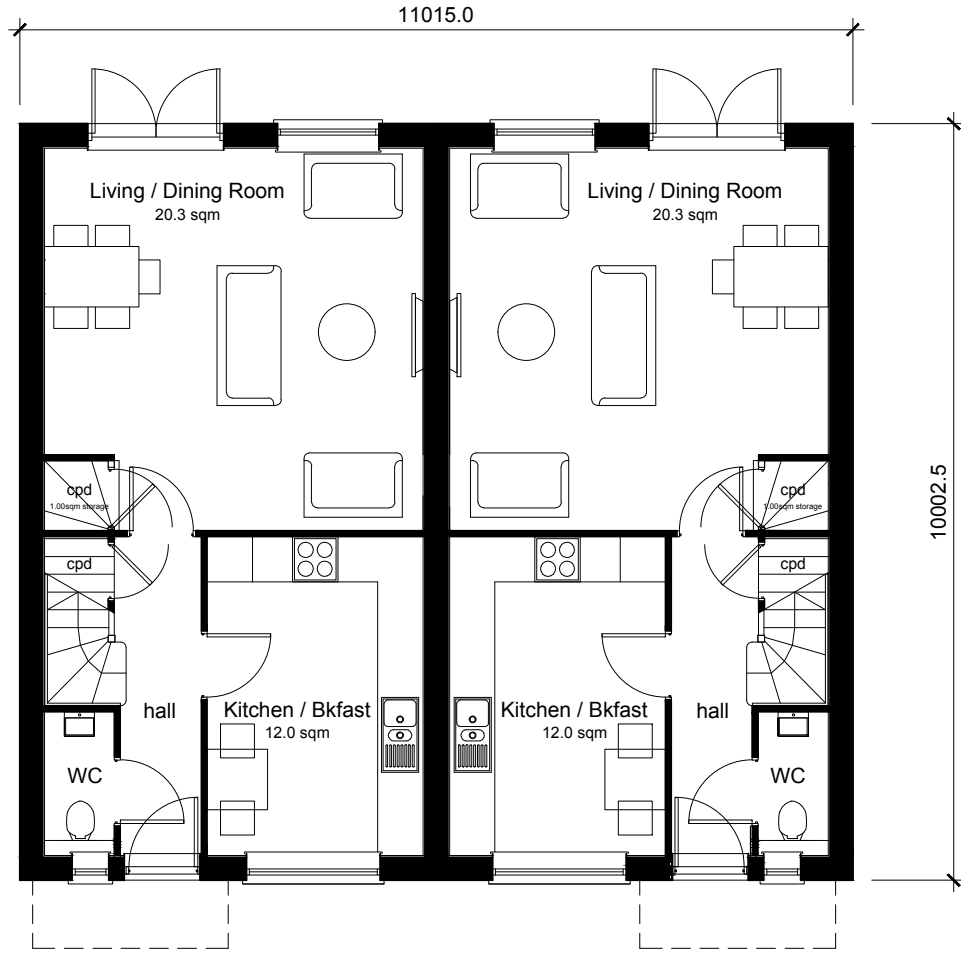


Ground Floor Plan

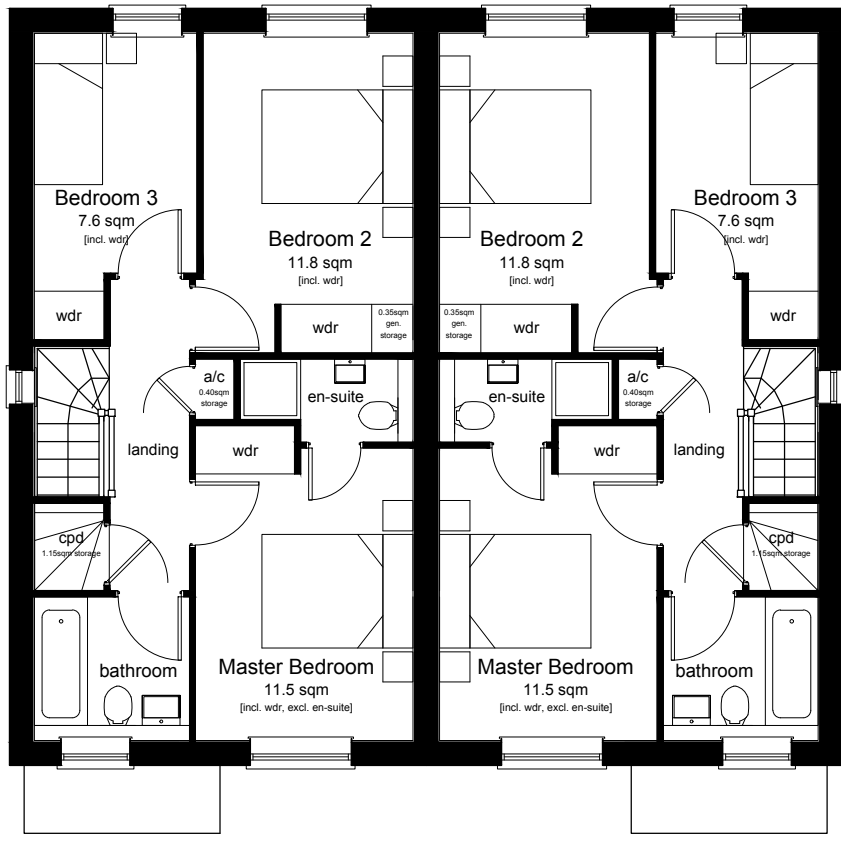


First Floor Plan

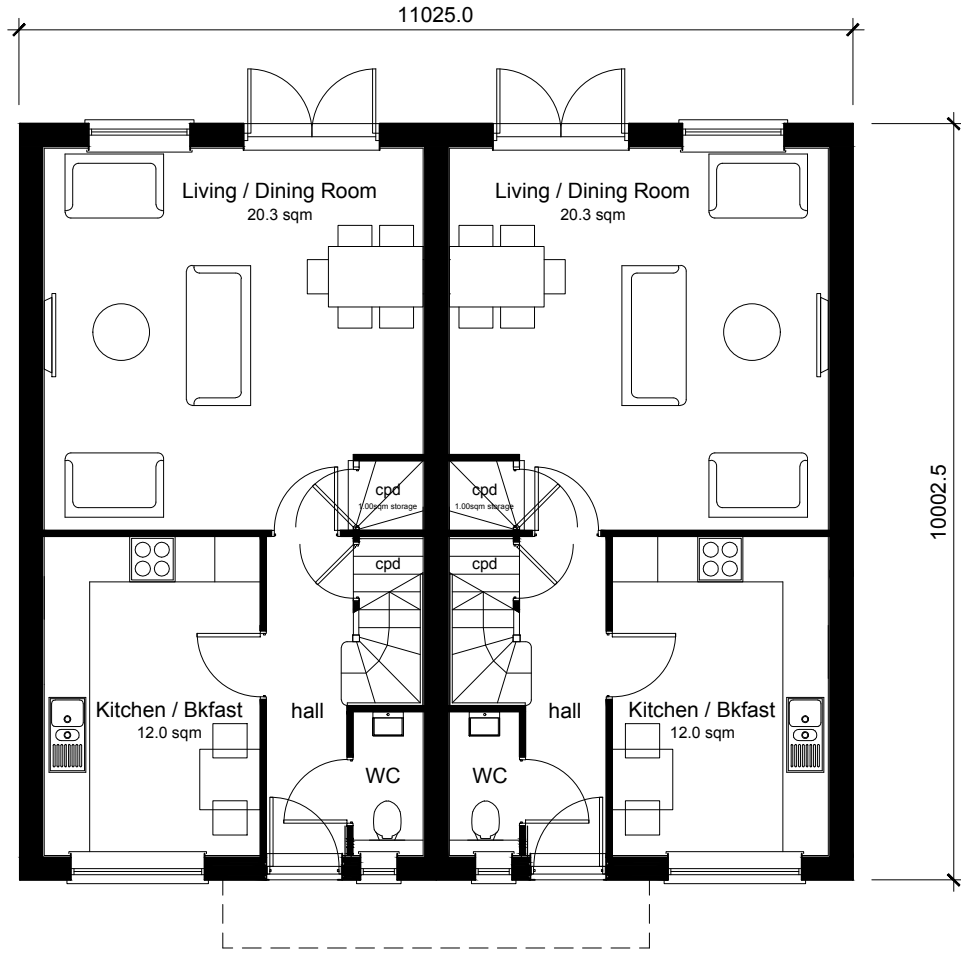


Ground Floor Plan

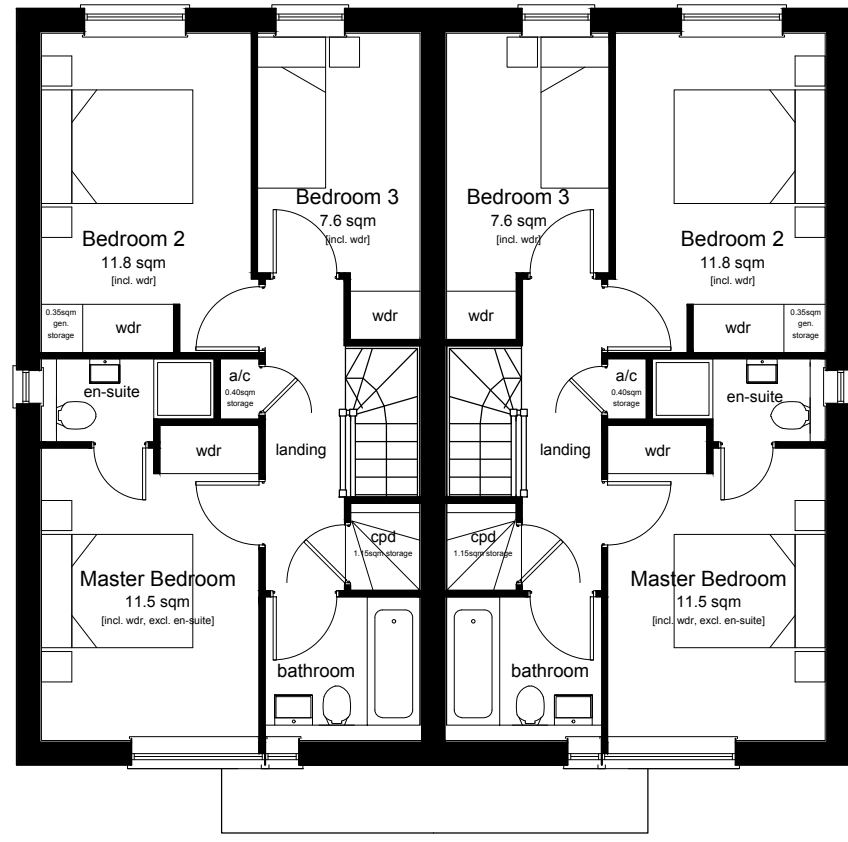


First Floor Plan

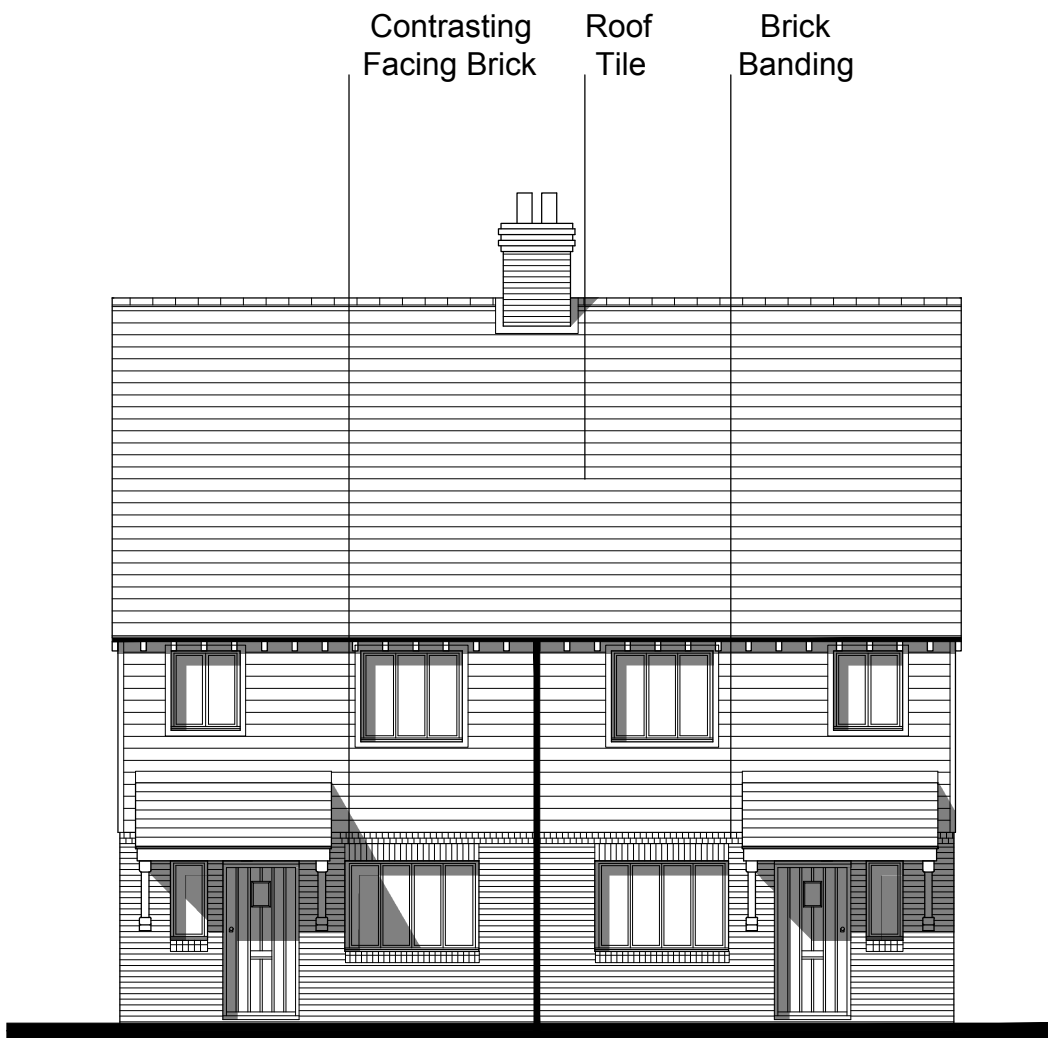

Front Elevation

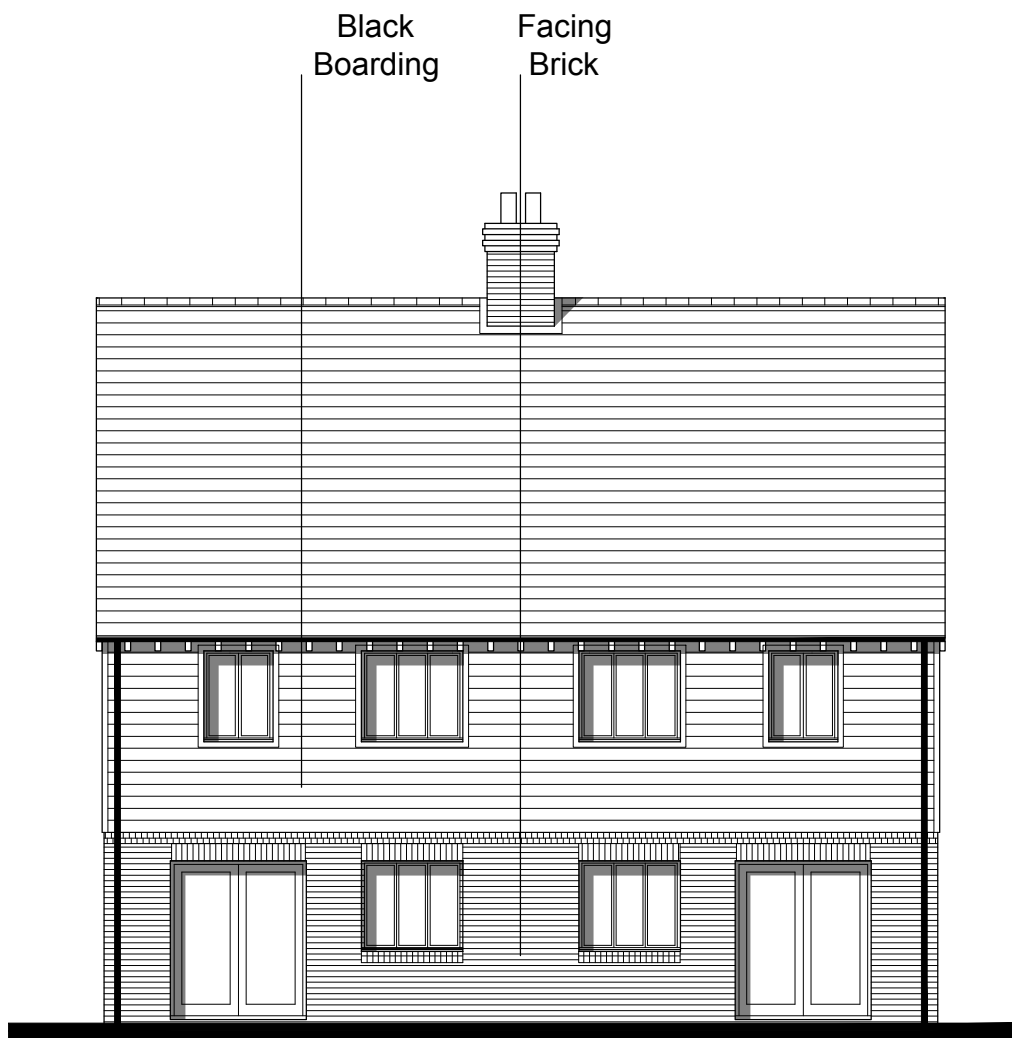


Rear Elevation

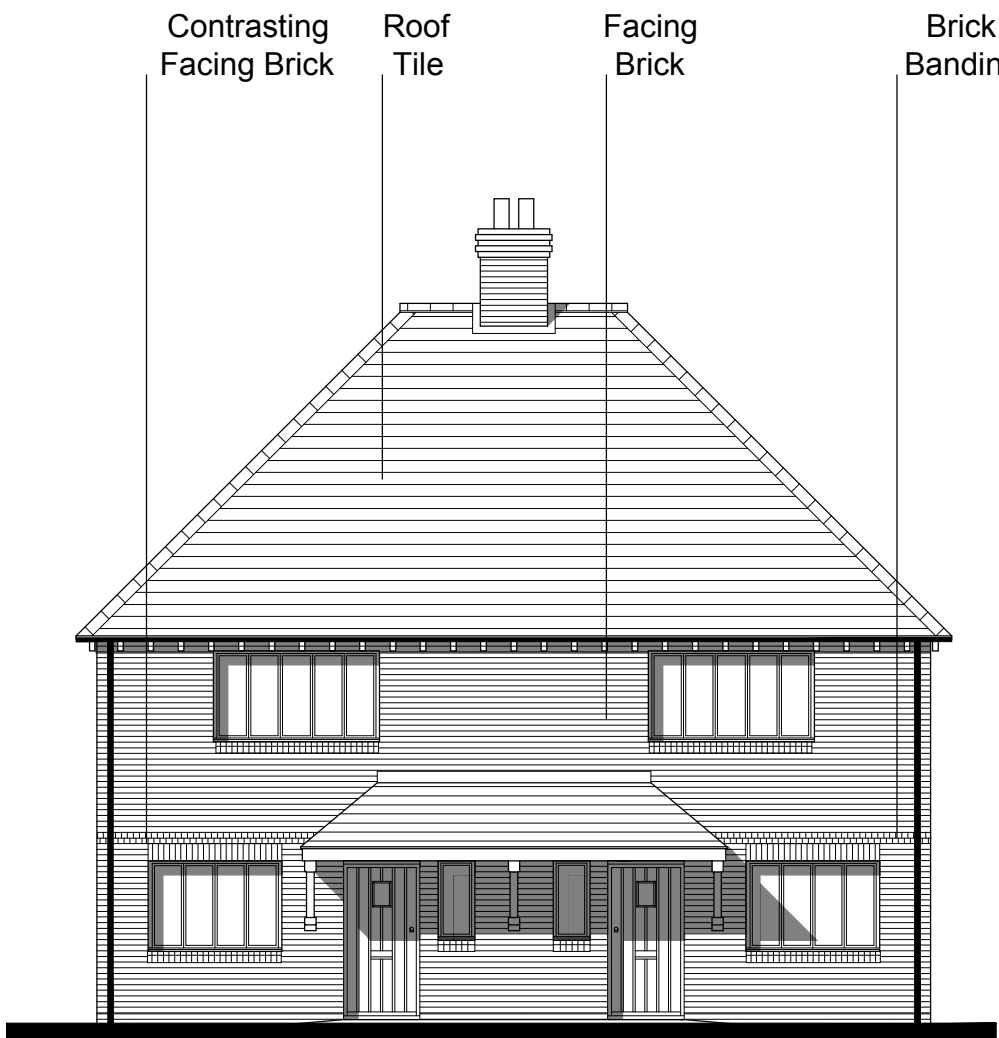


Front Elevation




Rear Elevation

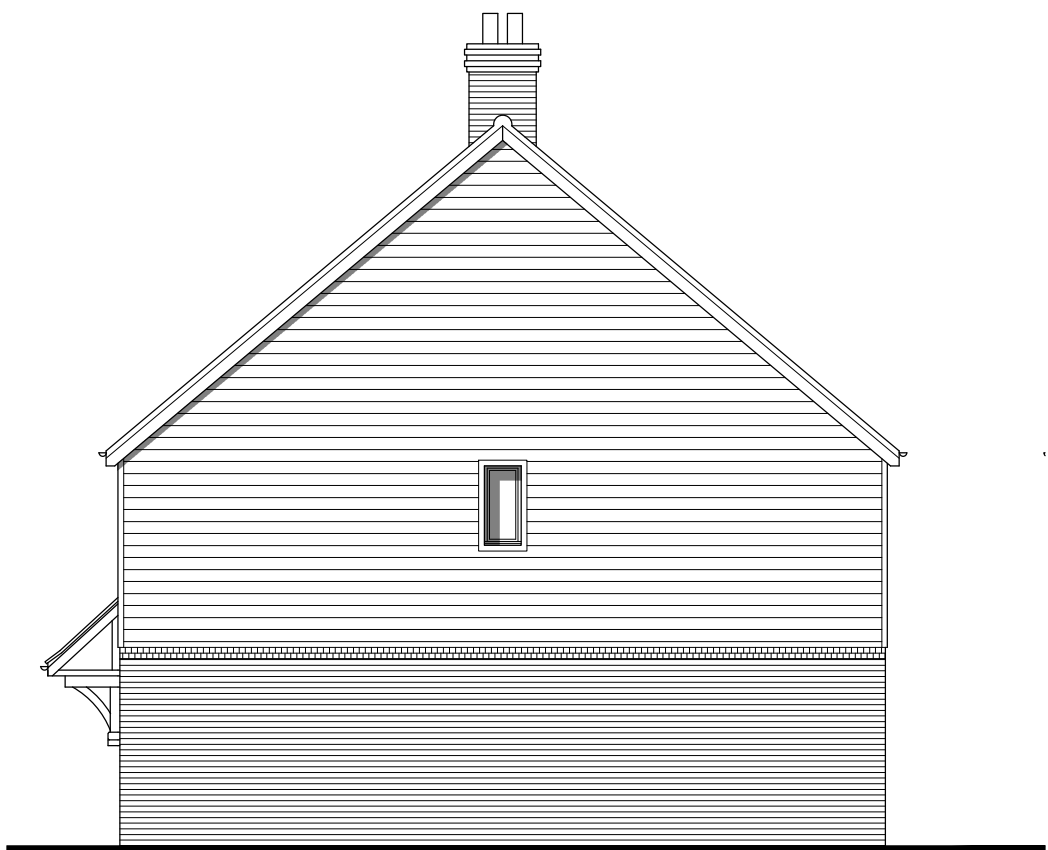


Side Elevation

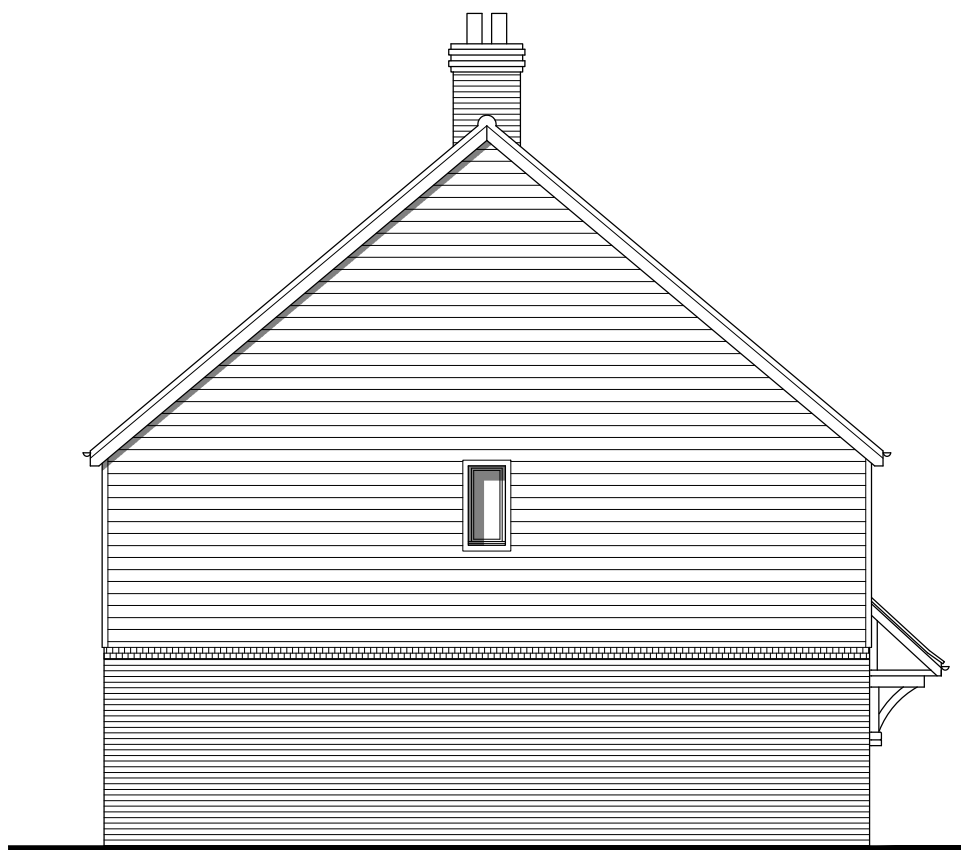

Side Elevation

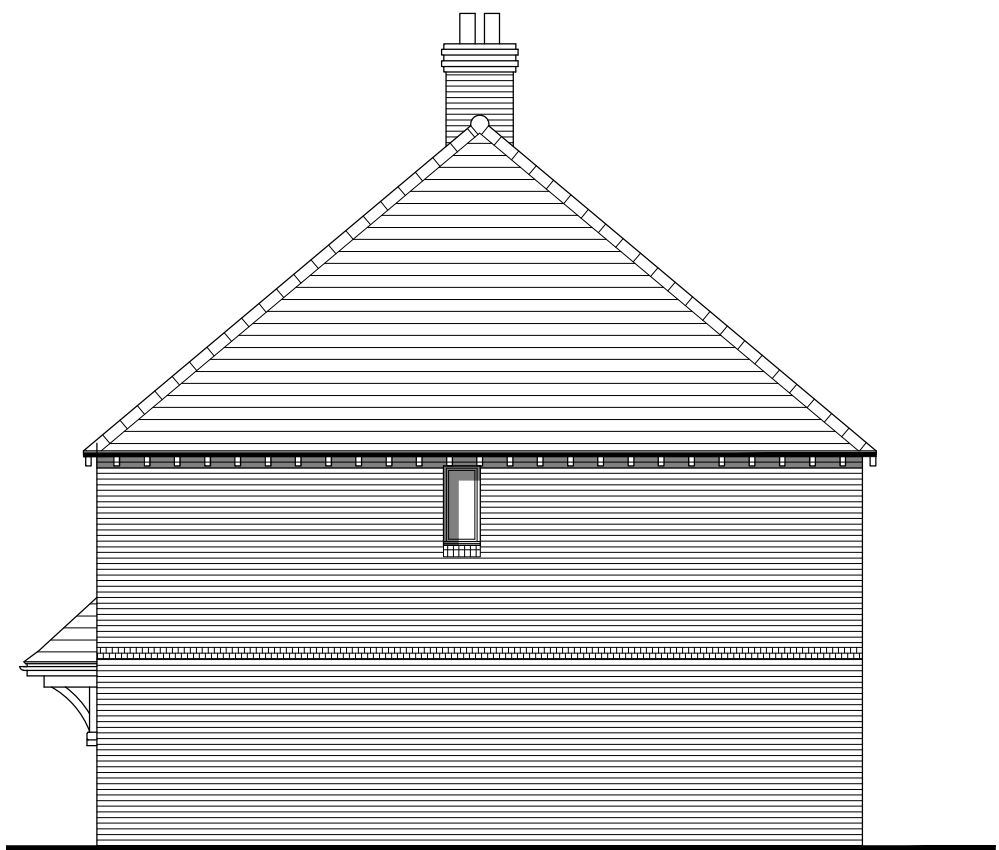

Side Elevation

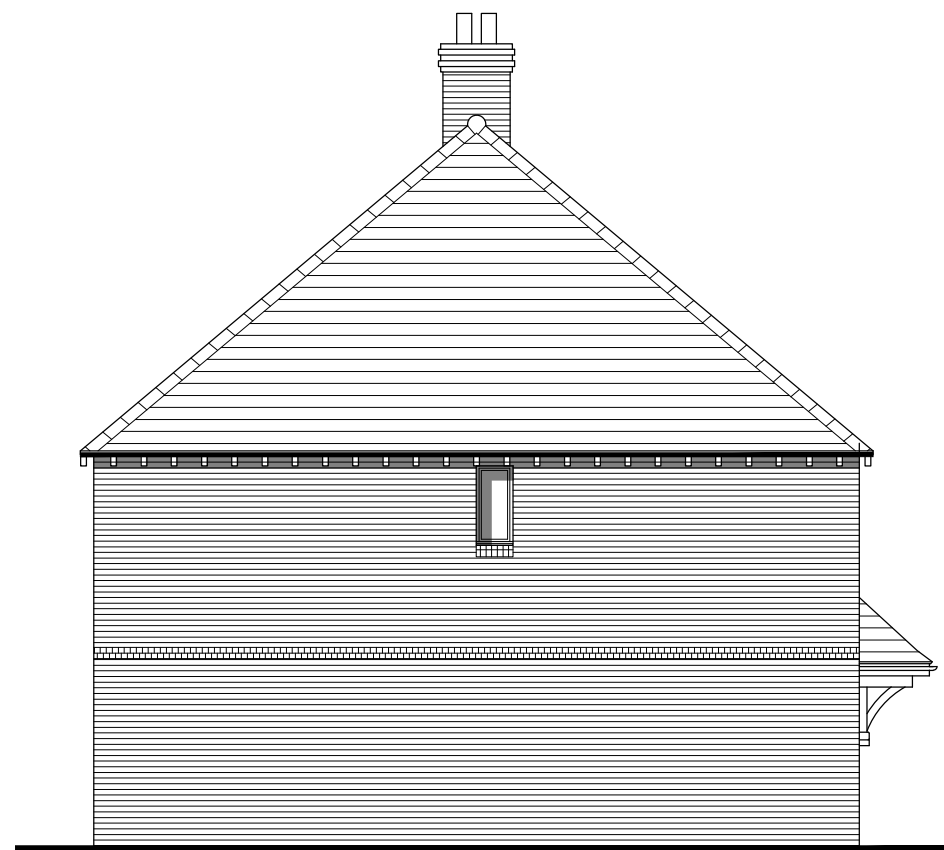

Side Elevation

Plots 10,11,14 &15
3-Bedroom 5-Person House
93.6 sqm / 1008 sqft GIA [to finishes]
2.77sqm storage provided where shown [2.5sqm required]

Plots 18-21
3-Bedroom 5-Person House
93.6 sqm / 1008 sqft GIA [to finishes]
2.77sqm storage provided where shown [2.5sqm required]

ILLUSTRATIVE PLANS AND ELEVATIONS

Rev	Date	Revision Details	Dr	Ch
-----	------	------------------	----	----

ECE Architecture
www.ecearchitecture.com
London: 76 Great Suffolk Street, London, SE1 0BL
T 0207 928 2773 E london@ecearchitecture.com
Sussex: Brooklyn Chambers, 11 Goring Road, Worthing, West Sussex, BN12 4AP
T 01903 248777 E sussex@ecearchitecture.com
Bristol: Westworks, St. Nicholas House, 31-34 High Street, Bristol, BS1 2AW
T 0117 315 8557 E bristol@ecewestworks.com

Client's Name
Castle Property Developments Ltd.

Job Title
The Cottage, Shripney Road, Bognor, PO22 9PA

Drawing Title
Illustrative Plans and Elevations
Plots 10,11,14,15 and 18 - 21

Scale
1:100 @ A1 / 1:200 @ A3
metres 2 4 6 8 10

Drawn JR
Checked AK
Date 11.10.18

Job No 6656
Drawing No 015
Rev

Status
PRELIMINARY