




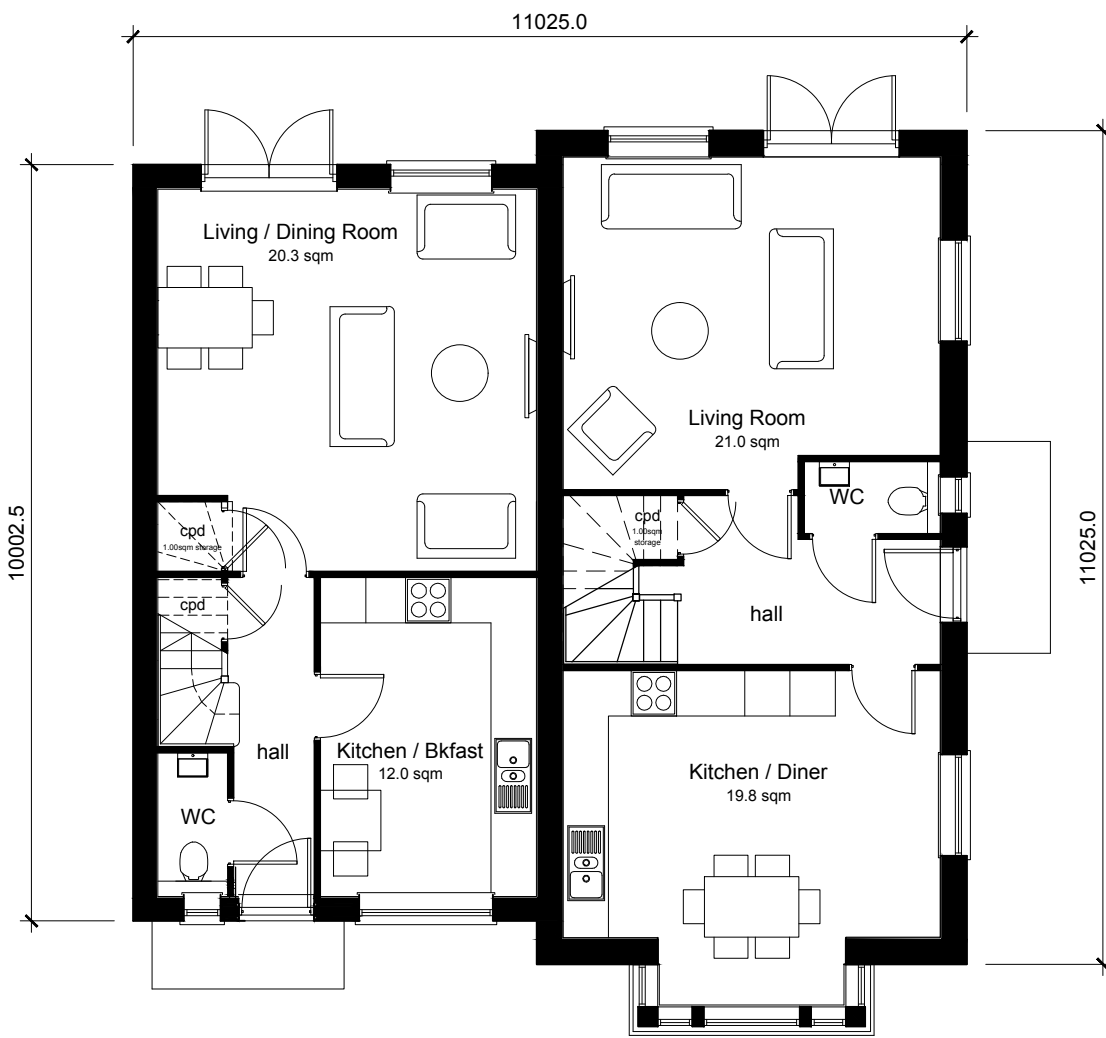


Ground Floor Plan

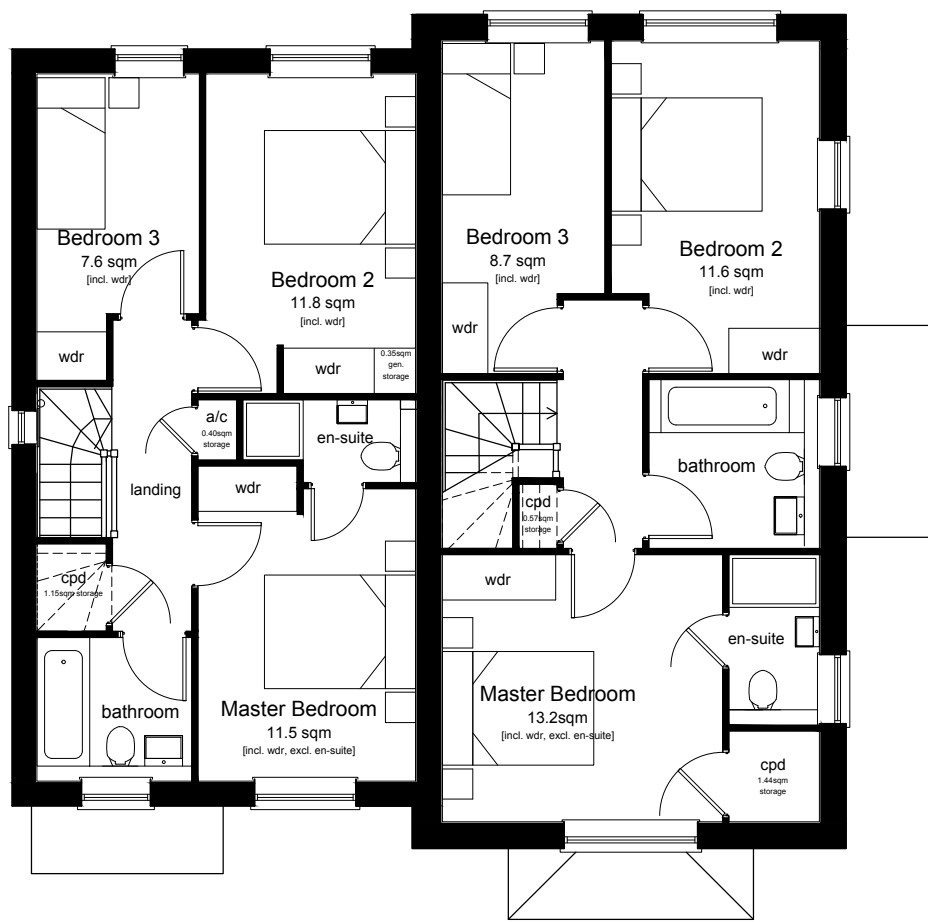

First Floor Plan

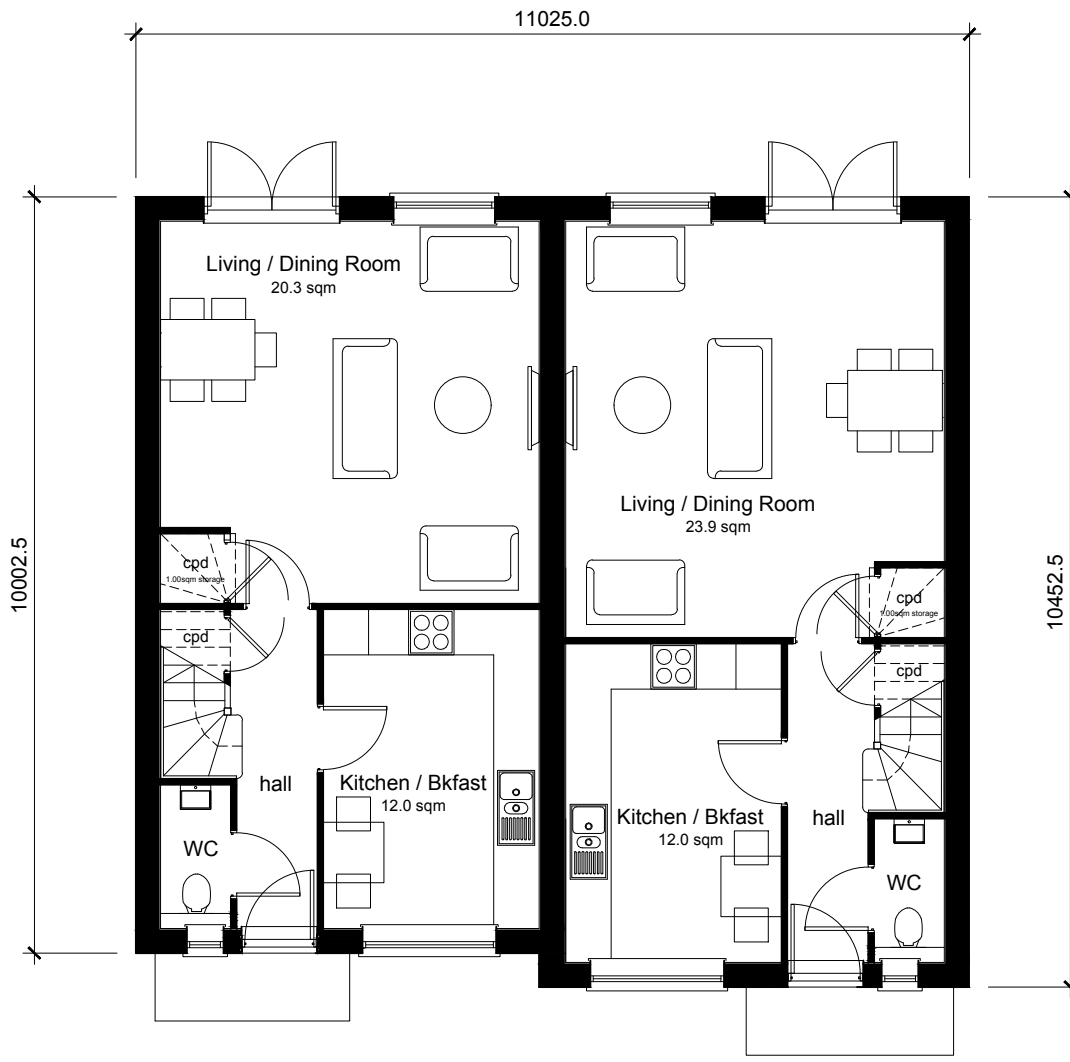

Ground Floor Plan

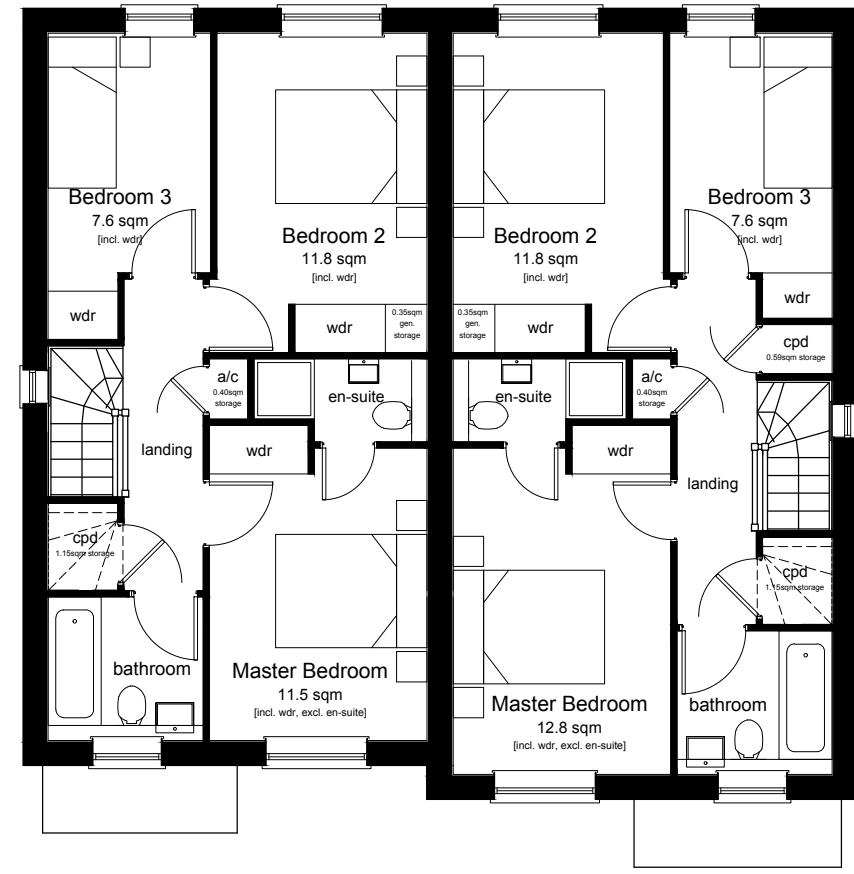

First Floor Plan



Front Elevation



Rear Elevation



Front Elevation




Rear Elevation




Side Elevation



Side Elevation

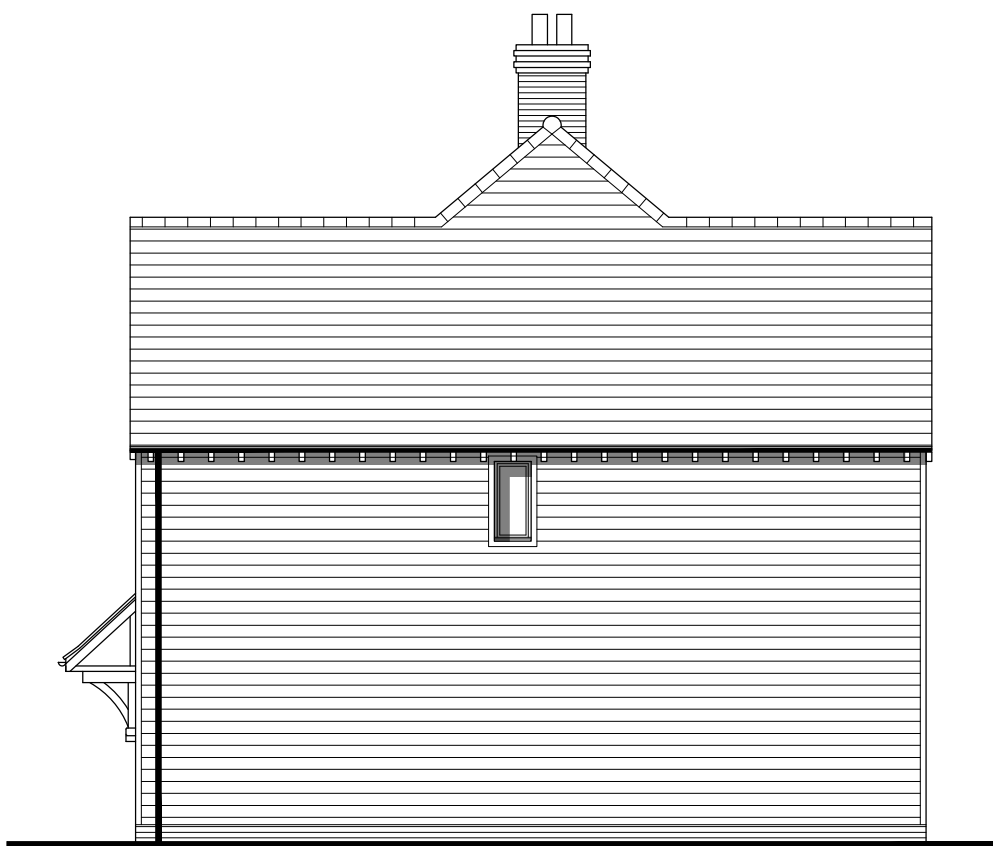

Side Elevation

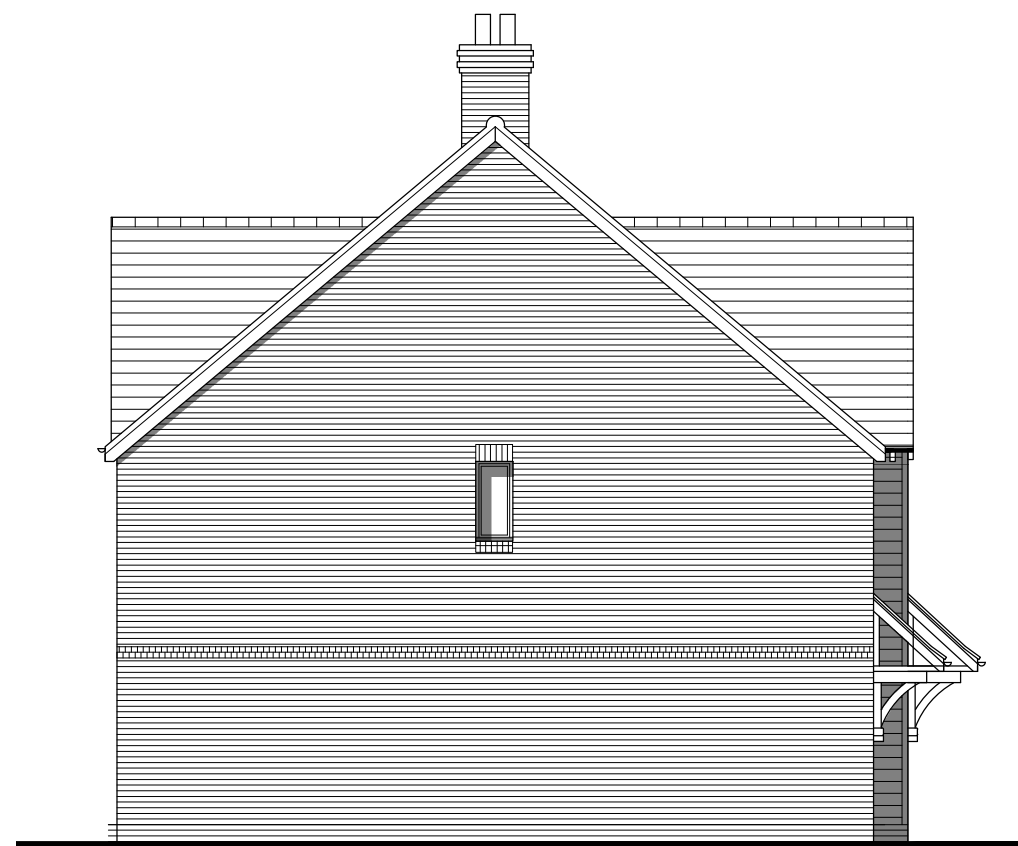

Side Elevation

Plot 12
3-Bedroom 5-Person House
93.6 sqm / 1008 sqft GIA [to finishes]
2.77sqm storage provided where shown [2.5sqm required]

Plot 13
3-Bedroom 5-Person House
105.2 sqm / 1130 sqft GIA [to finishes]
2.86sqm storage provided where shown [2.5sqm required]

Plot 16
3-Bedroom 5-Person House
93.6 sqm / 1008 sqft GIA [to finishes]
2.77sqm storage provided where shown [2.5sqm required]

Plot 17
3-Bedroom 5-Person House
98.2 sqm / 1057 sqft GIA [to finishes]
3.36sqm storage provided where shown [2.5sqm required]

ILLUSTRATIVE PLANS AND ELEVATIONS

Rev	Date	Revision Details	Dr	Ch
-----	------	------------------	----	----

ECE Architecture
www.ecearchitecture.com

London: 76 Great Suffolk Street
London, SE1 0BL
T 0207 928 2773 E london@ecearchitecture.com

Sussex: Brooklyn Chambers, 11 Goring Road
Worthing, West Sussex, BN12 4AP
T 01903 248777 E sussex@ecearchitecture.com

Bristol: Westworks, St. Nicholas House
31-34 High Street, Bristol, BS1 2AW
T 0117 315 8557 E bristol@ecewestworks.com

Client's Name
Castle Property Developments Ltd.

Job Title
The Cottage, Shripney Road,
Bognor, PO22 9PA

Drawing Title
Illustrative Plans and Elevations
Plots 12, 13, 16 and 17

Scale
1:200 @ A1 / 1:400 @ A3

metres 4 8 12 16 20

Drawn
JR

Checked
AK

Date
11.10.18

Job No
6656

Drawing No
016

Rev

Status
PRELIMINARY