


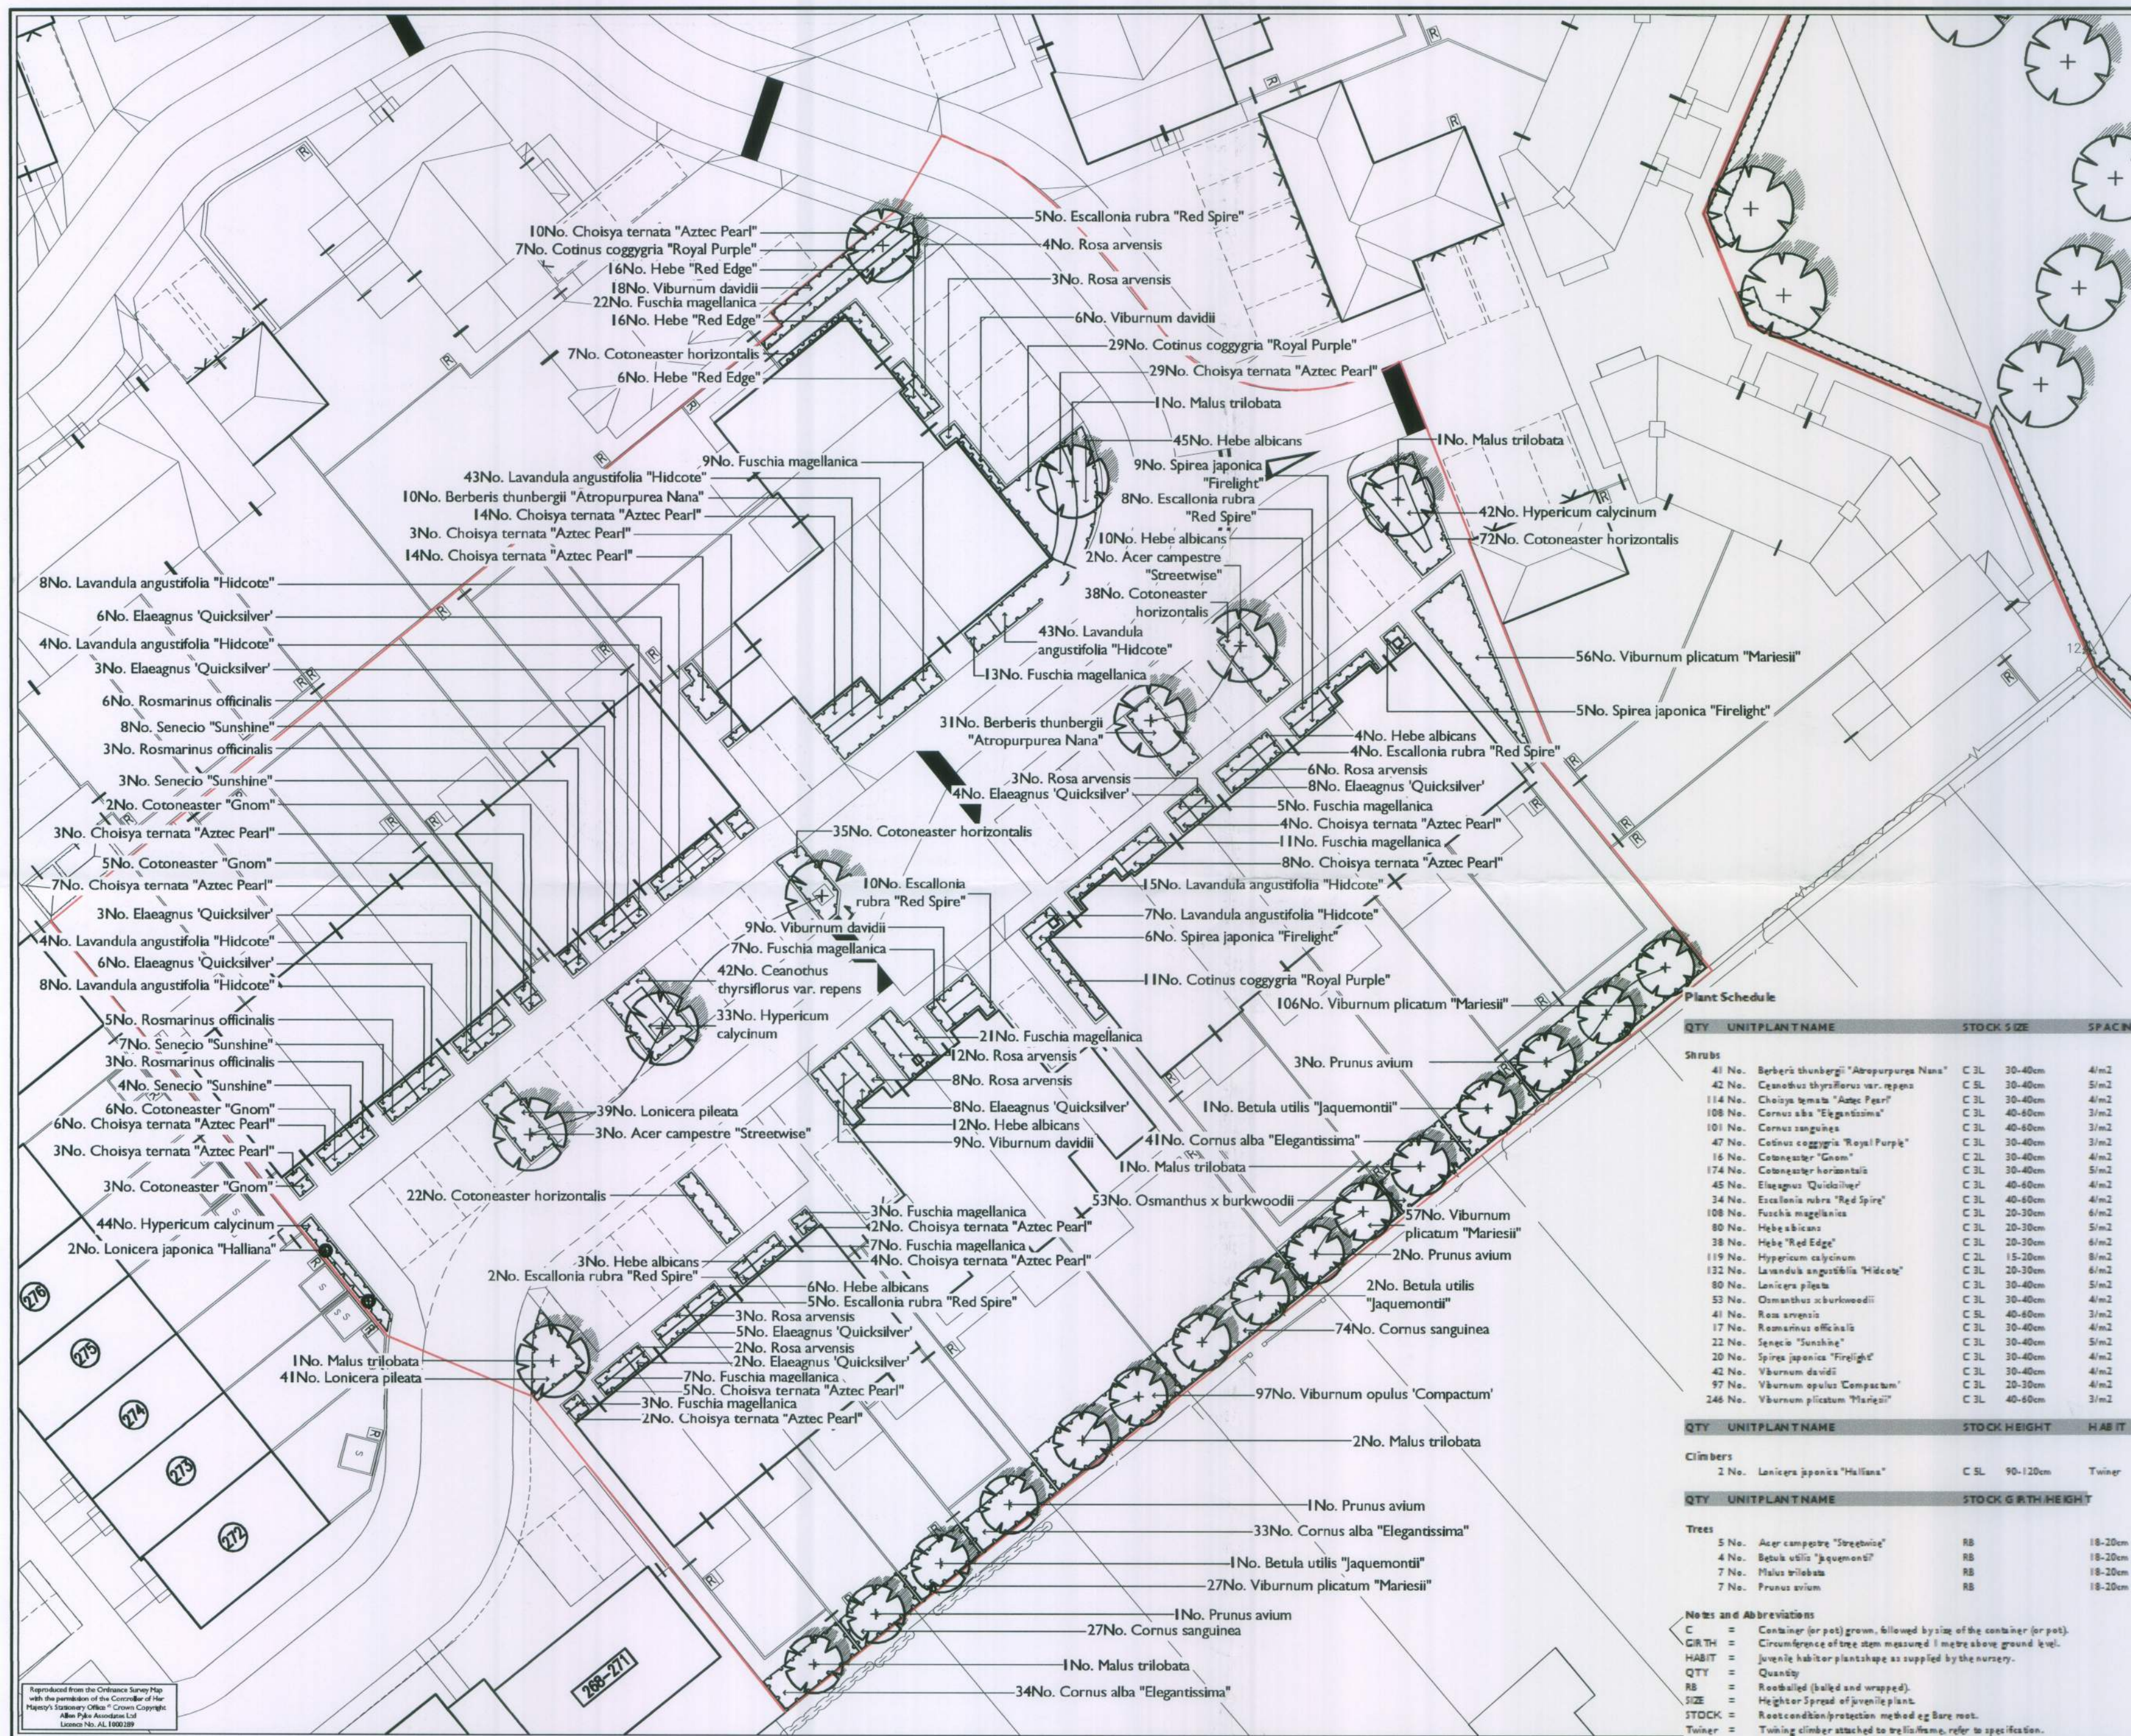

APAL FILE REFERENCE
2115-PP-14/15/16

Notes
This drawing is subject to copyright.
Do not scale from this drawing.

Based on drawing by WSP
Drawing number

North

LEGEND

- Phase boundary
- Proposed tree planting
- Proposed shrub planting
- Proposed hedge planting
- Proposed climber

Plant Schedule

QTY	UNIT	PLANT NAME	STOCK SIZE	SPACING
41	No.	Berberis thunbergii 'Atropurpurea Nana'	C 3L 30-40cm	4/m2
42	No.	Ceanothus thyrsiflorus var. repens	C 3L 30-40cm	5/m2
114	No.	Choisya ternata 'Aztec Pearl'	C 3L 30-40cm	4/m2
108	No.	Cornus alba 'Elegantissima'	C 3L 40-60cm	3/m2
101	No.	Cornus sanguinea	C 3L 40-60cm	3/m2
47	No.	Cotinus coggygia 'Royal Purple'	C 3L 30-40cm	3/m2
16	No.	Cotoneaster 'Gnom'	C 2L 30-40cm	4/m2
174	No.	Cotoneaster horizontalis	C 3L 30-40cm	5/m2
45	No.	Elaeagnus 'Quicksilver'	C 3L 40-60cm	4/m2
34	No.	Escallonia rubra 'Red Spire'	C 3L 40-60cm	4/m2
108	No.	Fuchsia magellanica	C 3L 20-30cm	6/m2
38	No.	Hebe albicans	C 3L 20-30cm	5/m2
119	No.	Hypericum calycinum	C 3L 15-20cm	8/m2
132	No.	Lavandula angustifolia 'Hidcote'	C 3L 20-30cm	6/m2
80	No.	Lonicera pileata	C 3L 30-40cm	5/m2
53	No.	Osmanthus x burkwoodii	C 3L 30-40cm	4/m2
41	No.	Rosa arvensis	C 3L 40-60cm	3/m2
17	No.	Rosmarinus officinalis	C 3L 30-40cm	4/m2
22	No.	Senecio 'Sunshine'	C 3L 30-40cm	5/m2
20	No.	Spirea japonica 'Firelight'	C 3L 30-40cm	4/m2
42	No.	Viburnum davidii	C 3L 30-40cm	4/m2
97	No.	Viburnum opulus 'Compactum'	C 3L 20-30cm	4/m2
246	No.	Viburnum plicatum 'Mariesii'	C 3L 40-60cm	3/m2

QTY	UNIT	PLANT NAME	STOCK HEIGHT	HABIT
2	No.	Lonicera japonica 'Halliana'	C 3L 90-120cm	Twiner

QTY	UNIT	PLANT NAME	STOCK GIRTH HEIGHT
5	No.	Acer campestre 'Streetwise'	RB 18-20cm
4	No.	Betula utilis 'Jaquemontii'	RB 18-20cm
7	No.	Malus trilobata	RB 18-20cm
7	No.	Prunus avium	RB 18-20cm

Notes and Abbreviations

- C = Container (or pot) grown, followed by size of the container (or pot).
- GIRTH = Circumference of tree stem measured 1 metre above ground level.
- HABIT = Juvenile habit or plant shape as supplied by the nursery.
- QTY = Quantity
- RB = Root balled (balled and wrapped).
- SIZE = Height of juvenile plant.
- STOCK = Root condition/irrigation method eg Bare root.
- Twiner = Twining climber attached to trellis frame, refer to specification.

Drawing Status

Rev Description Date Drawn Checked

05/01/12 LB VR

PLANNING

Allen Pyke Associates

Landscape architecture Urban design Environmental planning

The Factory, 2 Acre Road,
Kingston upon Thames,
Surrey KT2 6EF

T 020 8549 3434 F 020 8547 1075
www.allenpyke.co.uk
KINGSTON UPON THAMES • CAMBRIDGE

A registered practice of the Landscape Institute

Client
BERKELEY HOMES

Project
NORTH BERSTED

Drawing Title
PHASE 3A
PLANTING PLAN

Drawing Number
2115-PP-14

Scale
1/250@A2

By/Chk
LB/VR

Date
14/12/11

Revision
A