


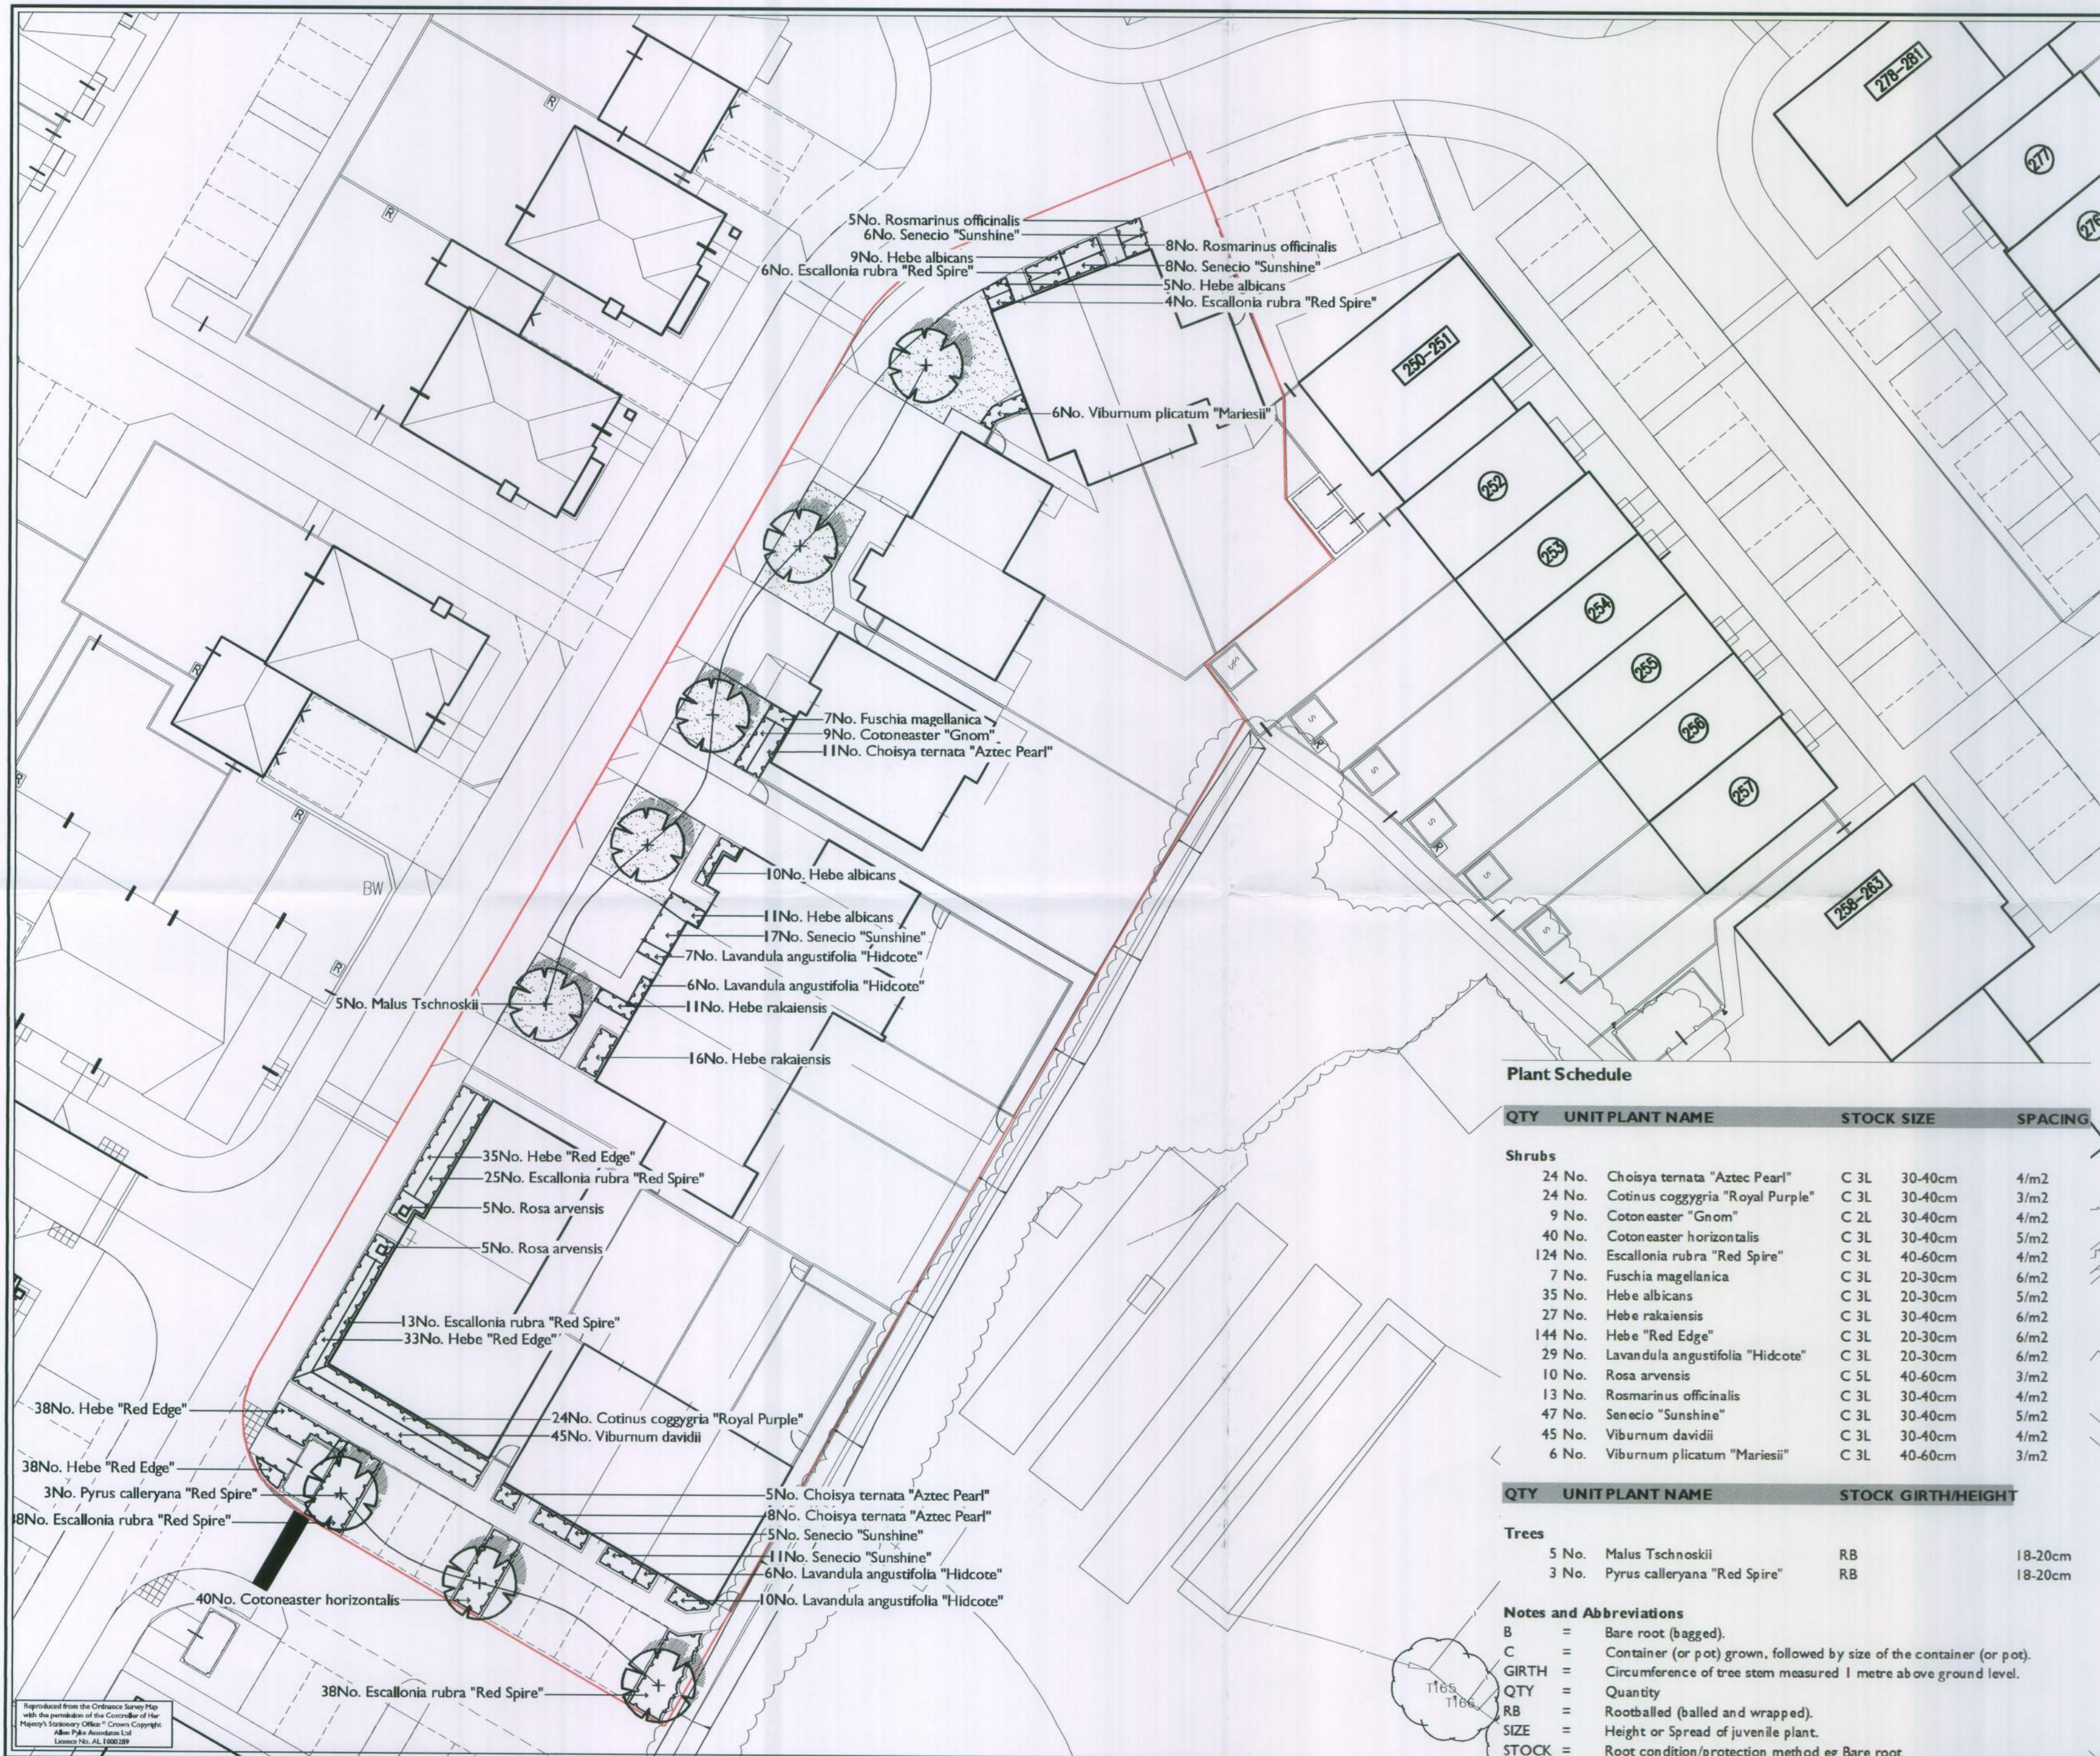

APAL FILE REFERENCE
2115-PP-14/15/16

Notes

This drawing is subject to copyright.
Do not scale from this drawing.

Based on drawing by WSP
Drawing number

LEGEND

- Phase boundary
- Proposed tree planting
- Proposed shrub planting
- Proposed hedge planting



Plant Schedule

QTY	UNIT	PLANT NAME	STOCK	SIZE	SPACING
Shrubs					
24	No.	Choisya ternata "Aztec Pearl"	C 3L	30-40cm	4/m2
24	No.	Cotinus coggygia "Royal Purple"	C 3L	30-40cm	3/m2
9	No.	Cotoneaster "Gnom"	C 2L	30-40cm	4/m2
40	No.	Cotoneaster horizontalis	C 3L	30-40cm	5/m2
124	No.	Escallonia rubra "Red Spire"	C 3L	40-60cm	4/m2
7	No.	Fuschia magellanica	C 3L	20-30cm	6/m2
35	No.	Hebe albicans	C 3L	20-30cm	5/m2
27	No.	Hebe rakaiensis	C 3L	30-40cm	6/m2
144	No.	Hebe "Red Edge"	C 3L	20-30cm	6/m2
29	No.	Lavandula angustifolia "Hidcote"	C 3L	20-30cm	6/m2
10	No.	Rosa arvensis	C 5L	40-60cm	3/m2
13	No.	Rosmarinus officinalis	C 3L	30-40cm	4/m2
47	No.	Senecio "Sunshine"	C 3L	30-40cm	5/m2
45	No.	Viburnum davidii	C 3L	30-40cm	4/m2
6	No.	Viburnum plicatum "Mariesii"	C 3L	40-60cm	3/m2

QTY	UNIT	PLANT NAME	STOCK	GIRTH/HEIGHT
Trees				
5	No.	Malus Tschnoskii	RB	18-20cm
3	No.	Pyrus calleryana "Red Spire"	RB	18-20cm

Notes and Abbreviations

- B = Bare root (bagged).
- C = Container (or pot) grown, followed by size of the container (or pot).
- GIRTH = Circumference of tree stem measured 1 metre above ground level.
- QTY = Quantity
- RB = Rootballed (balled and wrapped).
- SIZE = Height or Spread of juvenile plant.
- STOCK = Root condition/protection method eg Bare root.

Rev	Description	Date	Drawn	Checked
-----	-------------	------	-------	---------

Drawing Status
PLANNING

Allen Pyke Associates

Landscape architecture Urban design Environmental planning

The Factory, 2 Acre Road,
Kingston upon Thames,
Surrey KT2 6EF

T 020 8549 3434 F 020 8547 1075
www.allenpyke.co.uk
KINGSTON UPON THAMES • CAMBRIDGE

Client BERKELEY HOMES	Scale 1/250@A2
--------------------------	-------------------

Project NORTH BERSTED	By/Chk LB/VR
--------------------------	-----------------

Drawing Title PHASE 4B PLANTING PLAN	Date 14/12/11
--	------------------

Drawing Number 2115-PP-15	Revision
------------------------------	----------

Be/6/12/DOC