



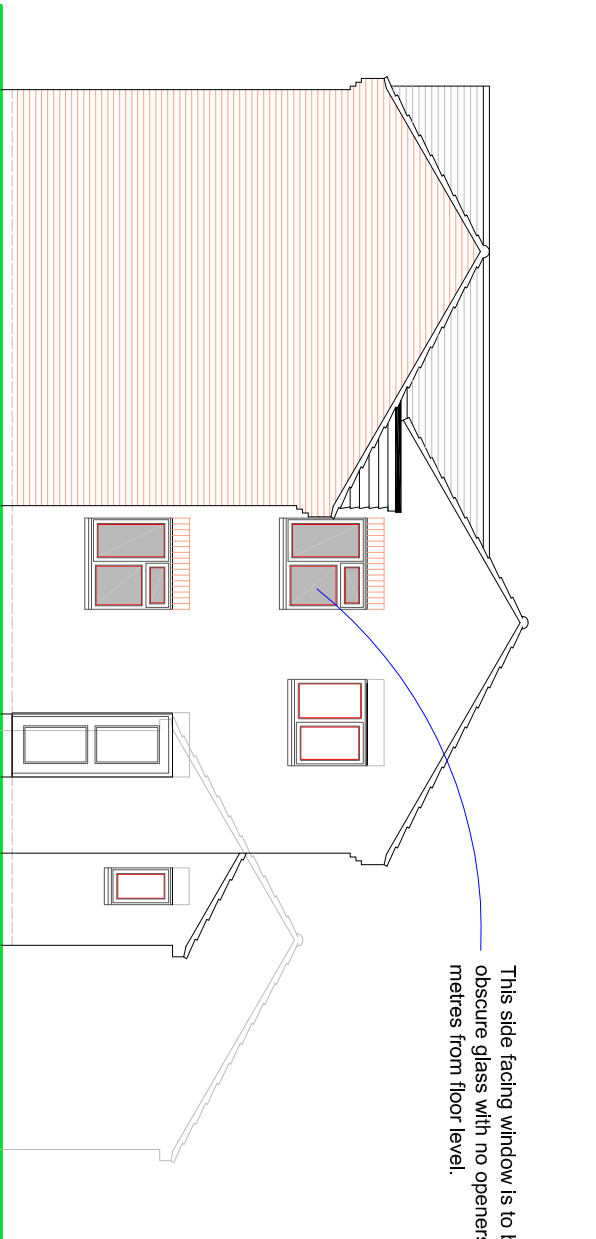


SIDE ELEVATION

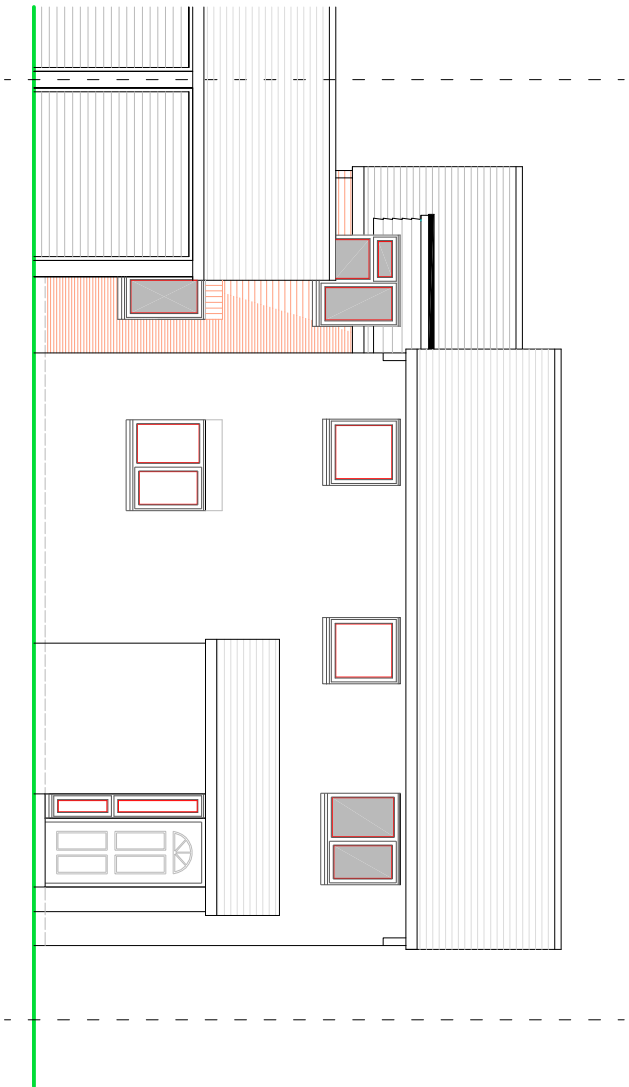


FRONT ELEVATION

NOTES

- ROOF - Interlocking concrete tiles to pitched roof to match with existing.
- WALLS - Face brickwork to external walls with soldier courses above openings to match with existing.
- WINDOWS/DOORS - White framed PVC double glazed units to match.

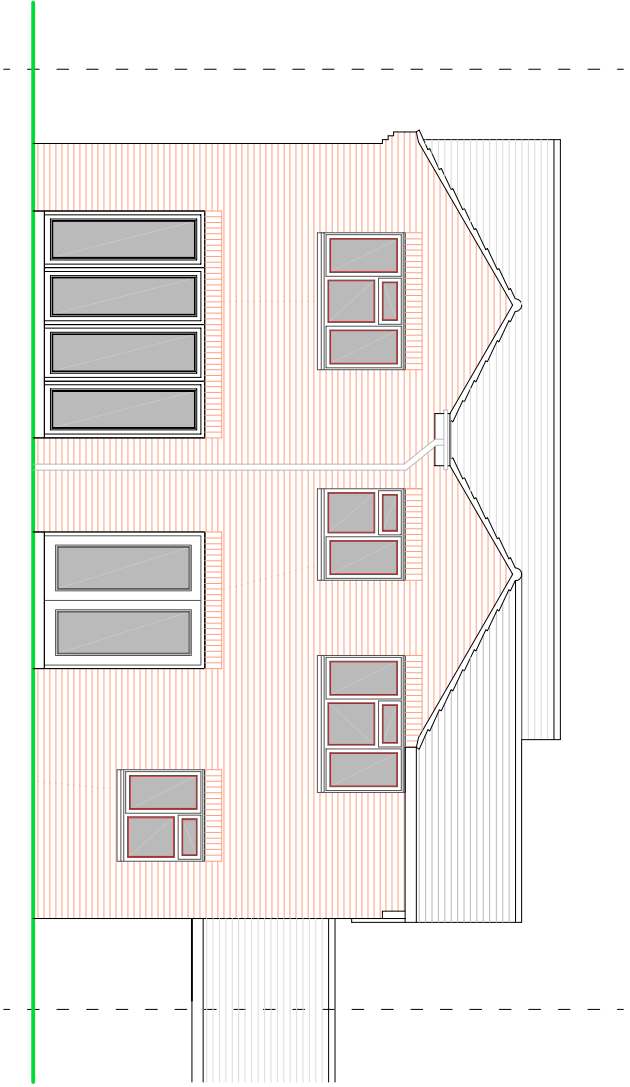

REAR ELEVATION

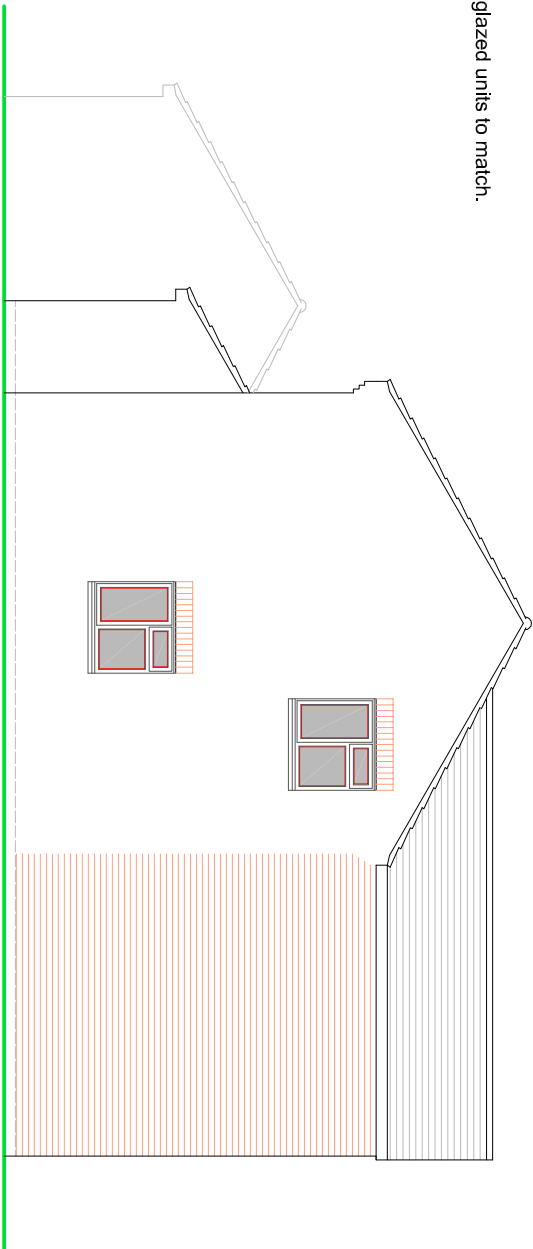

SIDE ELEVATION



PROPOSED ELEVATIONS

SUSSEX BUILDING CONSULTANCY LIMITED

72 SUNNINGDALE GARDENS,
BOGNOR REGIS, WEST SUSSEX.

SCALE - 1/100 REV - DATE - 15/12/2018

LABC
partner

3 NORTHOOTE ROAD
BOGNOR REGIS
PO11 8JZ
TEL - 01243 883799