



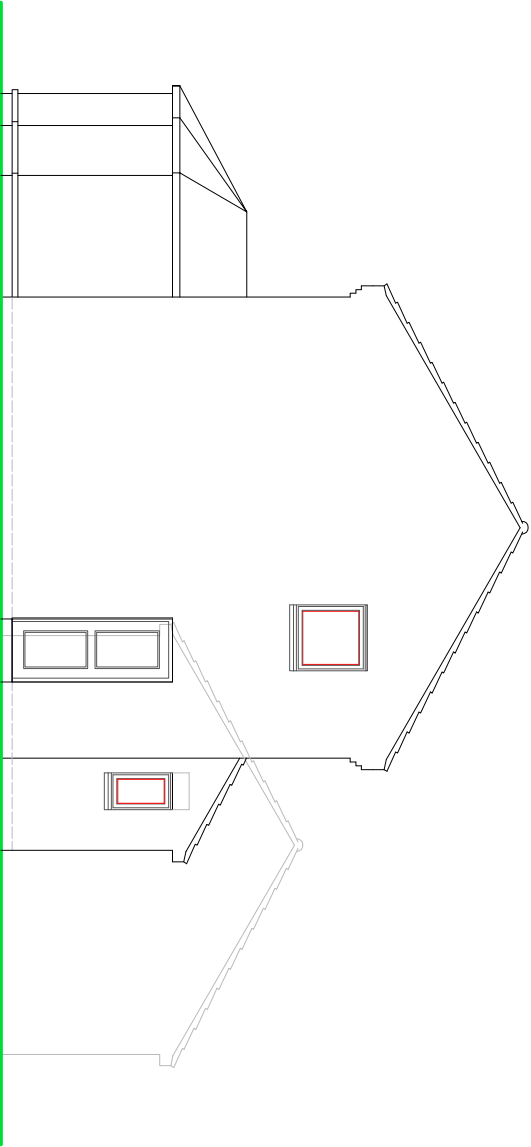


SIDE ELEVATION

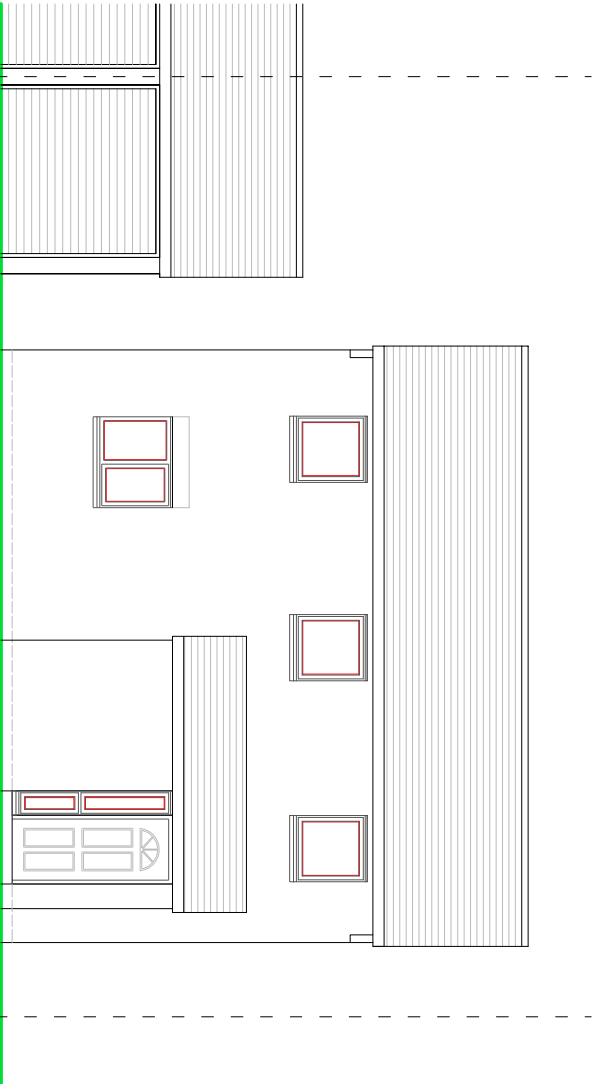


FRONT ELEVATION

NOTES

- ROOF - Interlocking concrete tiles to pitched roof.
- WALLS - Face brickwork to external walls with soldier courses above openings.
- WINDOWS/DOORS - White framed PVC double glazed units.

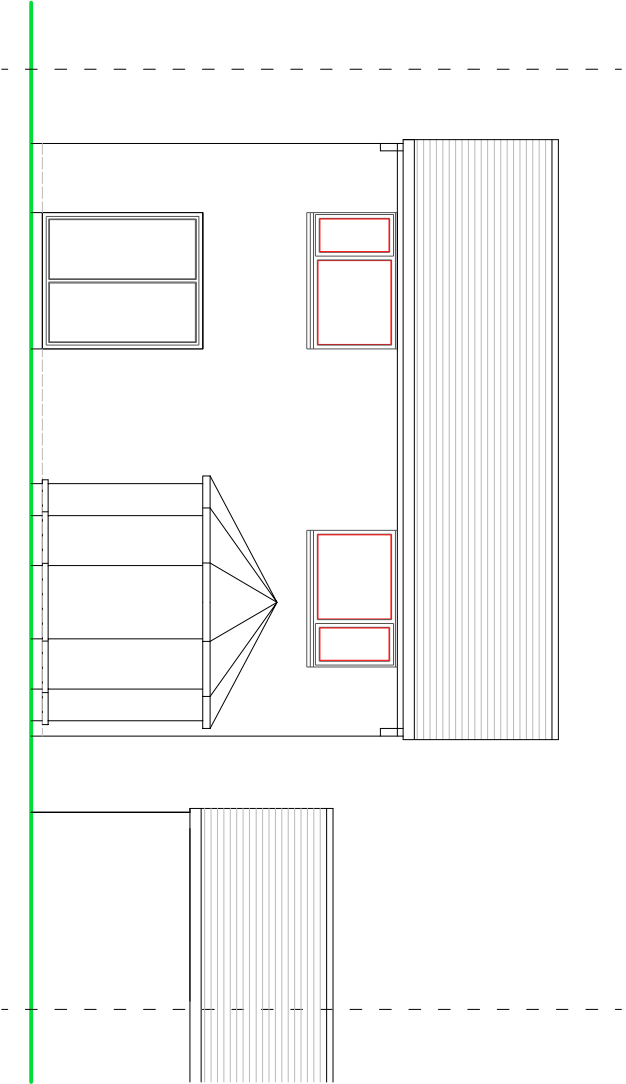

REAR ELEVATION

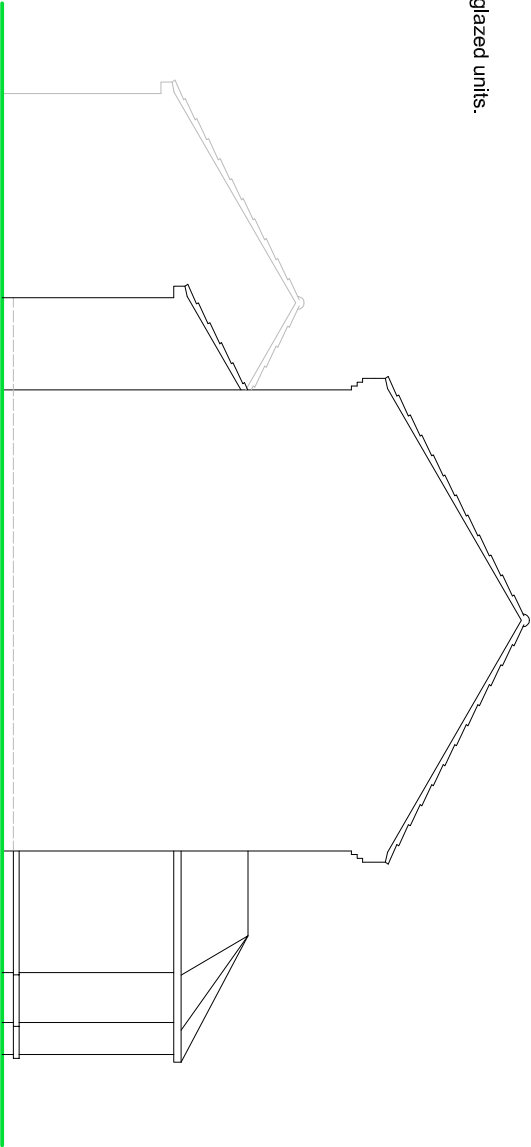

SIDE ELEVATION



EXISTING ELEVATIONS

SUSSEX BUILDING CONSULTANCY LIMITED

72 SUNNINGDALE GARDENS,
BOGNOR REGIS, WEST SUSSEX.

SCALE - 1/100 REV - A DATE - 14/12/2018

LABC
partner
3 NORTHGATE ROAD
BOGNOR REGIS
PO11 1LZ
TEL - 01243 883779