




REVISIONS					
REV.	DESCRIPTION	DRAWN	CHKD.	DATE	
A	Plots 9 & 10 garage references removed.	ML	==	16/11/17	
B	Plot 9 double garage added.	ML	==	31/05/18	

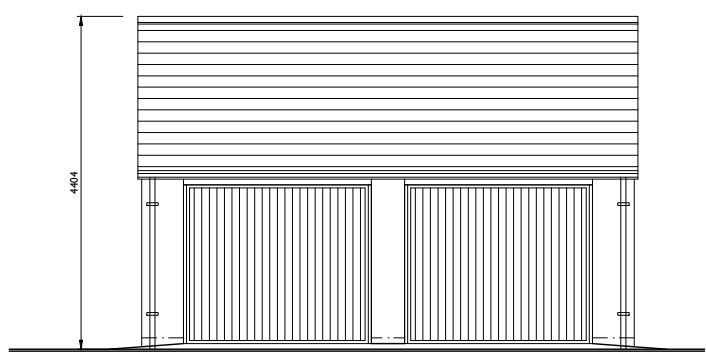


FRONT ELEVATION
Note : Wall areas left clear to elevations are in facing brickwork

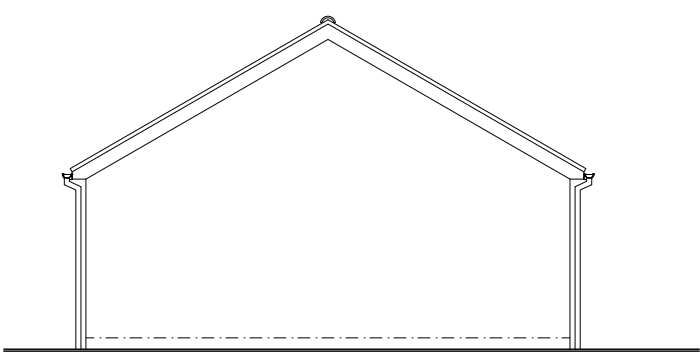


SIDE ELEVATION

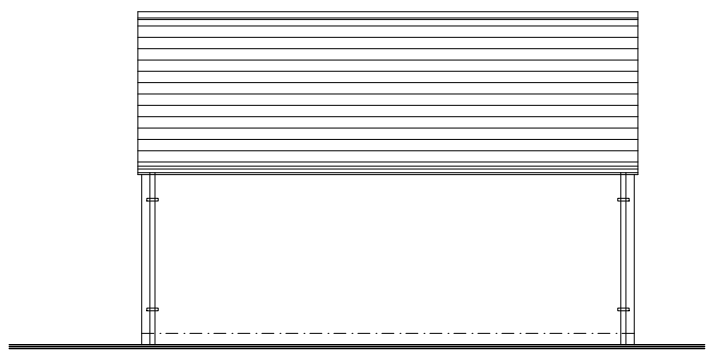


REAR ELEVATION

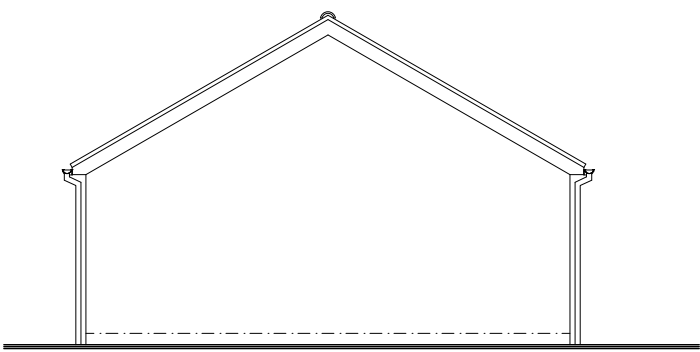


SIDE ELEVATION

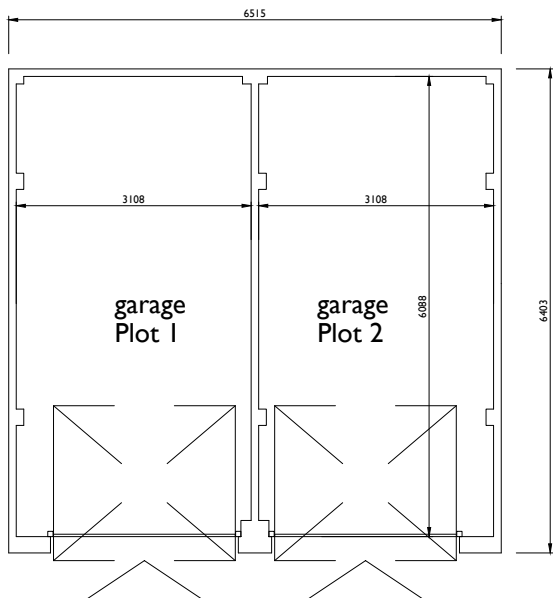


Ground Floor Plan
DOUBLE GARAGE DETAILS Type 1

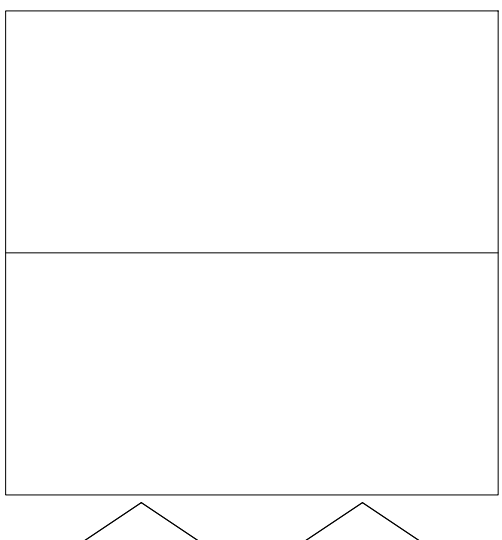


Roof Plan

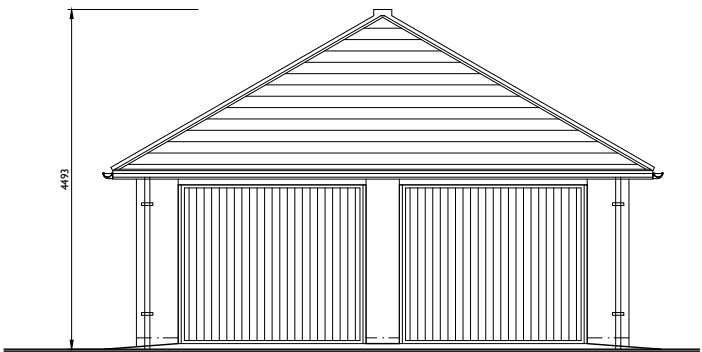


FRONT ELEVATION
Note : Wall areas left clear to elevations are in facing brickwork

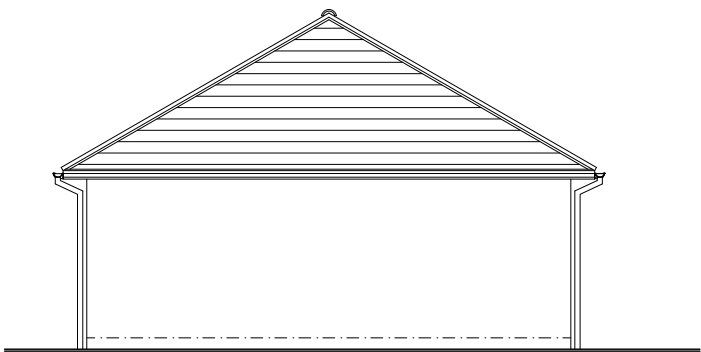


SIDE ELEVATION

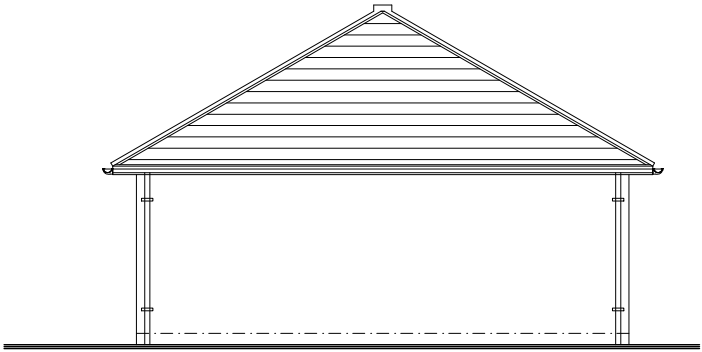


REAR ELEVATION

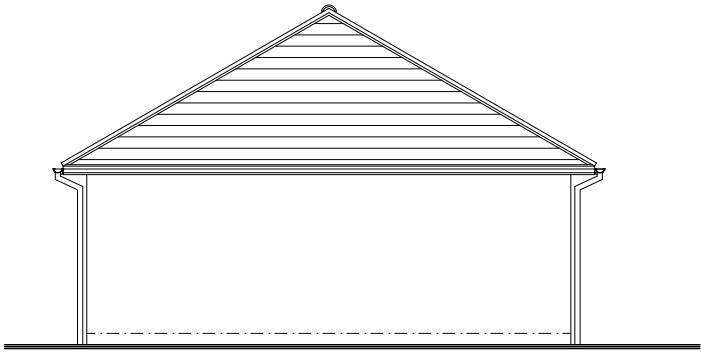


SIDE ELEVATION

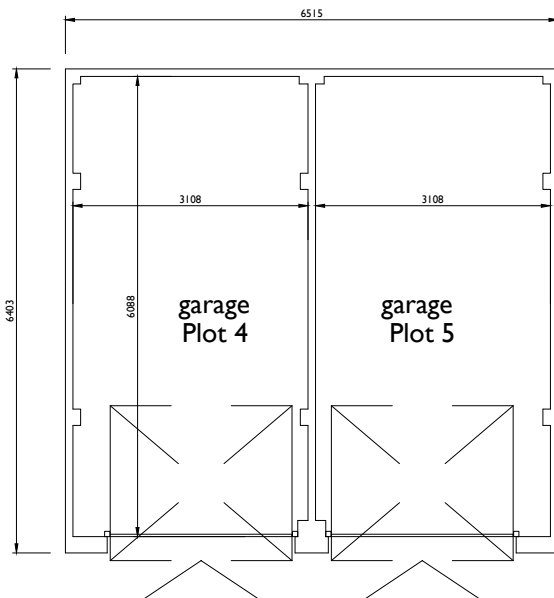


Ground Floor Plan
DOUBLE GARAGE DETAILS Type 2

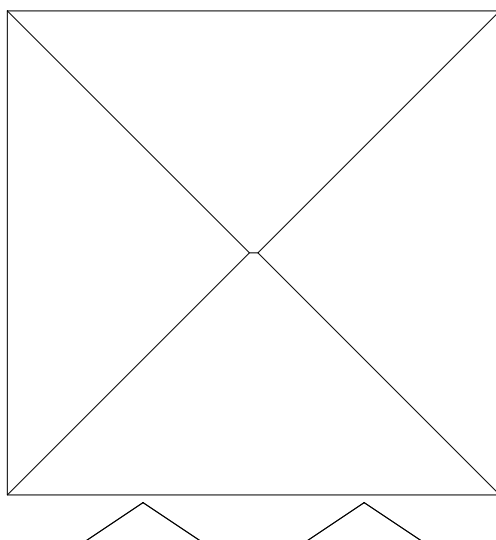


Roof Plan

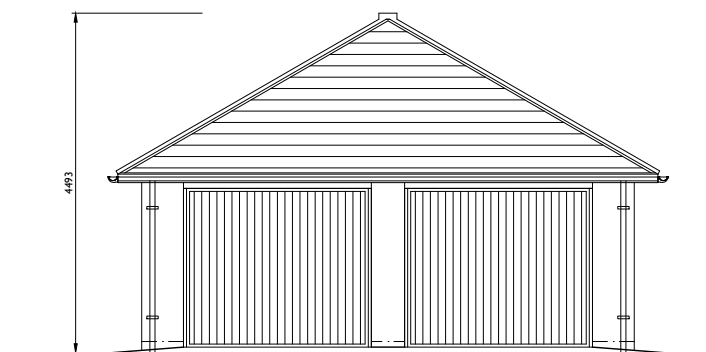


FRONT ELEVATION
Note : Wall areas left clear to elevations are in facing brickwork

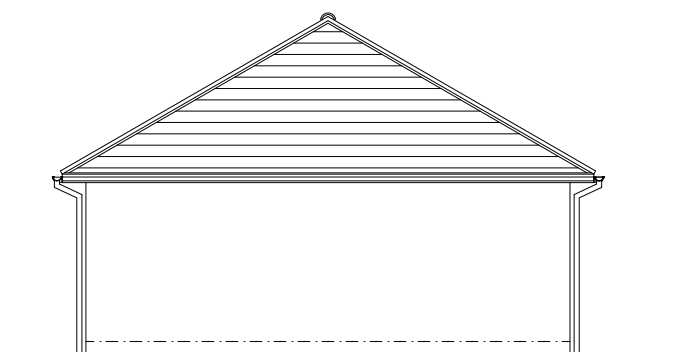


SIDE ELEVATION

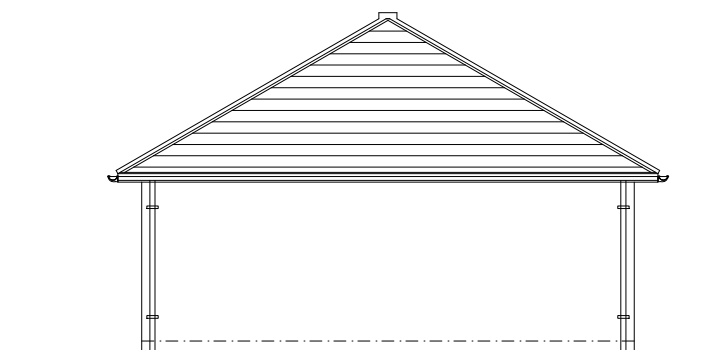


REAR ELEVATION

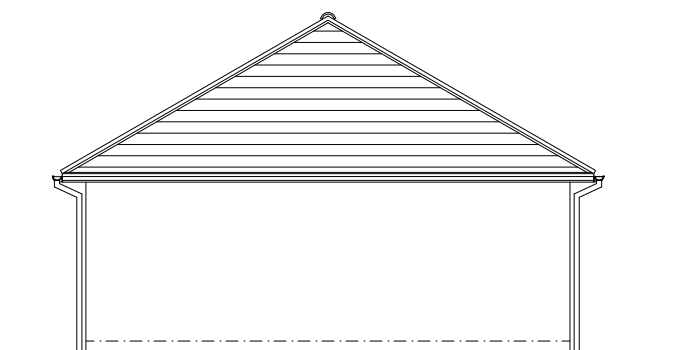


SIDE ELEVATION

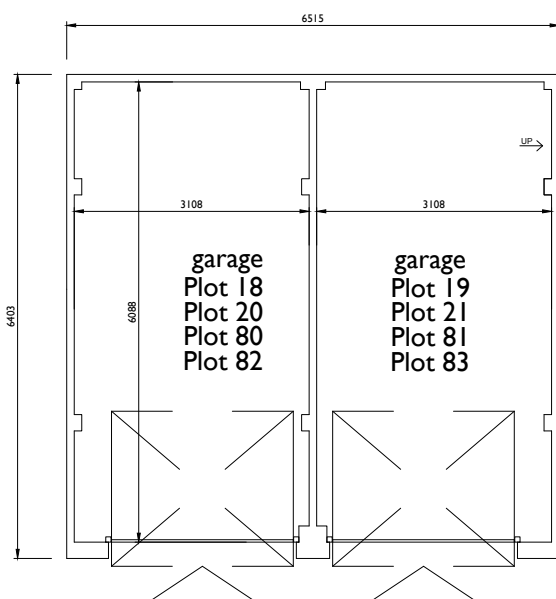


Ground Floor Plan
DOUBLE GARAGE DETAILS Type 4

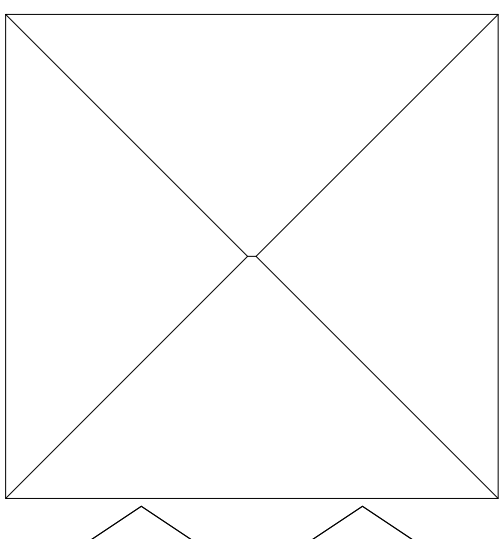


Roof Plan

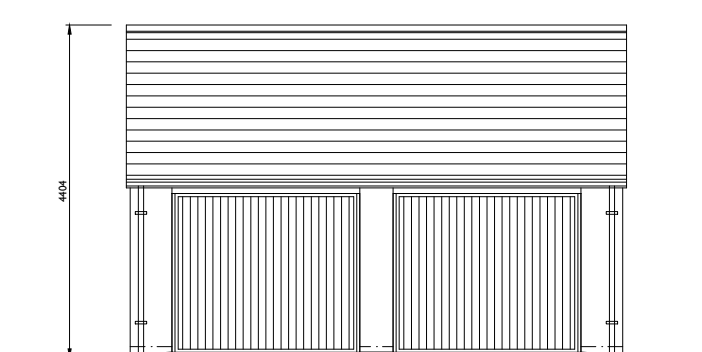


FRONT ELEVATION
Note : Wall areas left clear to elevations are in facing brickwork

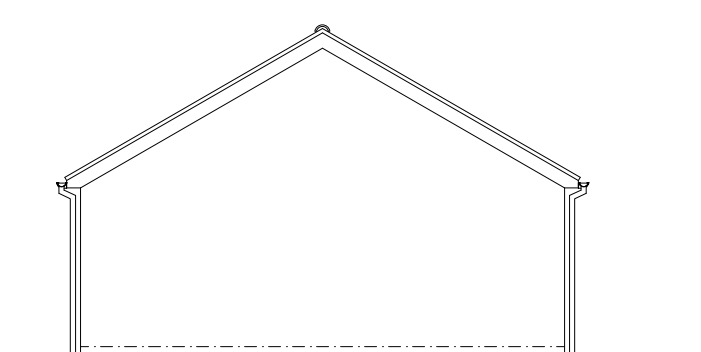


SIDE ELEVATION

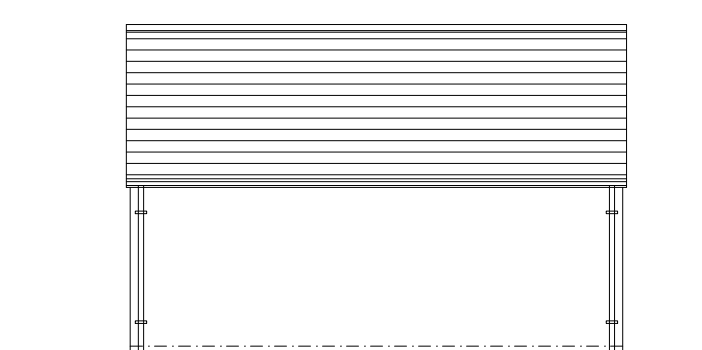


REAR ELEVATION

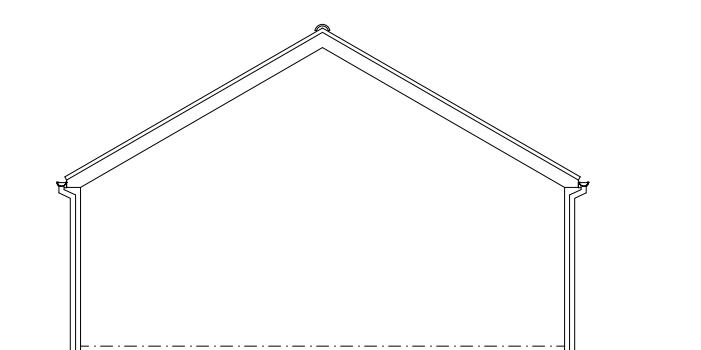

SIDE ELEVATION

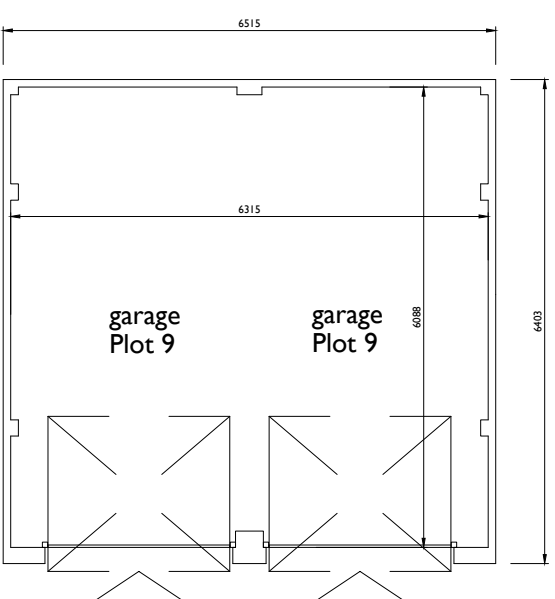


Ground Floor Plan
DOUBLE GARAGE DETAILS Type 1a

 

Roof Plan

GARAGES FLOOR PLANS & ELEVATIONS Sheet 1

NOTE: All garages will be a minimum of 6.0m x 3.0m internal dimension.
The minimum horizontal clear opening between frames of each set of vehicular doors will be 2.3m to all garages.

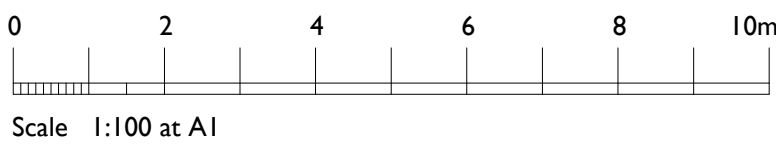

For specific layout and location information
see Site Plan Drawing
DPC levels will vary depending on site location



The Studio , Unit 17, Vicarage Farm Business Park, Winchester Road,
Fair Oak, Hampshire, SO50 7HD
023 8069 7010
enquiries@urbanpulsedesign.co.uk www.urbanpulsedesign.co.uk

Land West of New Barn Lane
North Bersted Bignor Regis

Linden Homes South

Project type Residential Drawing classification Work stage Floor Plans/Elevations

DRAWING TITLE

Garages

Sheet 1 of 2

Floor Plans & Elevations

SCALE	SHEET SIZE	SHEET No.	DRAWN	CHKD.	DATE	CAD FILE
1:100	A1	of 1	ML		31/05/2018	

Detail Planning

16-1103-070-B