


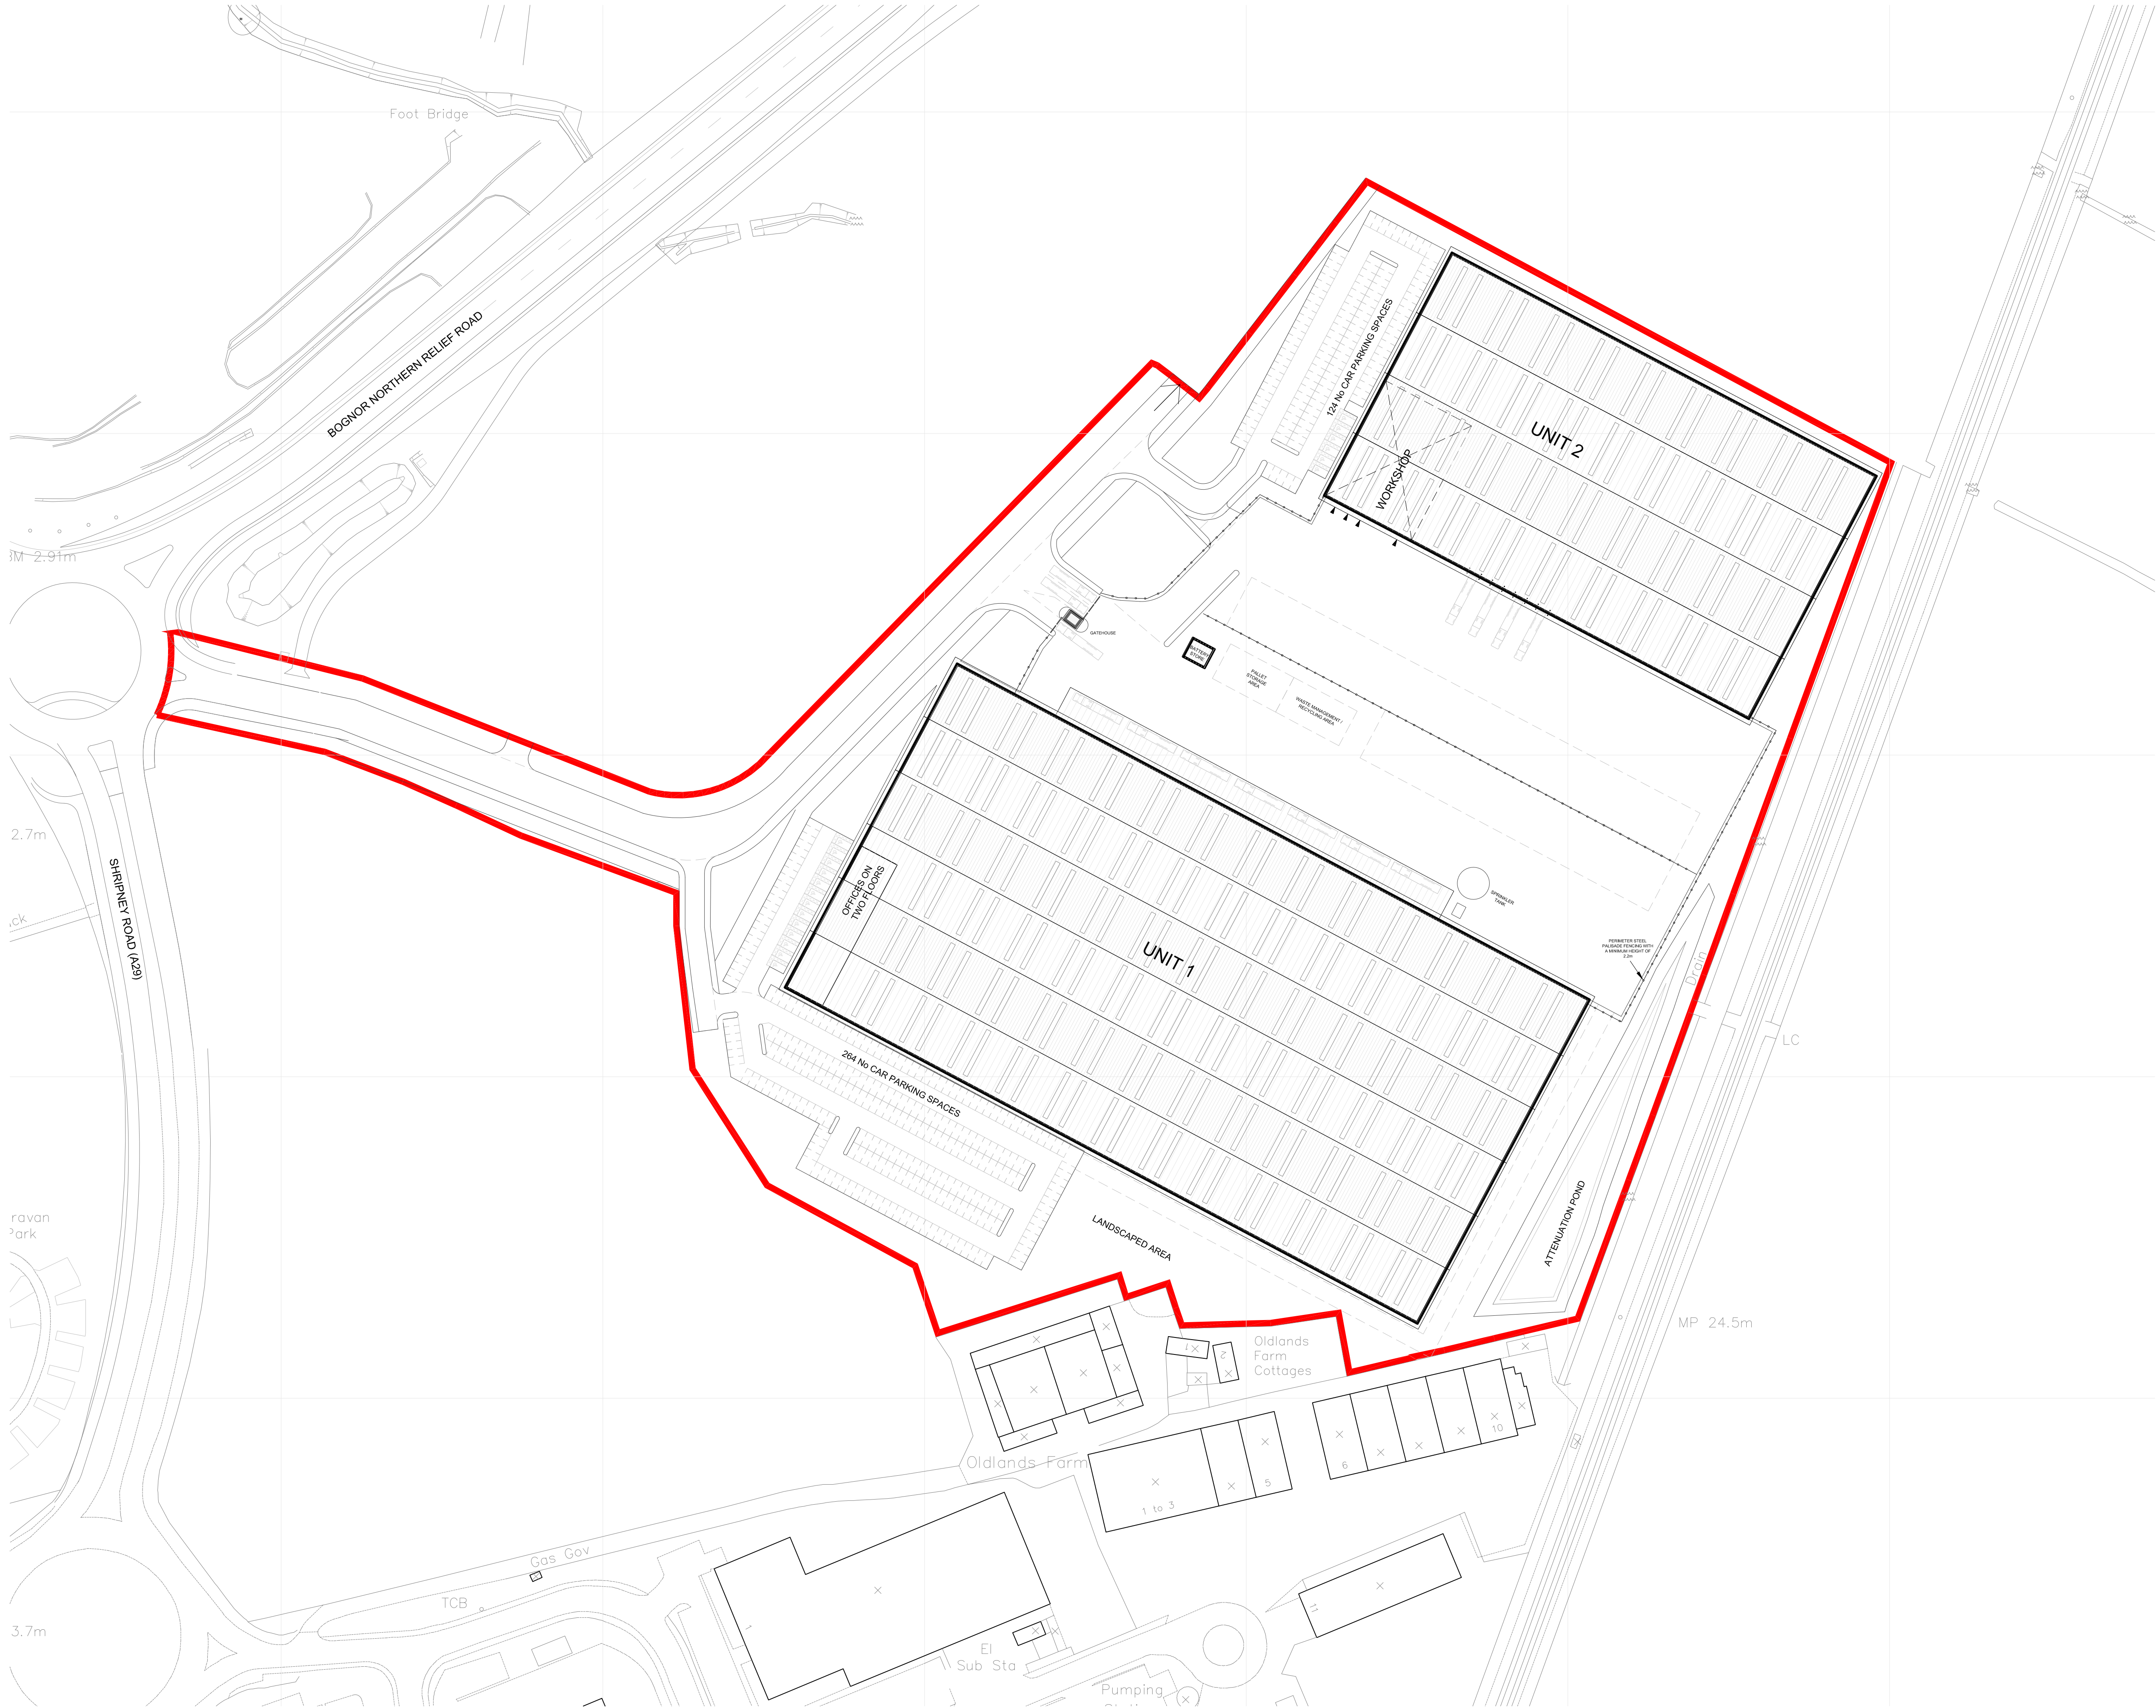

NOTES:


SUBJECT TO STATUTORY CONSENTS

BASED ON MALCOLM HUGHES LAND SURVEYOR'S TOPOGRAPHICAL SURVEY (DRAWING No: 16473 / 1)


BASED ON OS MAP REPRODUCED BY PERMISSION OF CONTROLLER OF HM STATIONARY OFFICE (c) CROWN COPYRIGHT

COPYRIGHT RESERVED  
DO NOT USE ELECTRONIC VERSIONS OF THIS DRAWING TO DETERMINE DIMENSIONS UNLESS SPECIFICALLY AUTHORISED BY MICHAEL SPARKS ASSOCIATES

IF USING AN ELECTRONIC VERSION OF THIS DRAWING FIGURED DIMENSIONS TAKE PRECEDENCE AND NOTIFY MICHAEL SPARKS ASSOCIATES OF ANY DISCREPANCIES

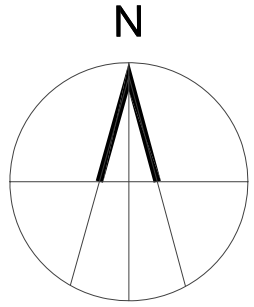

|     |          |                    |      |     |
|-----|----------|--------------------|------|-----|
| A   | 20.06.14 | GENERAL AMENDMENTS | PF   | NSC |
| REV | DATE     | NOTE               | DRAW | CHK |

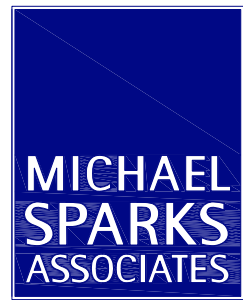

CHARTERED ARCHITECTS  
11 PLATO PLACE  
STATIONS ROAD  
LONDON SW6 4TU  
TELEPHONE 020 7736 6162  
FAX 020 7736 3898  
www.mso-architects.co.uk

TITLE  
OLDLANDS FARM, BOGNOR REGIS  
DRAWING  
SITE LAYOUT PLAN

CLIENT  
BERICOTE PROPERTIES LTD

|                    |                    |                |
|--------------------|--------------------|----------------|
| DATE<br>JUNE 2014  | SCALE<br>1:1000@A1 | DRAWN<br>PF    |
| STATUS<br>PLANNING |                    | CHECKED<br>NSC |

DRAWING NUMBER  
30699-PL-101A

01  
101

SITE LAYOUT  
1:1000

