


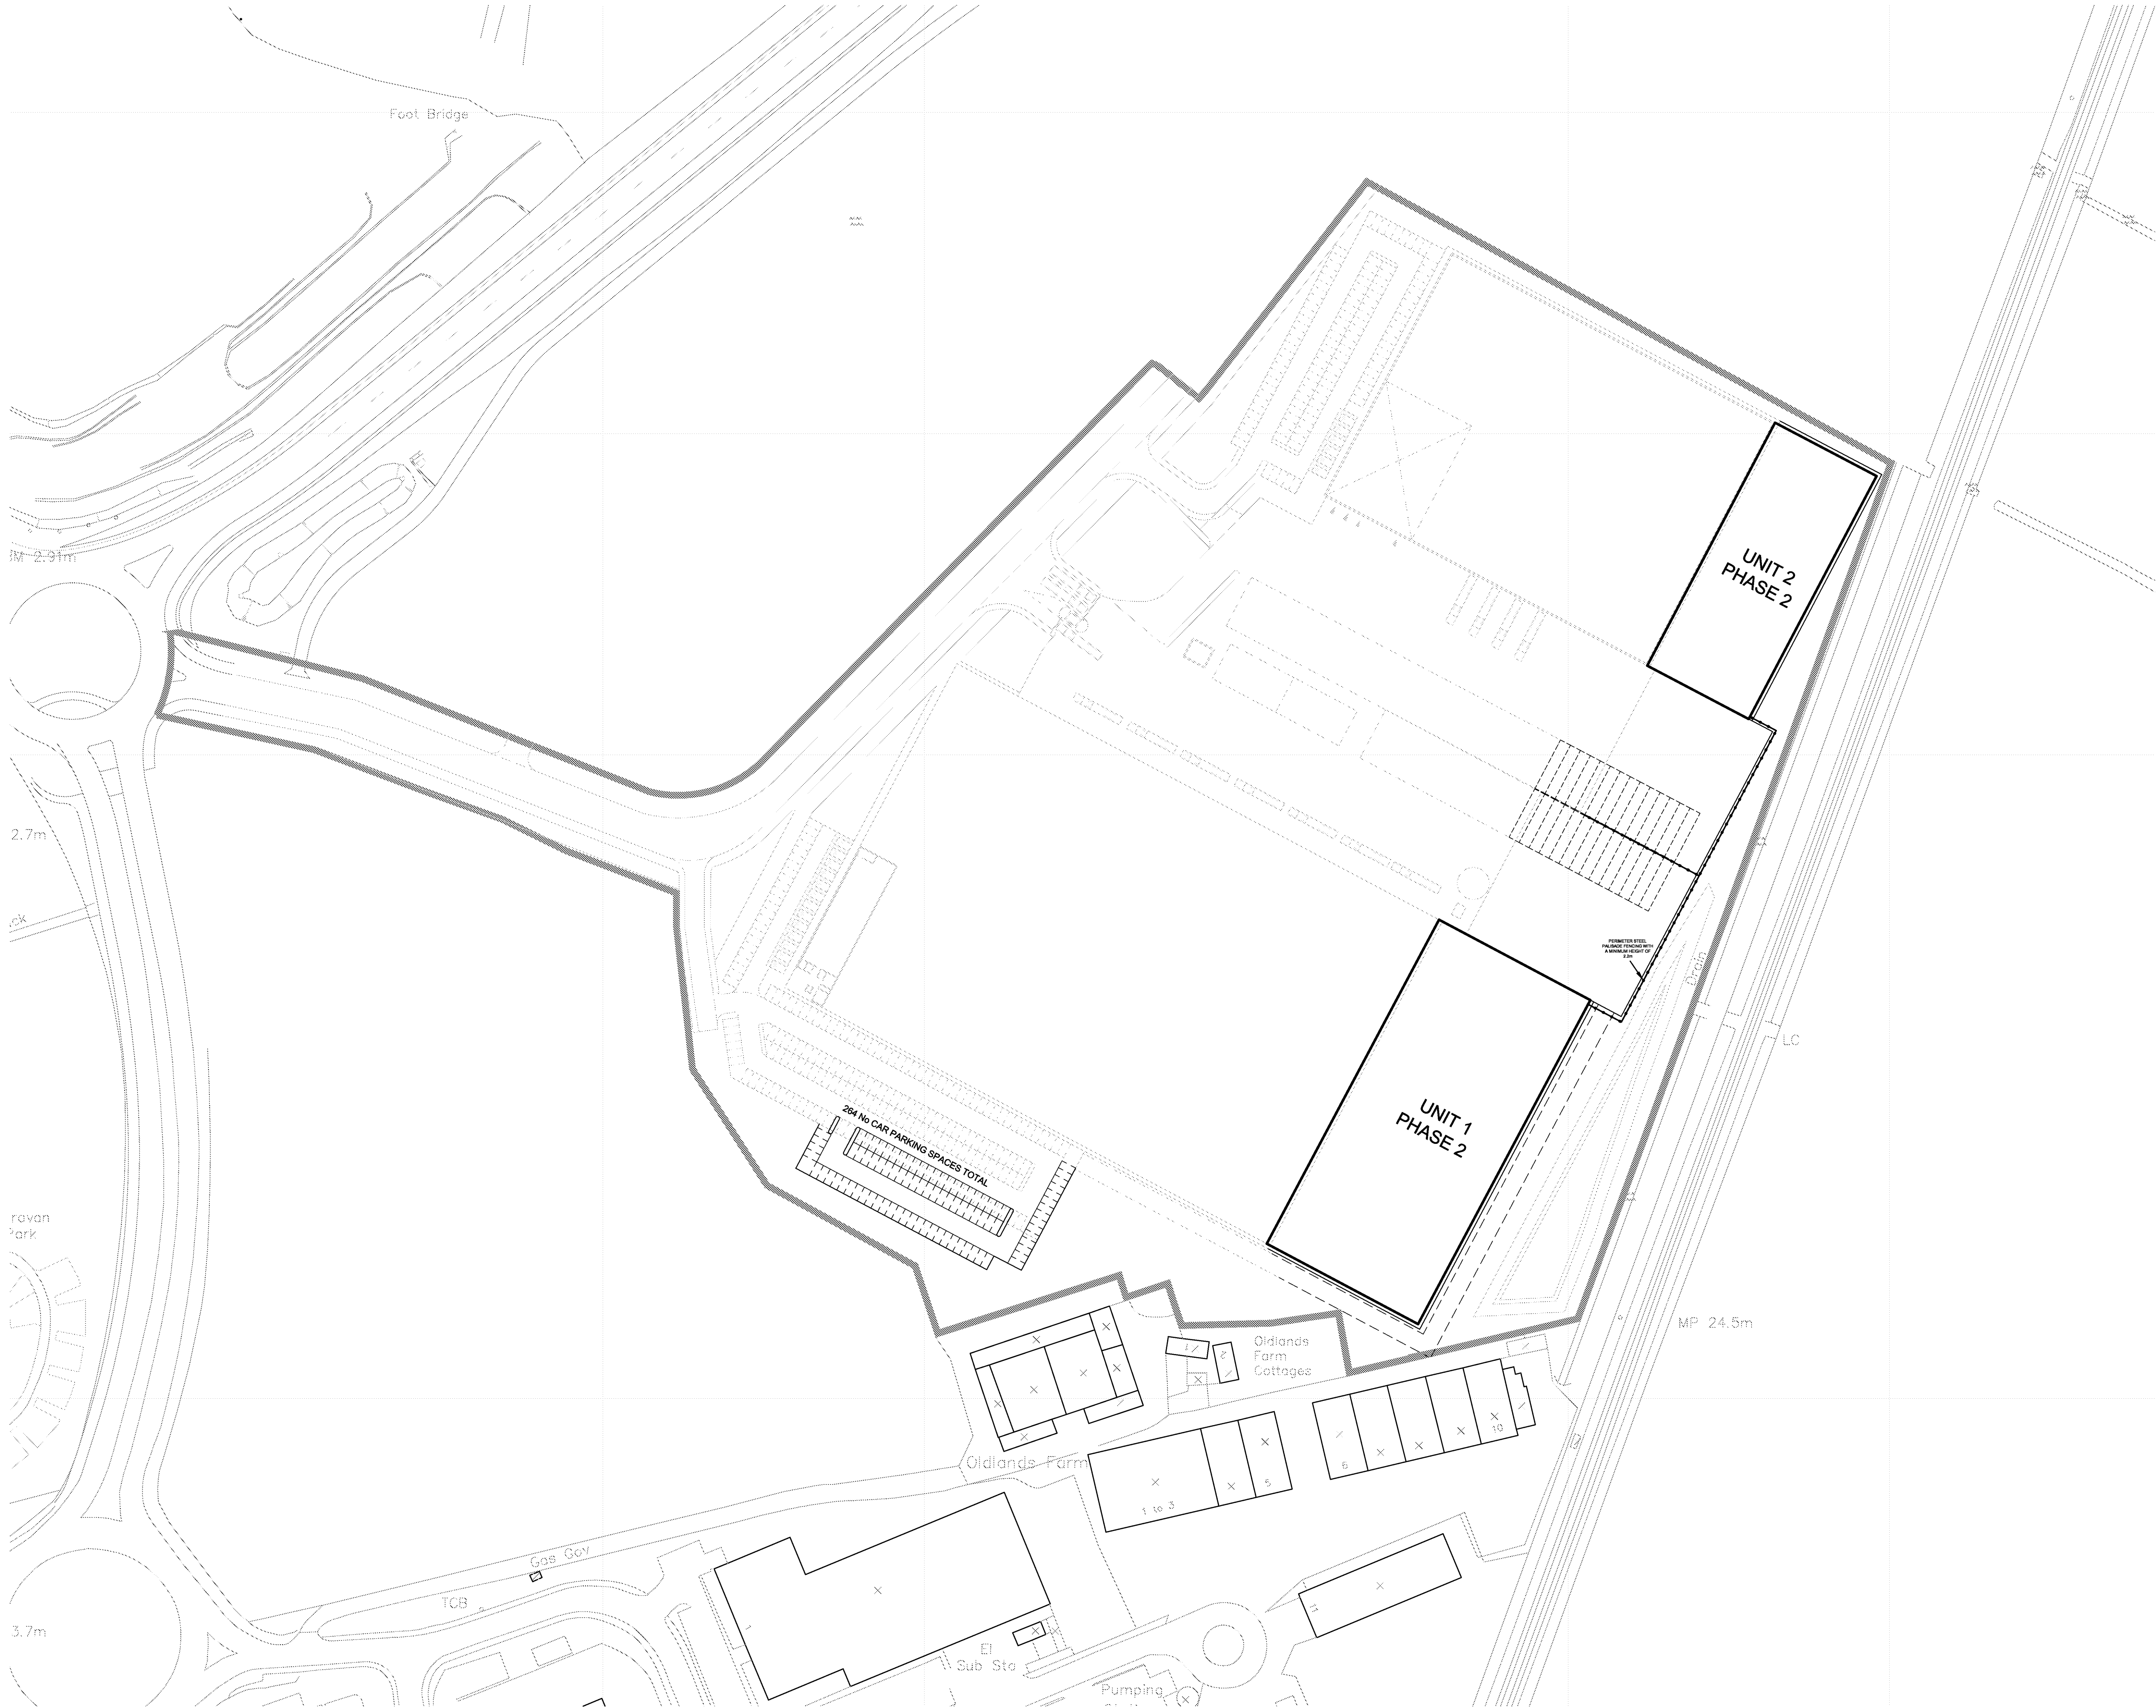

NOTES:

SUBJECT TO STATUTORY CONSENTS


BASED ON MALCOLM HUGHES LAND SURVEYOR'S
TOPOGRAPHICAL SURVEY (DRAWING No: 18473 / 1)

BASED ON OS MAP REPRODUCED BY PERMISSION OF
CONTROLLER OF HM STATIONARY OFFICE (c) CROWN
COPYRIGHT

COPYRIGHT RESERVED
DO NOT USE ELECTRONIC VERSIONS OF THIS DRAWING TO
DETERMINE DIMENSIONS UNLESS SPECIFICALLY
AUTHORISED BY MICHAEL SPARKS ASSOCIATES

IF USING AN ELECTRONIC VERSION OF THIS DRAWING
FIGURED DIMENSIONS TAKE PRECEDENCE AND NOTIFY
MICHAEL SPARKS ASSOCIATES OF ANY DISCREPANCIES

REV	DATE	NOTE	DRAW	CHK

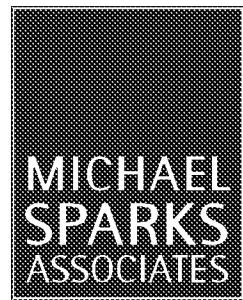

CHARTERED ARCHITECTS

11 PLATO PLACE
STUDIOS ROAD
LONDON SW6 4TU

TELEPHONE 020 7736 6162
FAX 020 7736 3696
www.mso-architects.co.uk

TITLE
OLDLANDS FARM, BOGNOR REGIS
DRAWING
PHASE 2 SITE LAYOUT PLAN

CLIENT
BERICOTE PROPERTIES LTD

DATE JULY 2014	SCALE 1:1000@A1	DRAWN PF
STATUS PLANNING		CHECKED NSC

DRAWING NUMBER
30699-PL-105

01
105

SITE LAYOUT
1:1000

