


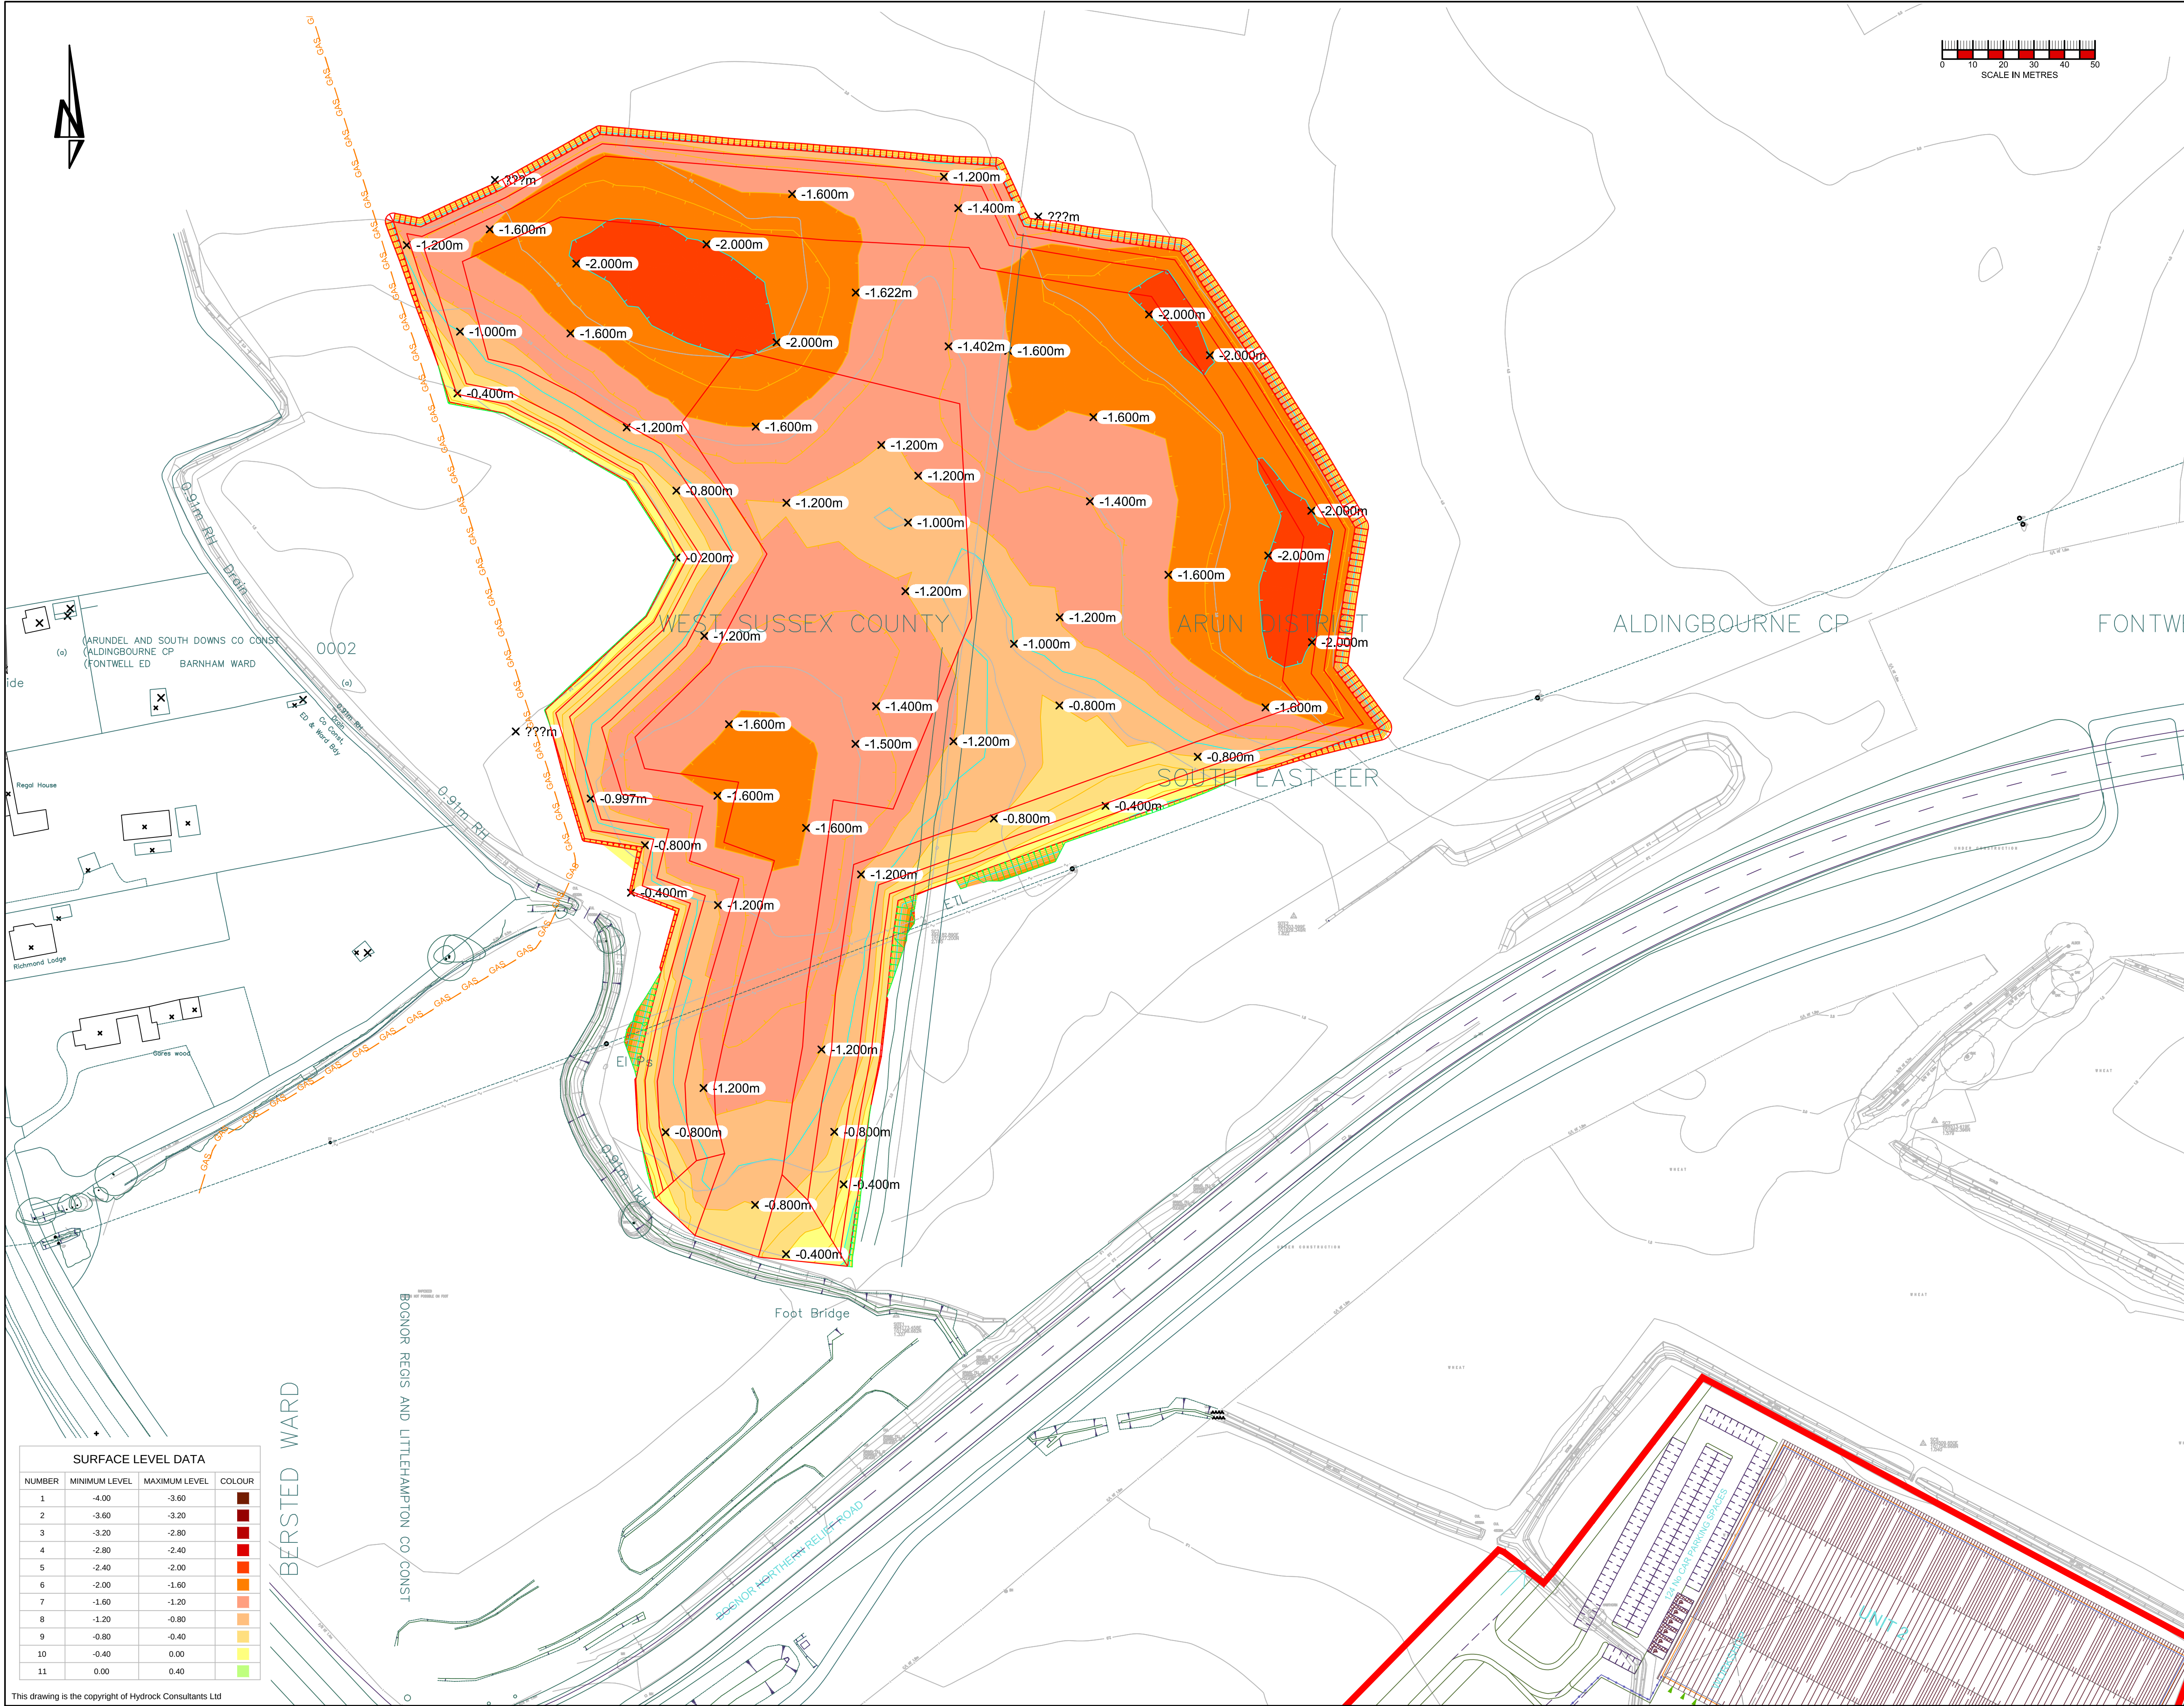

SURFACE LEVEL DATA			
NUMBER	MINIMUM LEVEL	MAXIMUM LEVEL	COLOUR
1	-4.00	-3.60	
2	-3.60	-3.20	
3	-3.20	-2.80	
4	-2.80	-2.40	
5	-2.40	-2.00	
6	-2.00	-1.60	
7	-1.60	-1.20	
8	-1.20	-0.80	
9	-0.80	-0.40	
10	-0.40	0.00	
11	0.00	0.40	

Notes:

- All dimensions are to be checked on site before the commencement of works. Any discrepancies are to be reported to the Architect & Engineer for verification. Figured dimensions only are to be taken from this drawing.
- This drawing is to be read in conjunction with all relevant Engineers' and Service Engineers' drawings and specifications.

SAFETY, HEALTH AND ENVIRONMENTAL INFORMATION

IN ADDITION TO THE HAZARDS/ RISKS NORMALLY ASSOCIATED WITH THE TYPES OF WORK DETAILED ON THIS DRAWING, NOTE THE FOLLOWING

CONSTRUCTION

PROPOSED FLOOD PLAIN IS UNDER EXISTING OVERHEAD LINES. DURING CONSTRUCTION APPROPRIATE MEASURE/ RESTRICTIONS WILL NEED TO BE IN PLACE TO ENSURE LINES ARE NOT STRUCK BY PLANT

MAINTENANCE / CLEANING

DECOMMISSIONING / DEMOLITION

IT IS ASSUMED THAT ALL WORKS WILL BE CARRIED OUT BY A COMPETENT CONTRACTOR WORKING, WHERE APPROPRIATE, TO AN APPROVED METHOD STATEMENT

NOTES

- SURVEY INFORMATION BASED ON MALCOLM HUGHES LAND SURVEYORS DRAWINGS 16473-1
- PLOT LAYOUT BASED ON MSA ARCHITECTS DRAWING 30699-PL-101A
- FOR DETAILS OF EXISTING FLOOD PLAIN AND QUANTITIES LOST DUE TO DEVELOPMENT REFER TO DRAWINGS C14490-201
- NUMERIC VALUES SHOWN ARE DEPTH OF CUT
- FLOOD PLAIN TOPSOIL STRIP ASSUMED TO BE 300mm. VOLUME - 19, 700 cu m
- PLOT TOPSOIL STRIP ASSUMED TO BE 300mm. VOLUME - 27, 460 cu m
- IT IS PROPOSED TO OVER-DIG THE BASE OF THE PROPOSED FLOOD PLAIN, AS A BORROW PIT FOR DISPOSAL OF TOPSOIL & WINNING OF SUBSOIL. TOTAL TOPSOIL 'SWAPPED' FOR SUBSOIL - 47, 160 cu m
- VOLUMES
 - SUBSOIL 'SWAPPED' - 47, 160cu m
 - SUBSOIL CUT FLOOD PLAIN - 68, 000 cu m
 - TOTAL STRIPPED AND CUT - 115, 160 cu m
 - TOTAL FILL REQUIRED FOR PLOT - 106, 781 cu m

P4	22-06-2014	LAYOUT AMENDED DUE TO GAS MAIN	MB	PMA
P3	23-06-2014	ARCHITECTS LAYOUT AMENDED	MB	PMA
P2	18-06-2014	FLOOD AREA REVISED	PMA	SEB
Rev	Date	Description	By	Ckd
Architect :				

Hydrock

Hydrock Consultants Ltd
239 Ashley Road
Walsby, Cheshire
WAL5 0NE
T +44 (0)161 233 0740
enquiries@hydrock.com
www.hydrock.com

Client :

BERICOTE

Project Title:

OLDLANDS FARM
BOGNOR REGIS

Drawing Title:

PROPOSED FLOOD PLAIN
DEPTHS OF CUT AND FILL

Drawing Status:

PRELIMINARY

Hydrock Job No:

C14443

Drawn	Checked	Scale @ A1	Date	Issue Date
MJB	PMA	1:1000	12.06.2014	12.06.14
Drawing Number:				Revision:
204				P4