


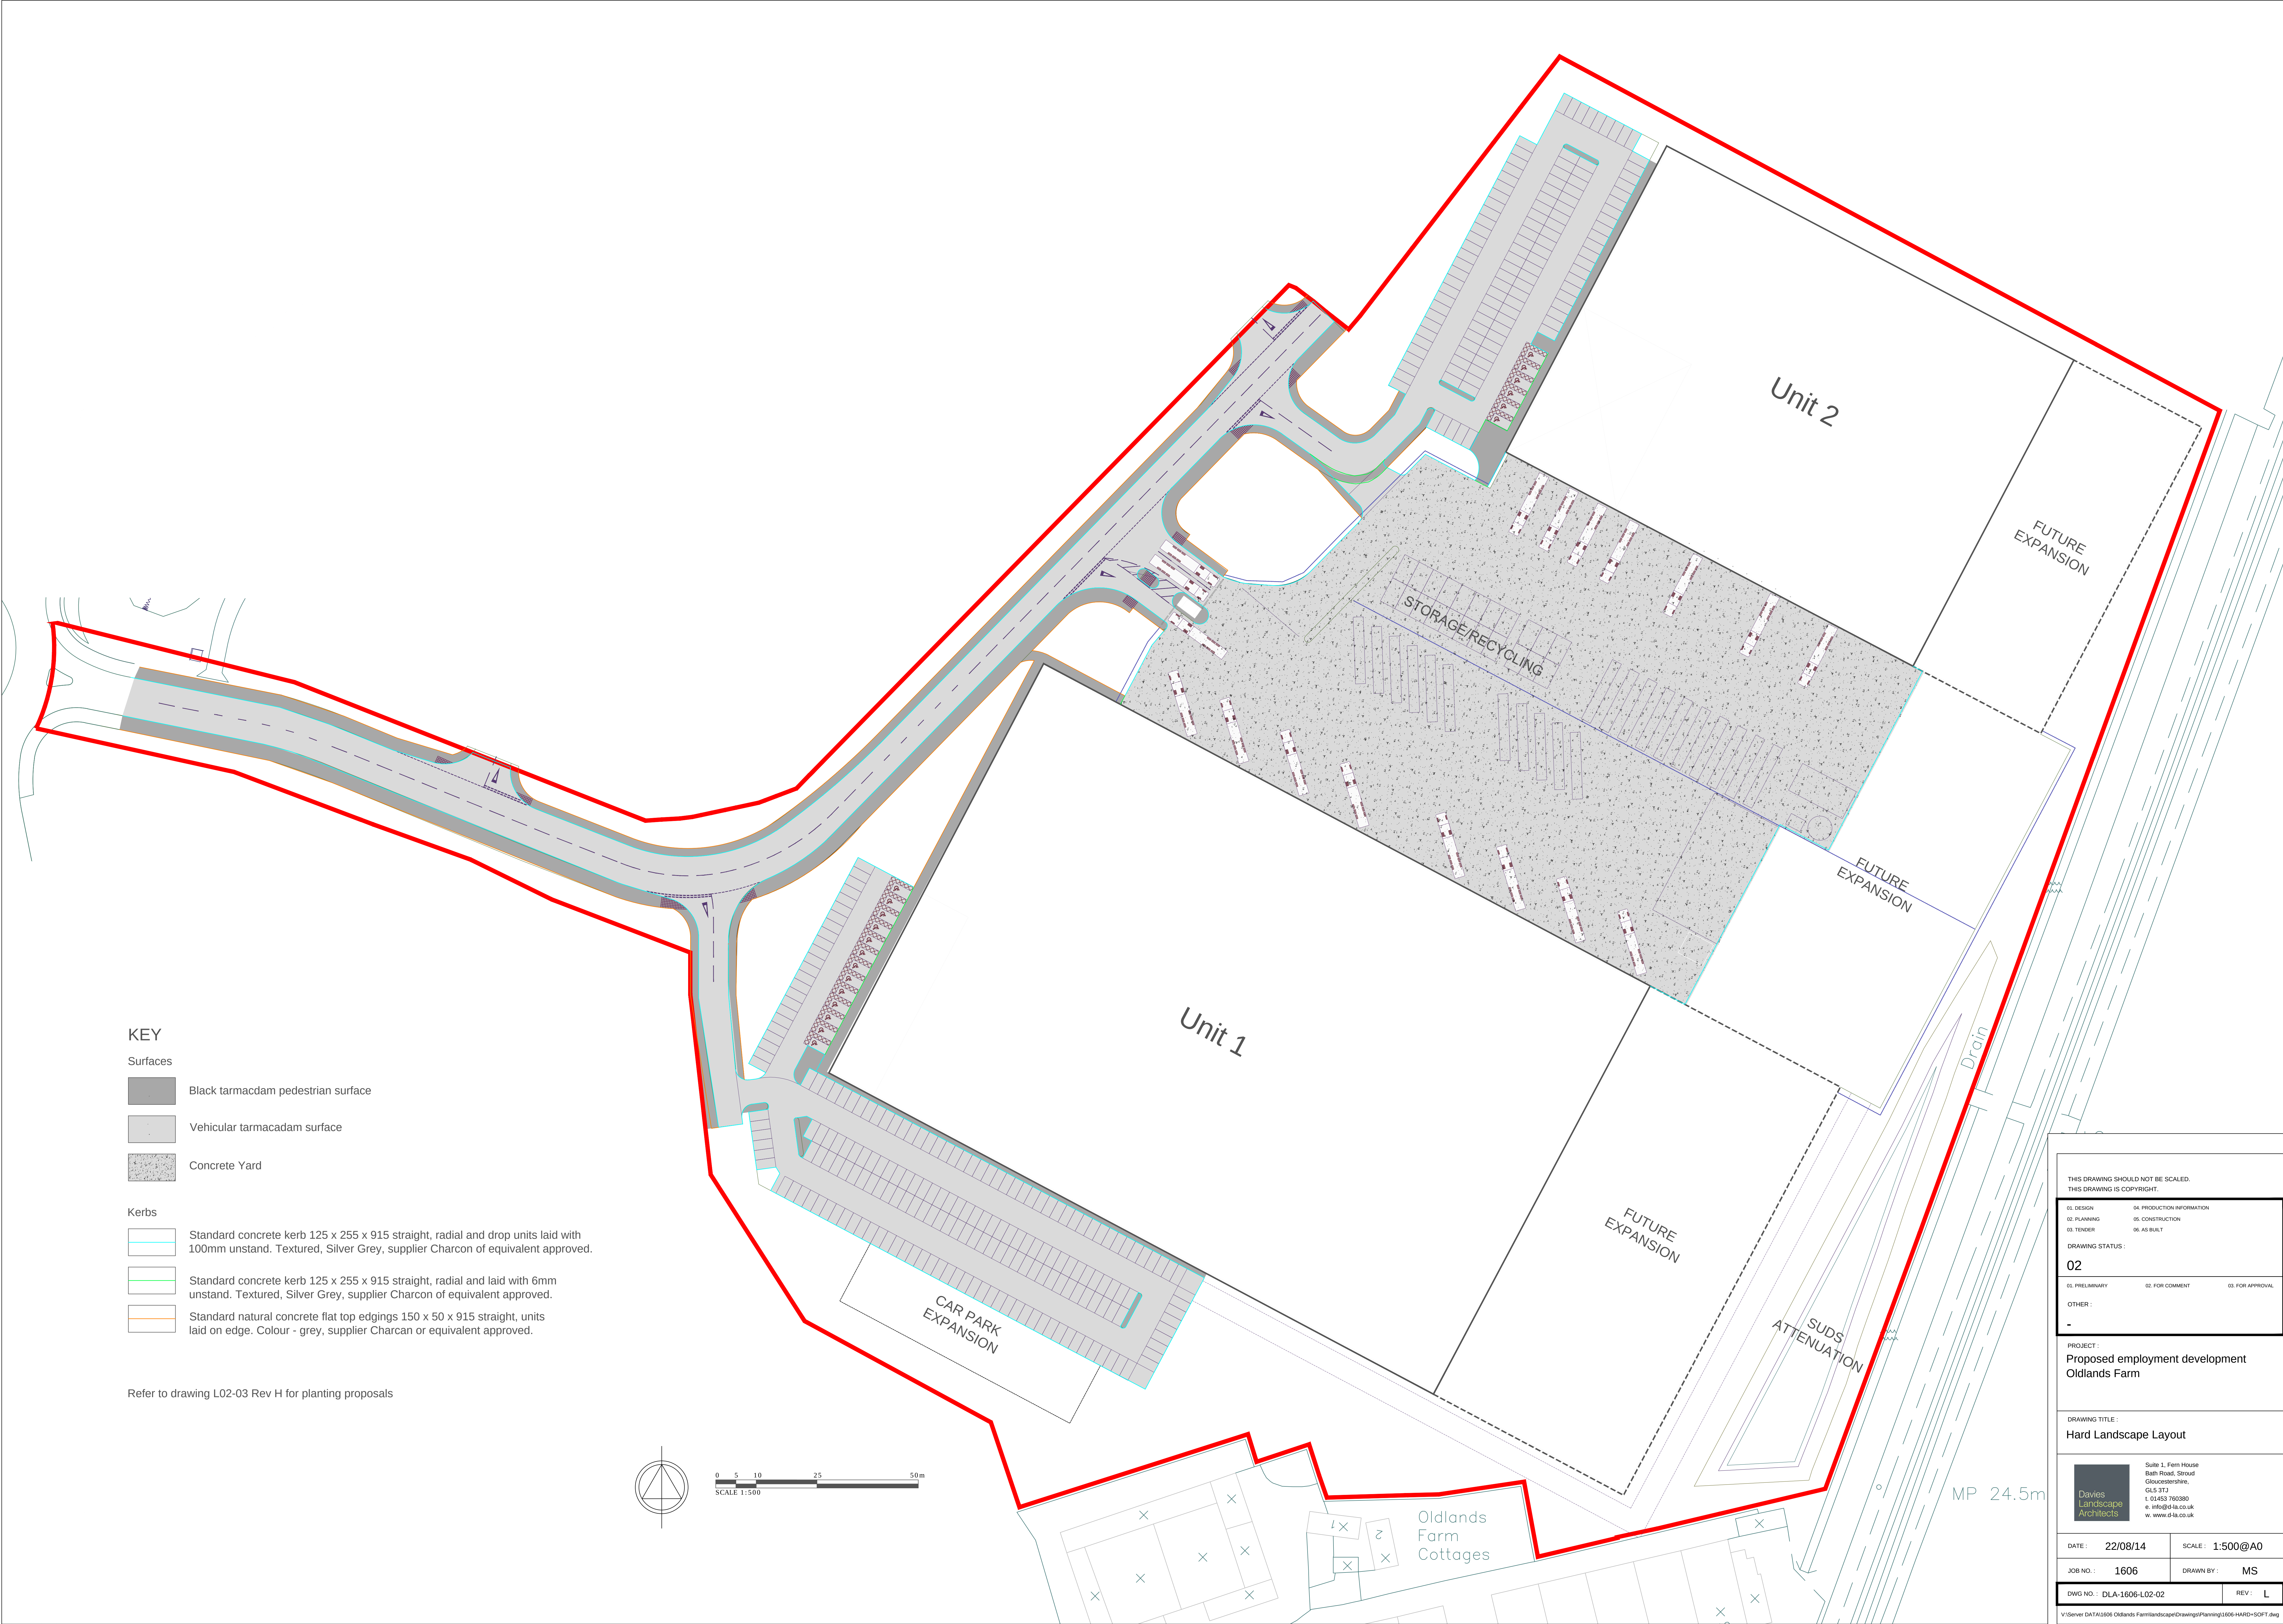

THIS DRAWING SHOULD NOT BE SCALED.
THIS DRAWING IS COPYRIGHT.

01. DESIGN	04. PRODUCTION INFORMATION
02. PLANNING	05. CONSTRUCTION
03. TENDER	06. AS BUILT

DRAWING STATUS :

02

01. PRELIMINARY	02. FOR COMMENT	03. FOR APPROVAL
-----------------	-----------------	------------------

OTHER :

-

PROJECT :

**Proposed employment development
Oldlands Farm**

DRAWING TITLE :

Hard Landscape Layout

**Davies
Landscape
Architects**

Suite 1, Fern House
Bath Road, Stroud
Gloucestershire,
GL5 3TA
t. 01453 760580
e. info@dl-ia.co.uk
w. www.dl-ia.co.uk

DATE :	22/08/14	SCALE :	1:500@A0
JOB NO. :	1606	DRAWN BY :	MS

DWG NO. :	DLA-1606-L02-02	REV :	L
-----------	-----------------	-------	---

V:\Server DATA\1606 Oldlands Farm\landscape\Drawings\Planning\1606-HARD+SOFT.dwg