



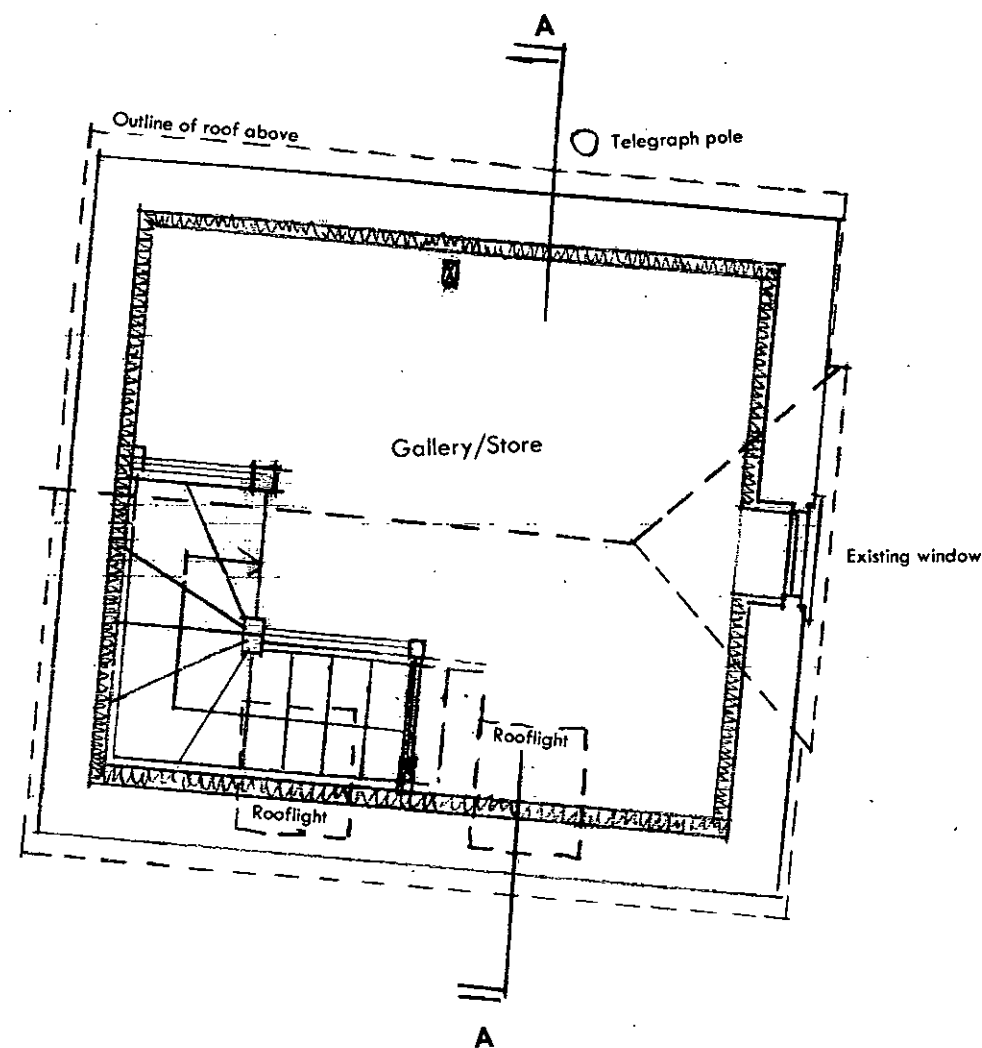

FIRST FLOOR PLAN

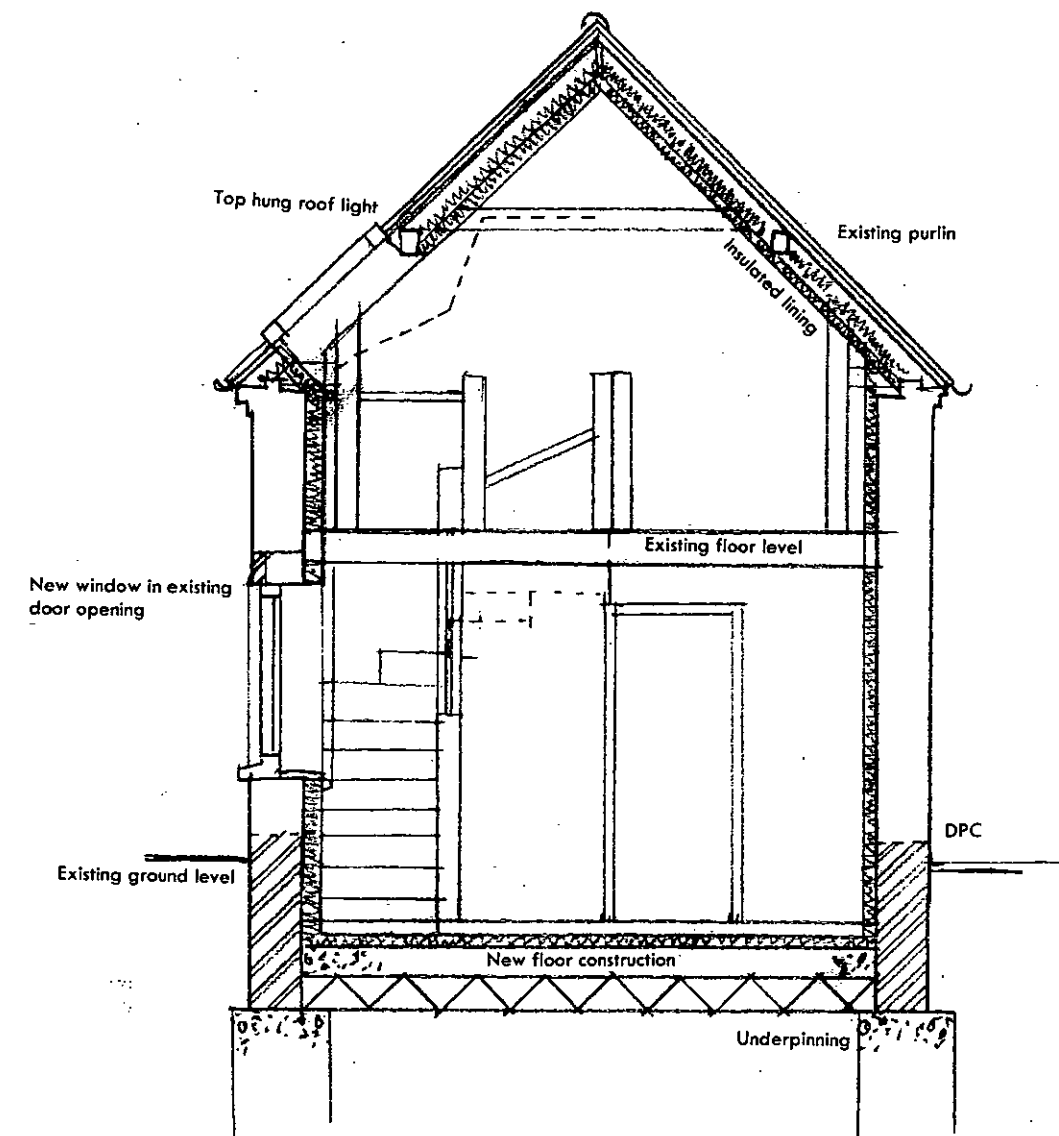

SECTION A-A

ANCILLARY BUILDING
at
RANDALL COTTAGE
111 NORTH BERSTED STREET, BOGNOR REGIS

PROPOSED
FIRST FLOOR PLAN AND SECTION A-A

Scale: 1:50 @ A3
May 2014
1413-102a