



12,000
11,000
10,000
9,000
8,000
7,000
6,000
5,000
4,000
3,000

Proposed Dwelling

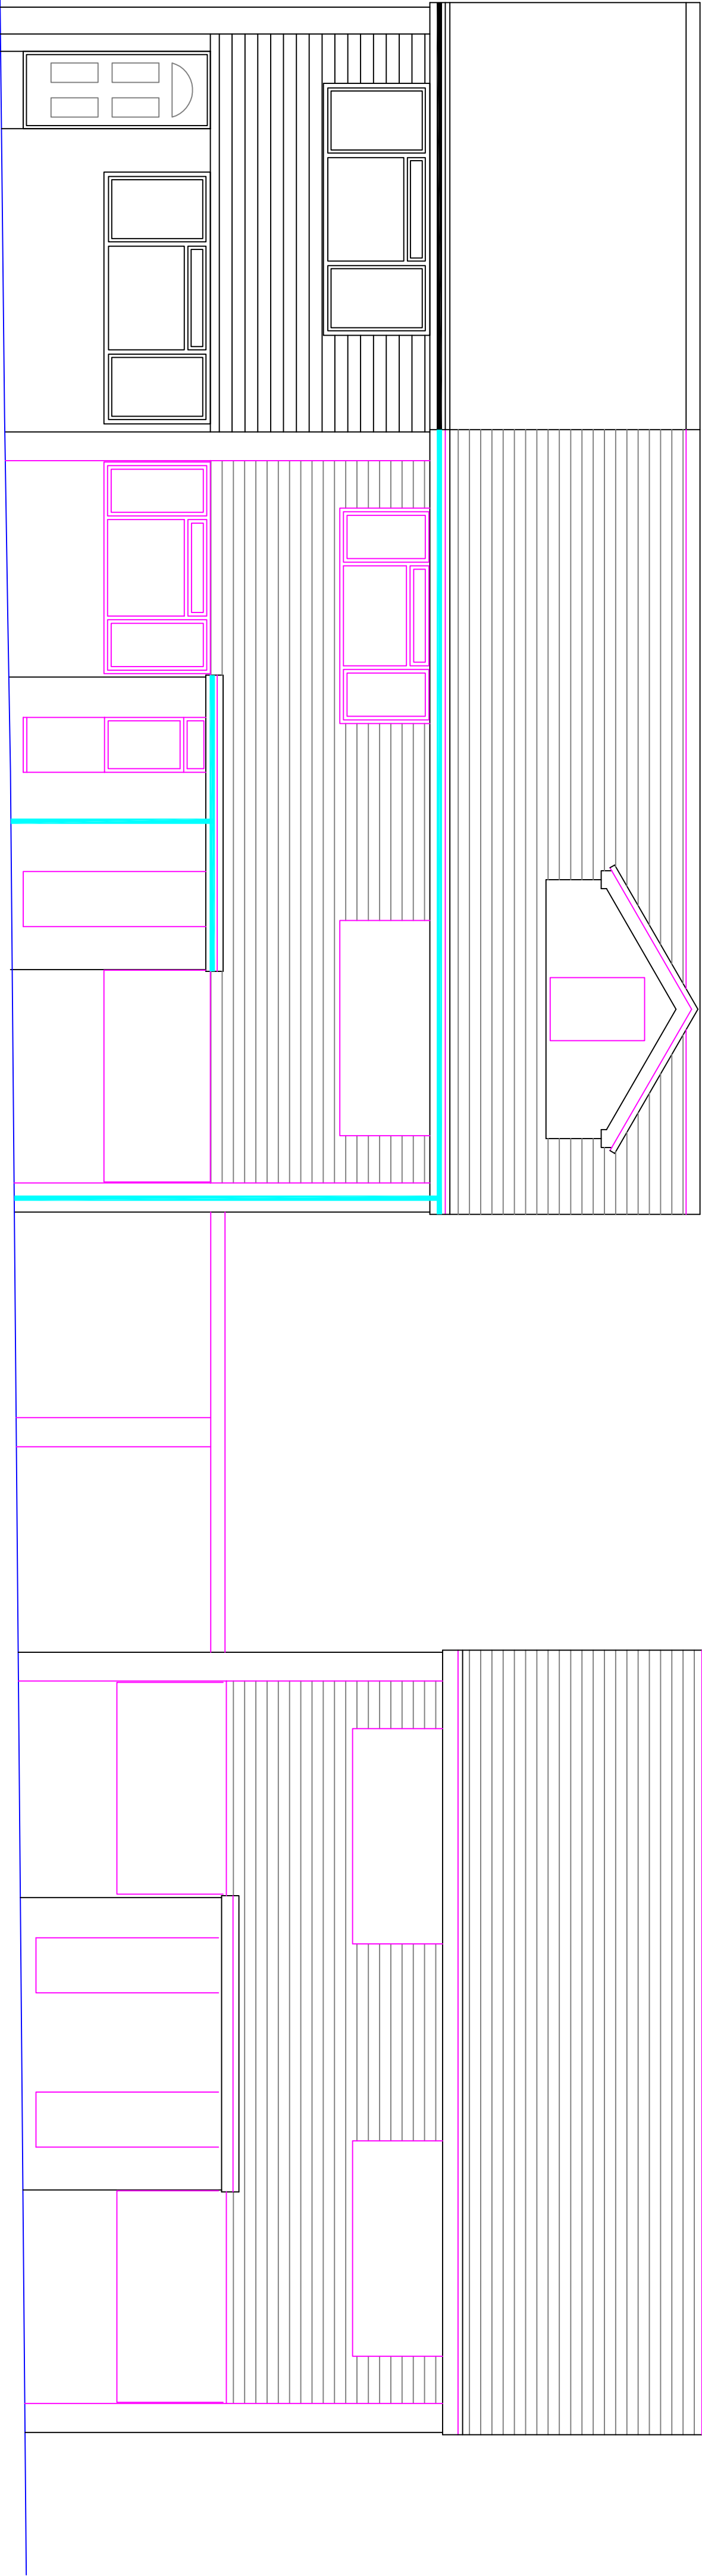

South - Front Streetscene

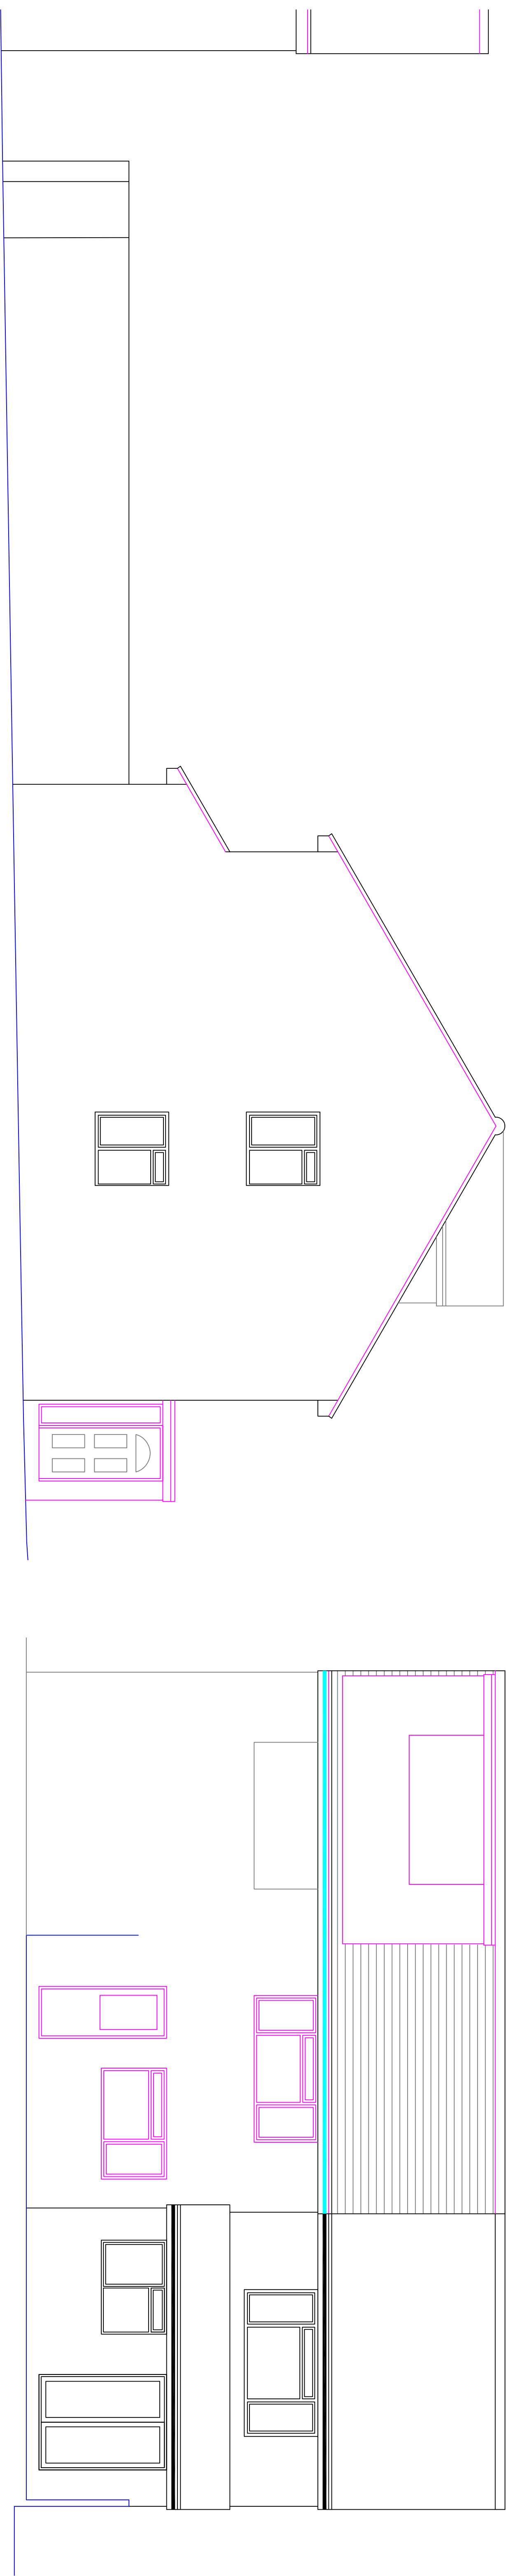

Side - West

CLIENT		PROJECT		TITLE		STATUS		DRAWN BY		REVIEWED BY	
KELLY WESSON		1 FINCH GARDENS NORTH BERTSD		ATTACHED DWELLING PROPOSED ELEVATIONS		PLANNING		SJ		SJ	
						DATE		SCALE		DRAWING NUMBER	
						13.06.2018		1:50@A1		ADC/9/18 - 15	

Rear - North

STEPHEN JUPP MRTPI
CHARTERED TOWN PLANNER
348 CHICHESTER ROAD, BOGNOR REGIS
West Sussex PO21 5BX
Tel 01243 822113
Email: steve@planning-solutions.co.uk
www.planning-solutions.co.uk