





Plot 87 303
Plot 91 303
FRONT ELEVATION
Note : Wall areas left clear to elevations are in facing brickwork

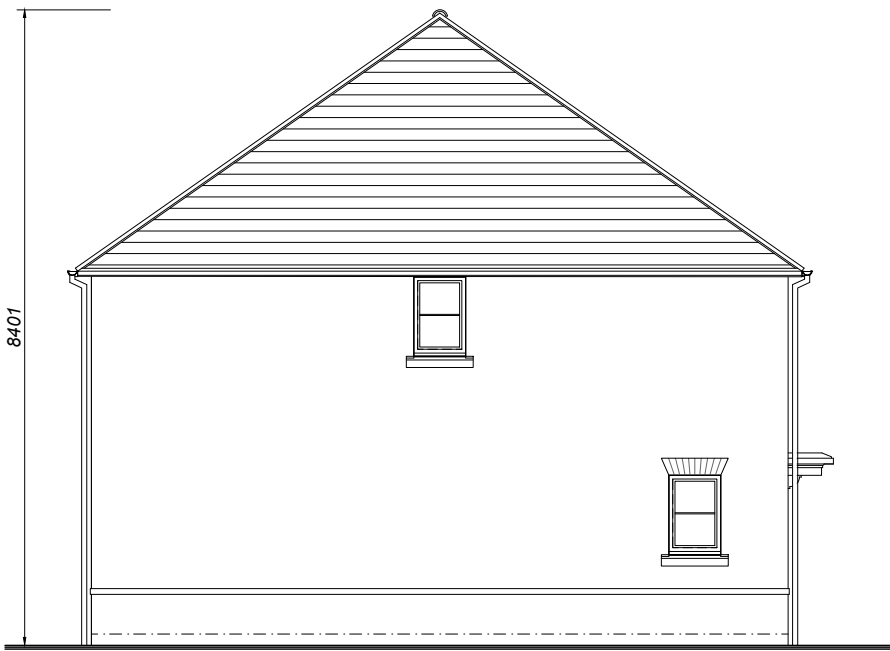


Plot 87 303
SIDE ELEVATION




Plot 91 303
Plot 87 303
REAR ELEVATION

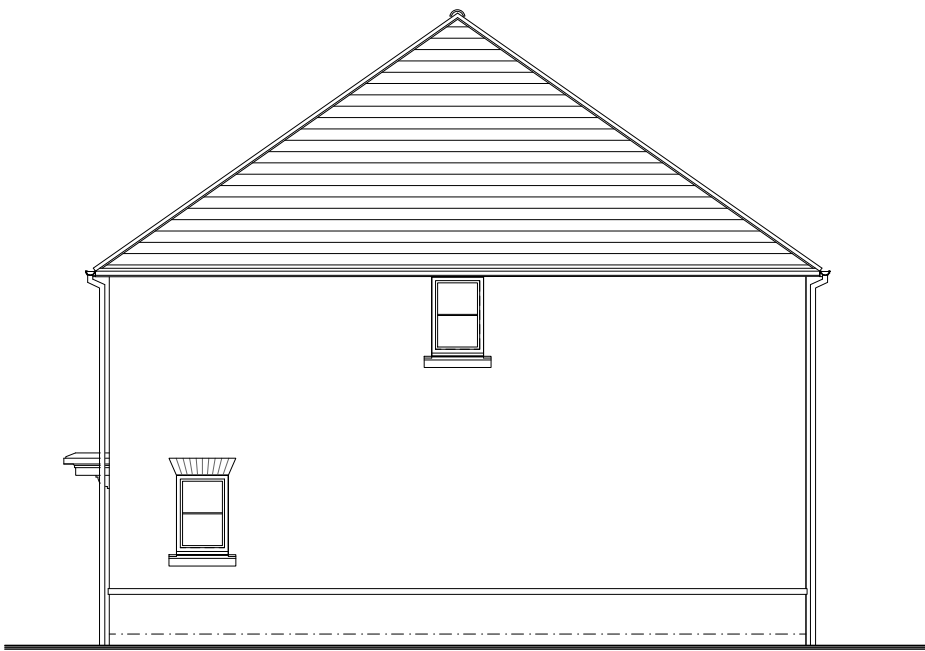


Plot 91 303
SIDE ELEVATION

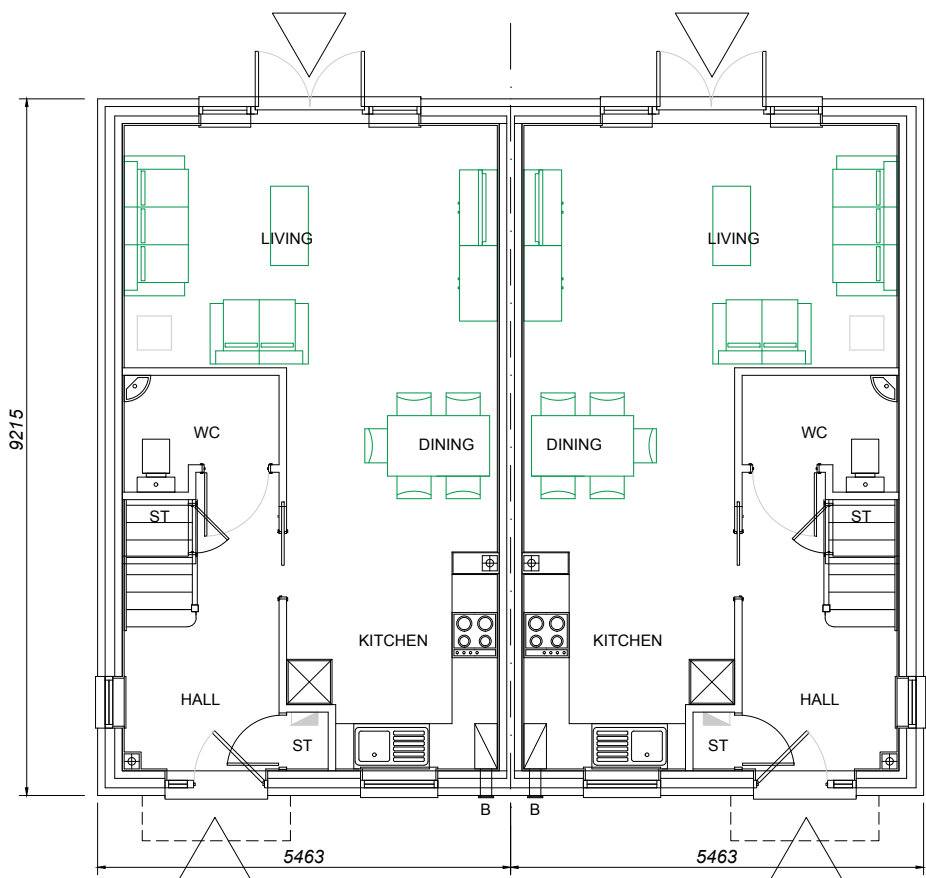


Plot 87 303
Plot 91 303
GROUND FLOOR PLAN

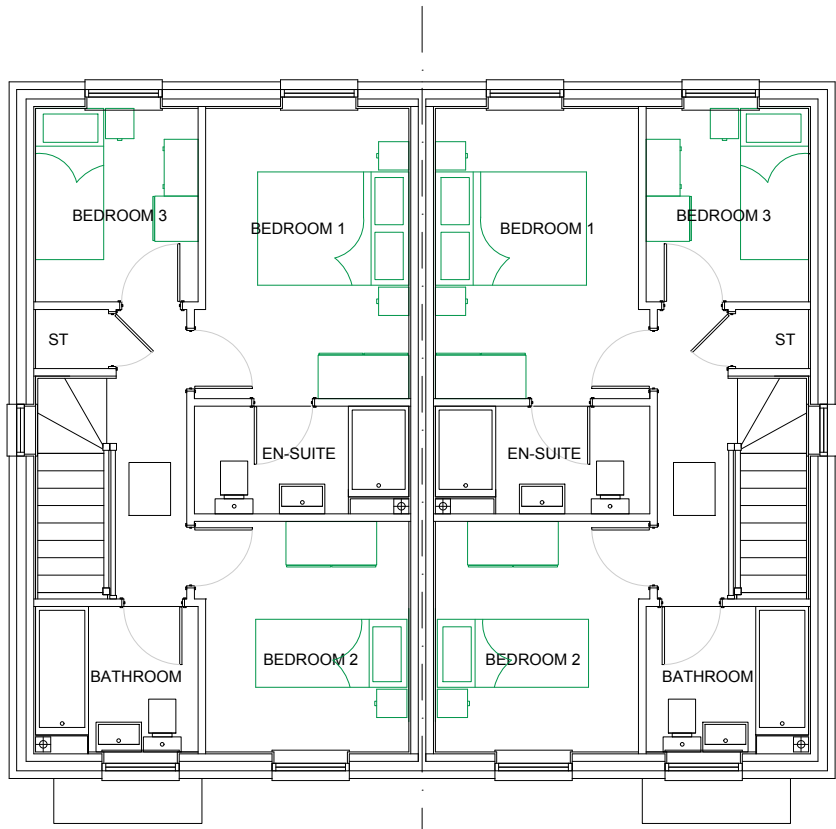

FIRST FLOOR PLAN

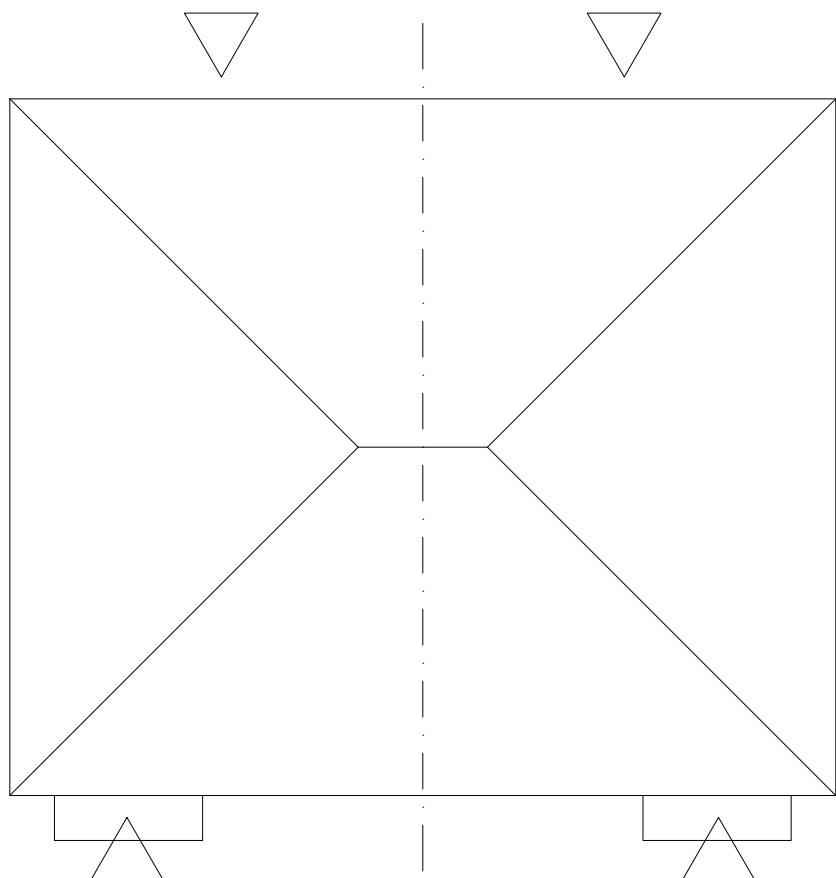

ROOF PLAN

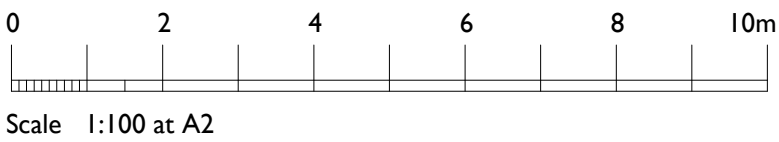

House Type 303
Plots 87 & 91.
Private.
303 : 84.16sq.m. / 905sq.ft.
3 bed 4 person unit

urban pulse

design

The Studio, Unit 17, Vicarage Farm, Winchester Road,
Fairoak, Hampshire, SO50 7HD
023 8069 7010
enquiries@urbanpulsedesign.co.uk www.urbanpulsedesign.co.uk

PROJECT
Land West of New Barn Lane
North Bersted, Bognor Regis
Full Application 10 Units
Linden Homes South

DRAWING TITLE
Plots 87 & 91
House Type 303
Floor Plans & Elevations

SCALE	SHEET SIZE	SHEET No.	DRAWN	CHKD	DATE	CAD FILE
1:100	A2	1 of 1			08/06/2018	

Detail Planning

18-1055-010-1st