


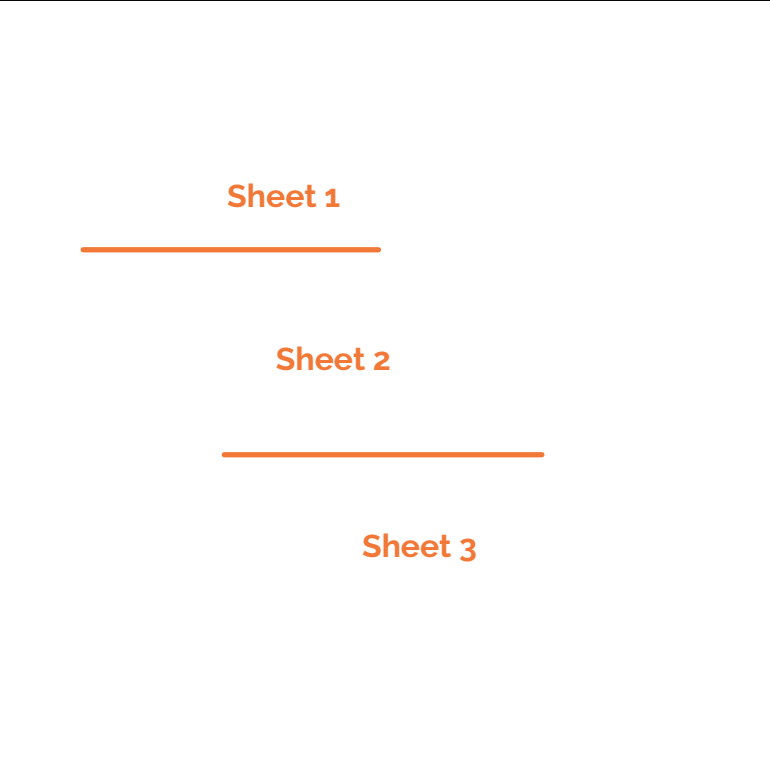

NOTE: DO NOT SCALE FROM DRAWING

	Tarmac to roads and pavements to be installed to engineer's details.
	Keyblok concrete block paving in burnt ochre laid in herringbone pattern from Marshalls. Laid to engineer's details.
	Saxon concrete slabs in natural 450x450mm from Marshalls or similar and approved. Laid to engineer's details.
	Natural concrete block paving 200x100mm to mark surface changes and slow traffic from Marshalls plc or similar and approved. To be laid in stretcher bond. Laid to engineers detail.
	Hoggin footpath

Cut lines

[illegible]

Copyright of ACD Environmental Ltd. All rights described in Chapter IV of the Copyright, Designs and Patents Act 1988 have been generally asserted: 2011. Copyright of this plan remains with ACD until all fees have been paid in full.