
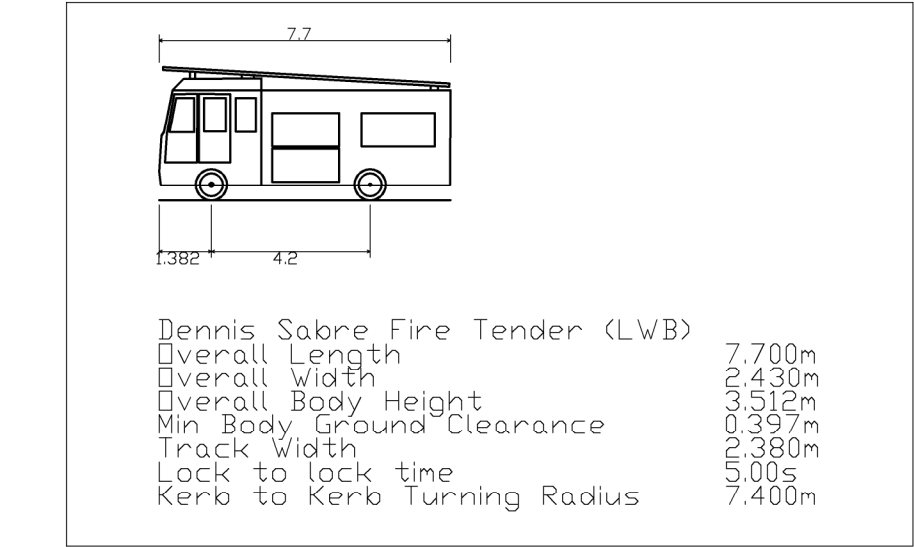


rd Caravan Park

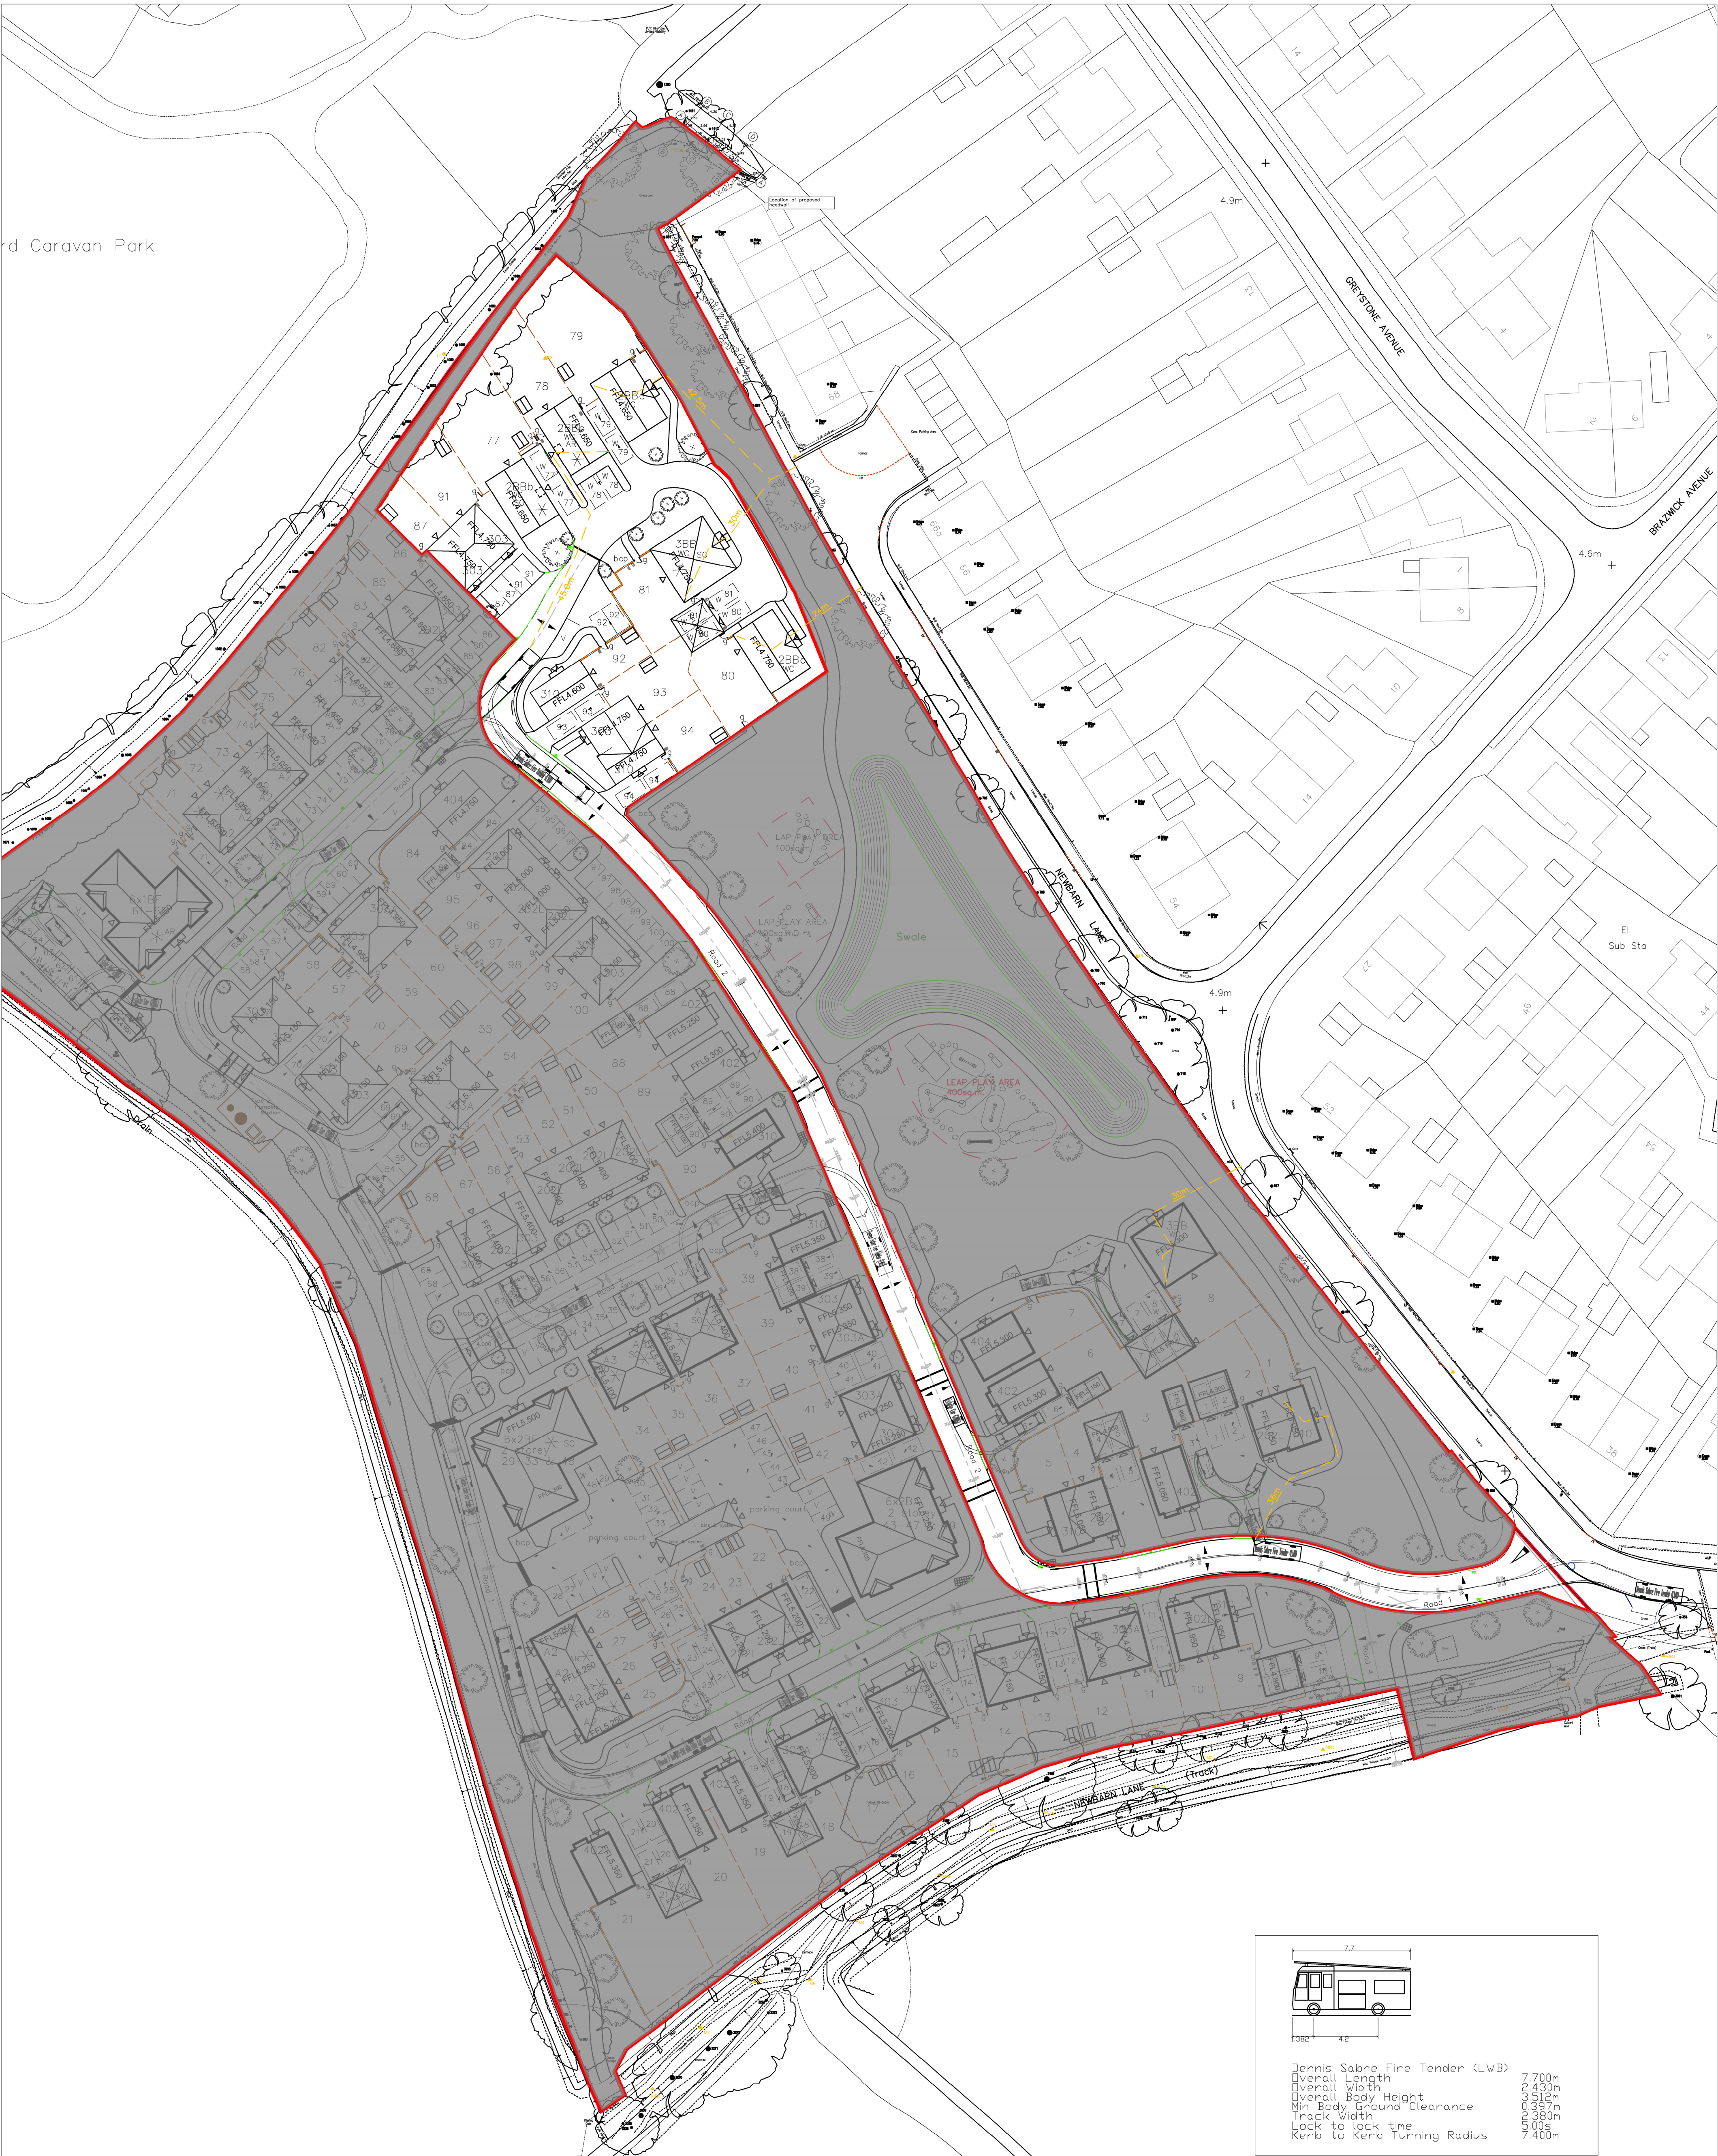

30m Fire hose location and length

PRELIMINARY

REV. No.	DATE	DESCRIPTION	INITIALS
Client	 MJA CONSULTING CIVIL AND STRUCTURAL ENGINEERS Monarch House, Barton Lane, Abingdon, Oxon, OX14 3NB Tel: 01235 555173 Fax: 01235 523226		
Project	New Barn lane North Bersted		
Title	Fire Appliance Vehicle Tracking Layout 10 Unit Scheme	Scale 1:500 @ A1 Checked KTG	Date July '18 Drawn JRV
Drawing No.	LHS232-1094	Rev	—