



rd Caravan Park

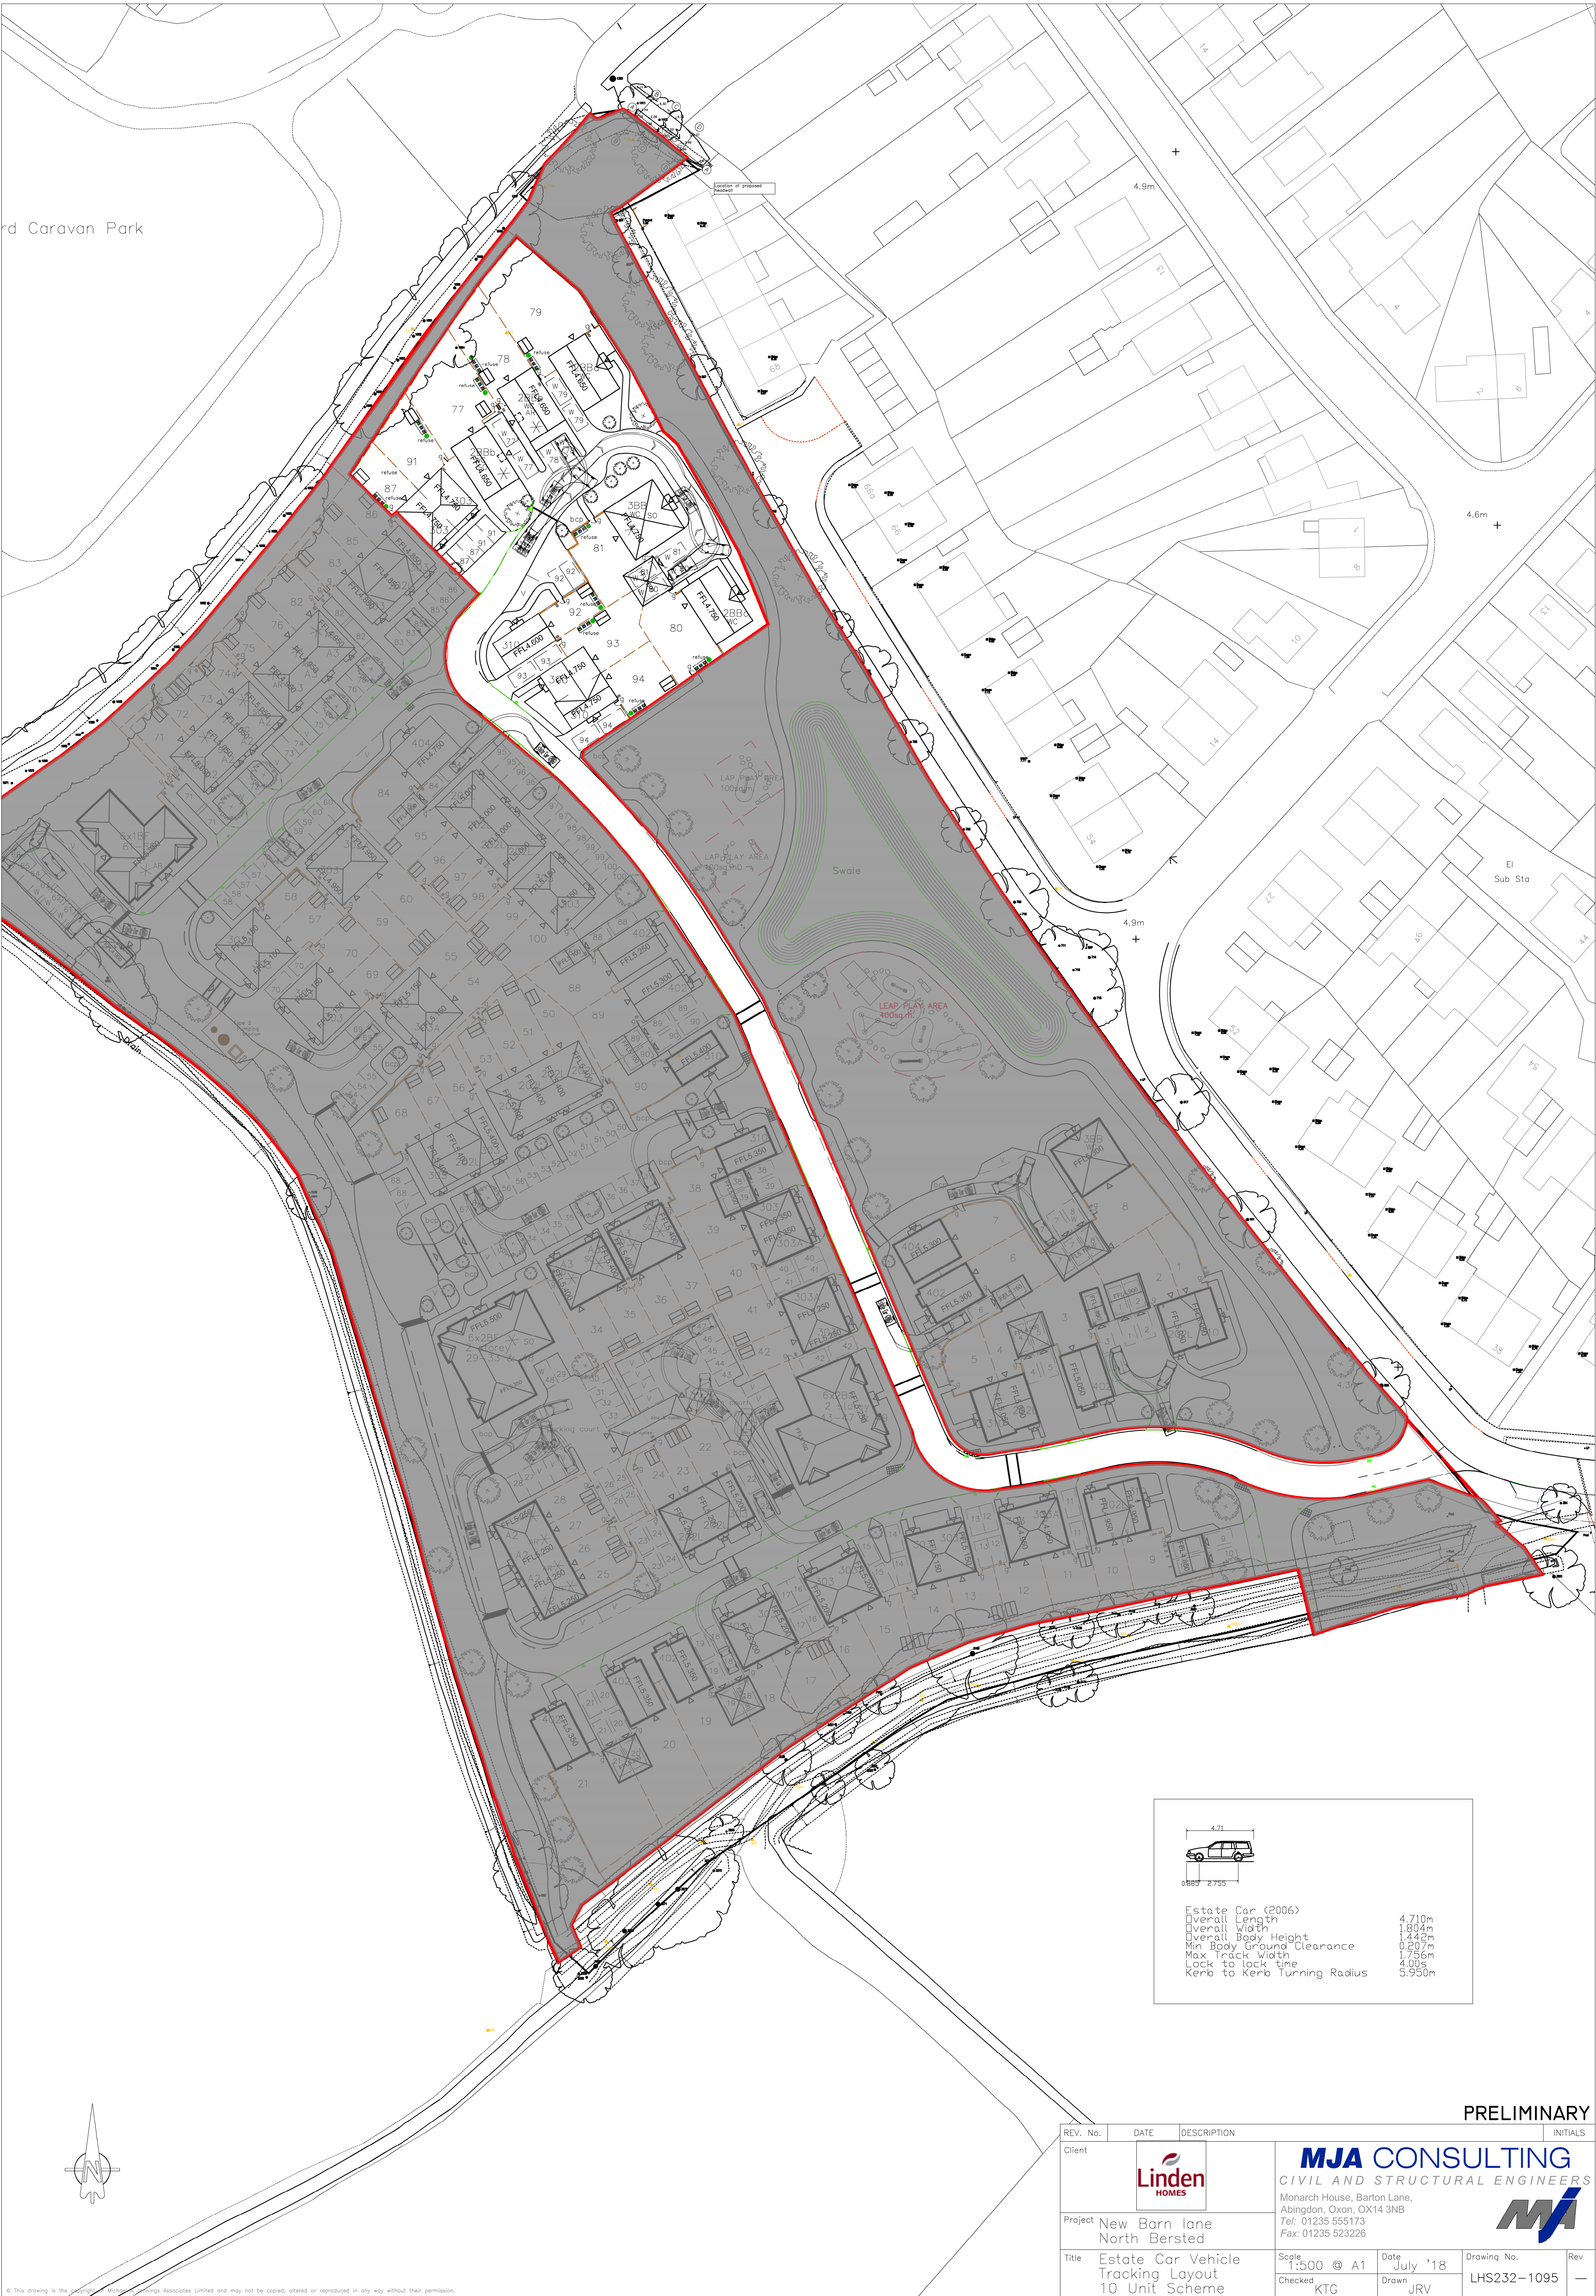

Estate Car (2006)	4.710m
Overall Length	1.804m
Overall Width	1.442m
Overall Body Height	0.207m
Min Body Ground Clearance	1.756m
Max Track Width	4.00s
Lock to lock time	5.950m
Kerb to Kerb Turning Radius	

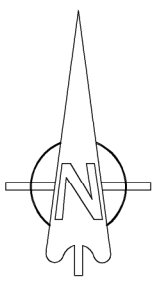

PRELIMINARY

REV. No.	DATE	DESCRIPTION	INITIALS
Client	MJA CONSULTING CIVIL AND STRUCTURAL ENGINEERS Monarch House, Barton Lane, Abingdon, Oxon, OX14 3NB Tel: 01235 555173 Fax: 01235 523226		
Project	New Barn lane North Bersted		
Title	Estate Car Vehicle Tracking Layout 10 Unit Scheme		
Scale	1:500 @ A1	Date	July '18
Checked	KTG	Drawn	JRV
Drawing No.	LHS232-1095		
Rev	—		