





Plot 15 303A Plot 16 303  
FRONT ELEVATION  
Note : Wall areas left clear to elevations are in facing brickwork

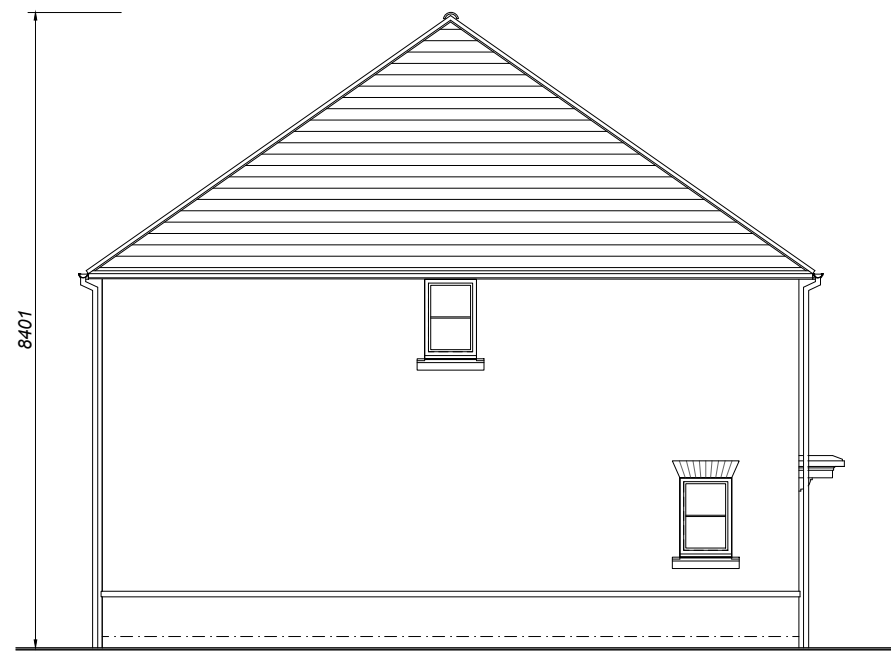


Plot 15 303A  
SIDE ELEVATION




Plot 16 303 Plot 15 303A  
REAR ELEVATION

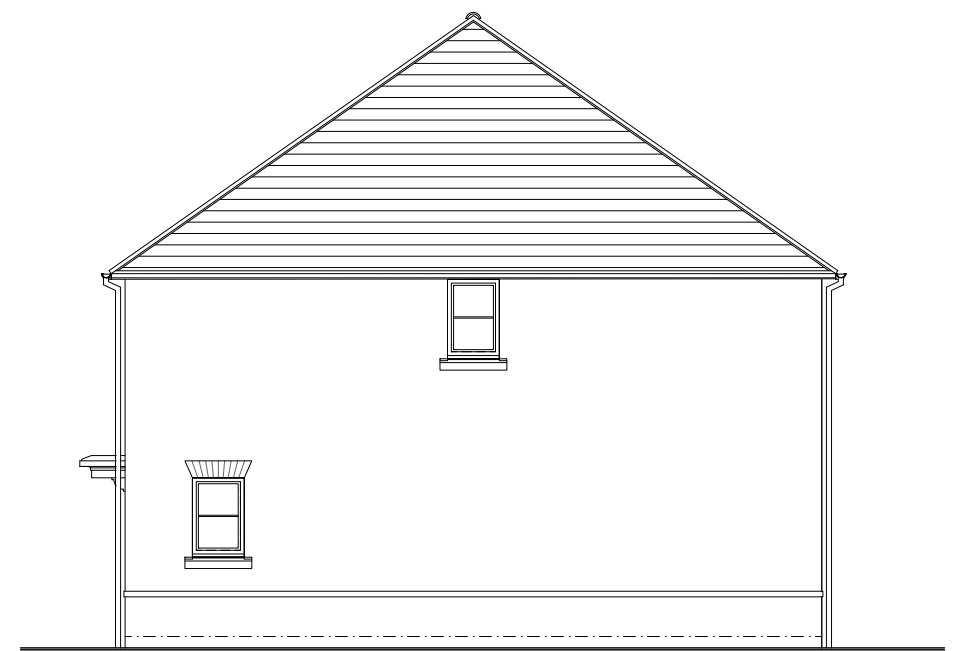


Plot 16 303  
SIDE ELEVATION

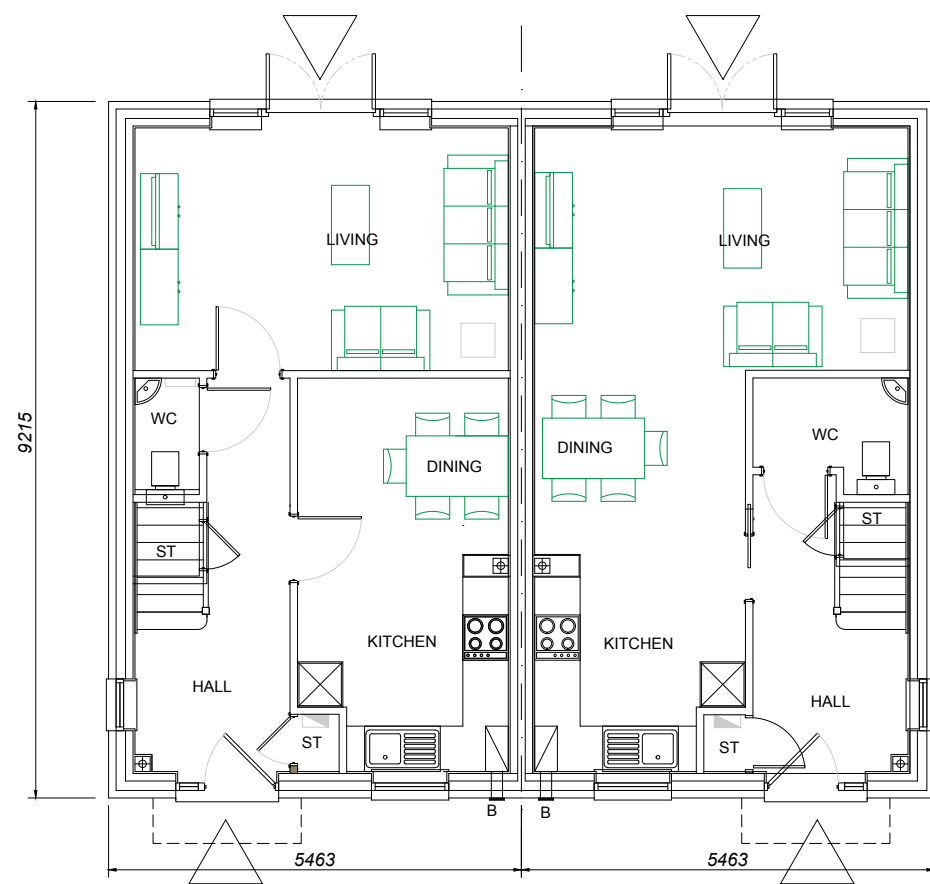


Plot 15 303A Plot 16 303  
GROUND FLOOR PLAN

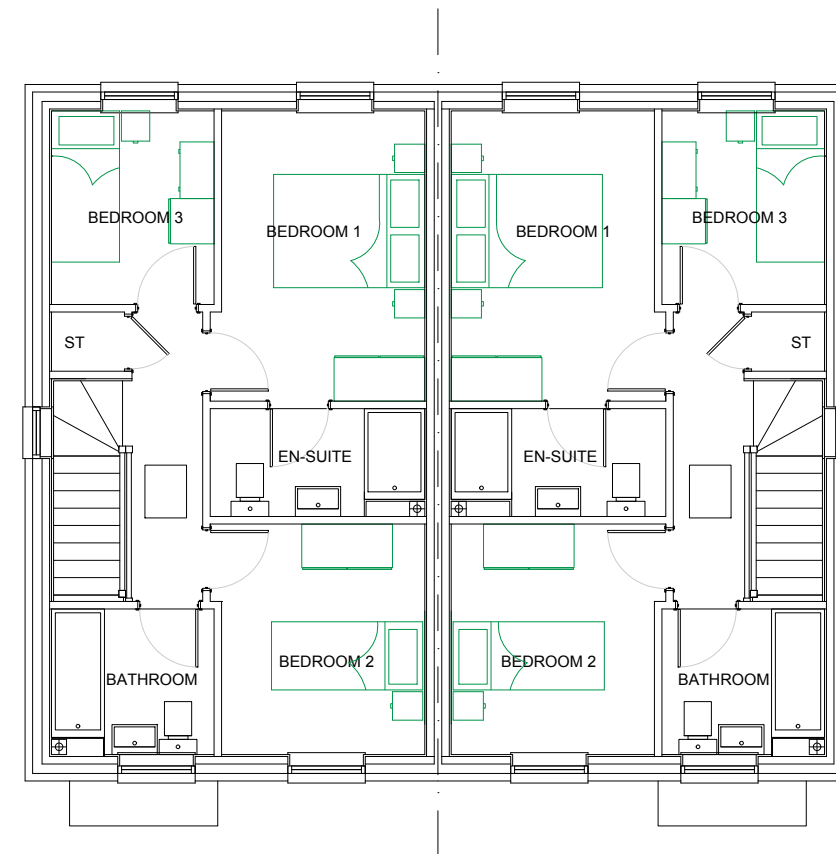

FIRST FLOOR PLAN

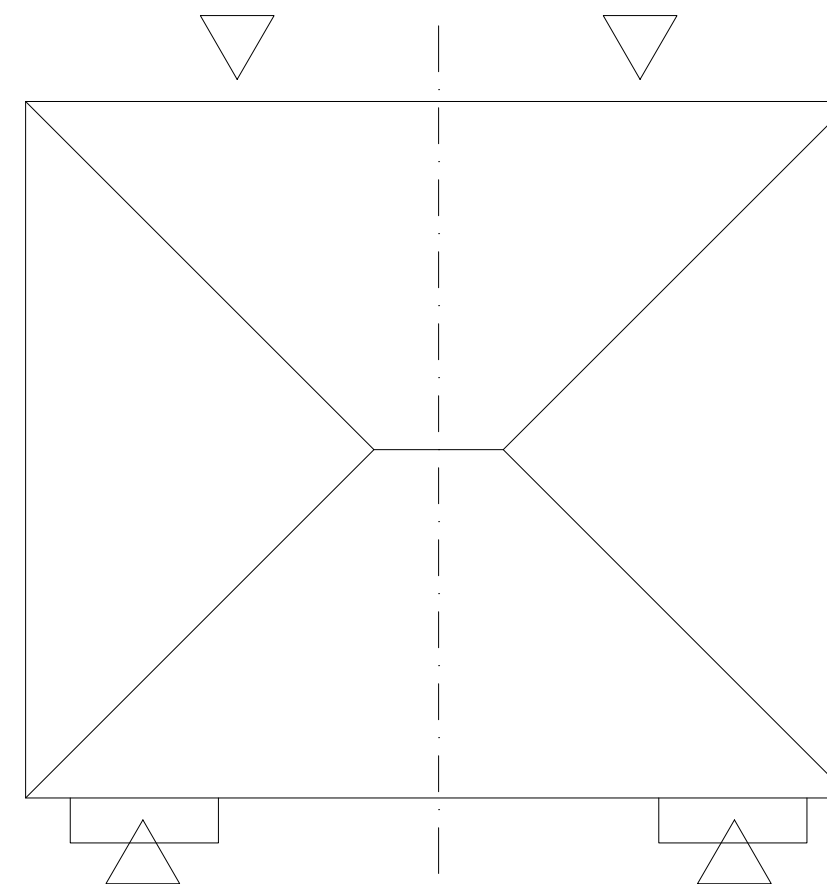

ROOF PLAN

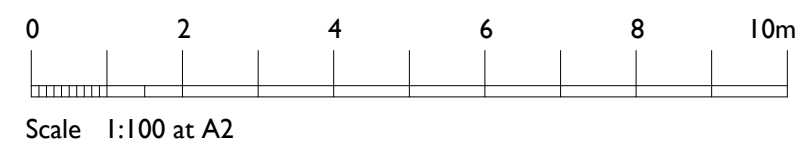

## House Types 303A & 303 Plots 15 & 16.

Private.

303 : 84.16sq.m. / 905sq.ft.  
3 bed 4 person unit

303A : 84.16sq.m. / 905sq.ft.  
3 bed 4 person unit

urban pulse design

The Studio, Unit 17, Vicarage Farm, Winchester Road,  
Fair Oak, Hampshire, SO50 7HD  
023 8069 7010

enquiries@urbanpulsedesign.co.uk www.urbanpulsedesign.co.uk

PROJECT  
Land West of New Barn Lane  
North Bersted, Bognor Regis  
Reserved Matters 90 Units  
Linden Homes South

|              |                        |            |
|--------------|------------------------|------------|
| Project type | Drawing classification | Work stage |
|--------------|------------------------|------------|

DRAWING TITLE  
Plots 15 & 16  
House Types 303A & 303  
Floor Plans & Elevations

|       |            |           |       |      |            |          |
|-------|------------|-----------|-------|------|------------|----------|
| SCALE | SHEET SIZE | SHEET No. | DRAWN | CHKD | DATE       | CAD FILE |
| 1:100 | A2         | 1 of 1    |       |      | 07/06/2018 |          |

Reserved Matters

18-1054-019-1st