




Plot 55 303
FRONT ELEVATION
Note : Wall areas left clear to elevations are in facing brickwork

Plot 55 303
SIDE ELEVATION


Plot 54 303A
REAR ELEVATION

Plot 55 303


Plot 54 303A
SIDE ELEVATION

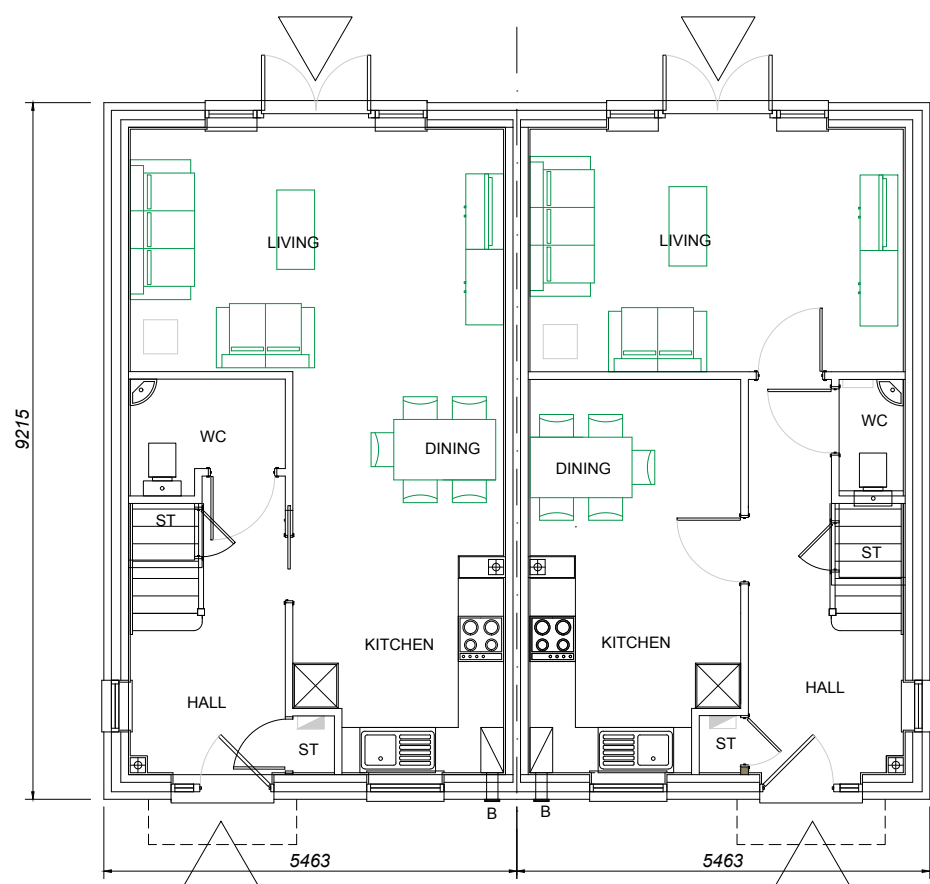

Plot 55 303
GROUND FLOOR PLAN

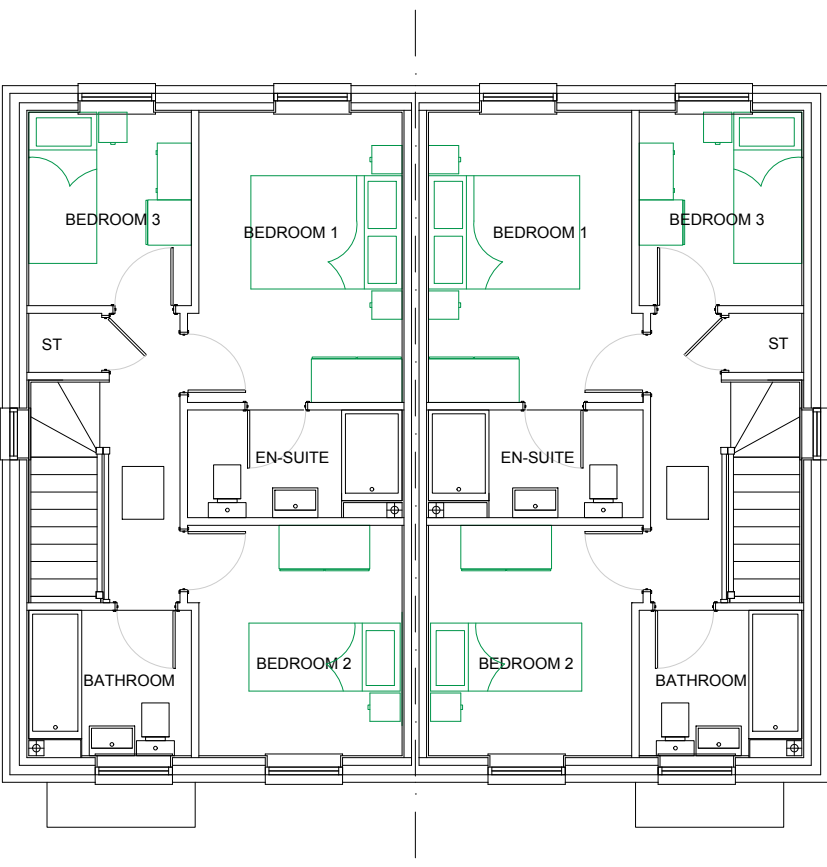

FIRST FLOOR PLAN

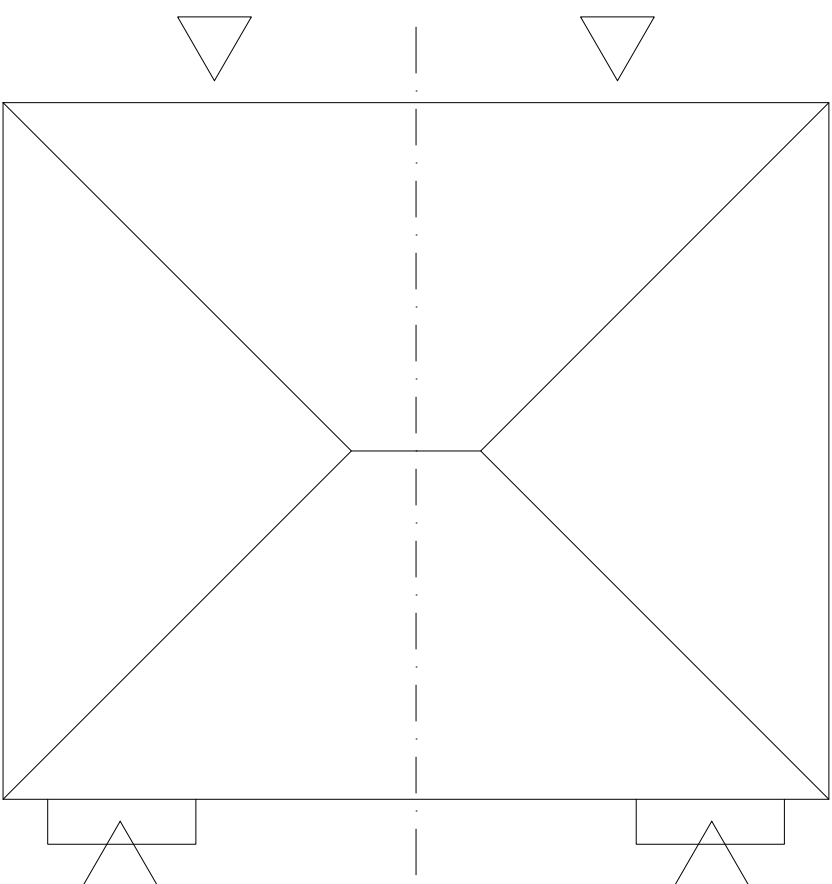


ROOF PLAN

House Types 303 & 303A Plots 54 & 55.

Private.

303 : 84.16sq.m. / 905sq.ft.
3 bed 4 person unit

303A : 84.16sq.m. / 905sq.ft.
3 bed 4 person unit

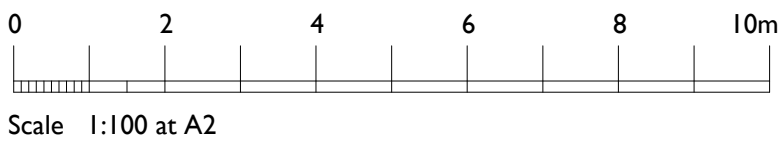

urban pulse design

The Studio, Unit 17, Vicarage Farm, Winchester Road,
Fair Oak, Hampshire, SO50 7HD
023 8069 7010
enquiries@urbanpulsedesign.co.uk www.urbanpulsedesign.co.uk

PROJECT
Land West of New Barn Lane
North Bersted, Bognor Regis
Reserved Matters 90 Units
Linden Homes South

Project type	Drawing classification	Work stage

DRAWING TITLE
Plots 54 & 55
House Types 303A & 303
Floor Plans & Elevations

SCALE	SHEET SIZE	SHEET No.	DRAWN	CHKD	DATE	CAD FILE
1:100	A2	1 of 1			07/06/2018	

Reserved Matters

18-1054-035-1st