



Main Entrance

Front Elevation - Main Entrance

Wall areas left clear to elevations are in facing brickwork




Car park entrance


Side Elevation - facing parking access



Rear Elevation

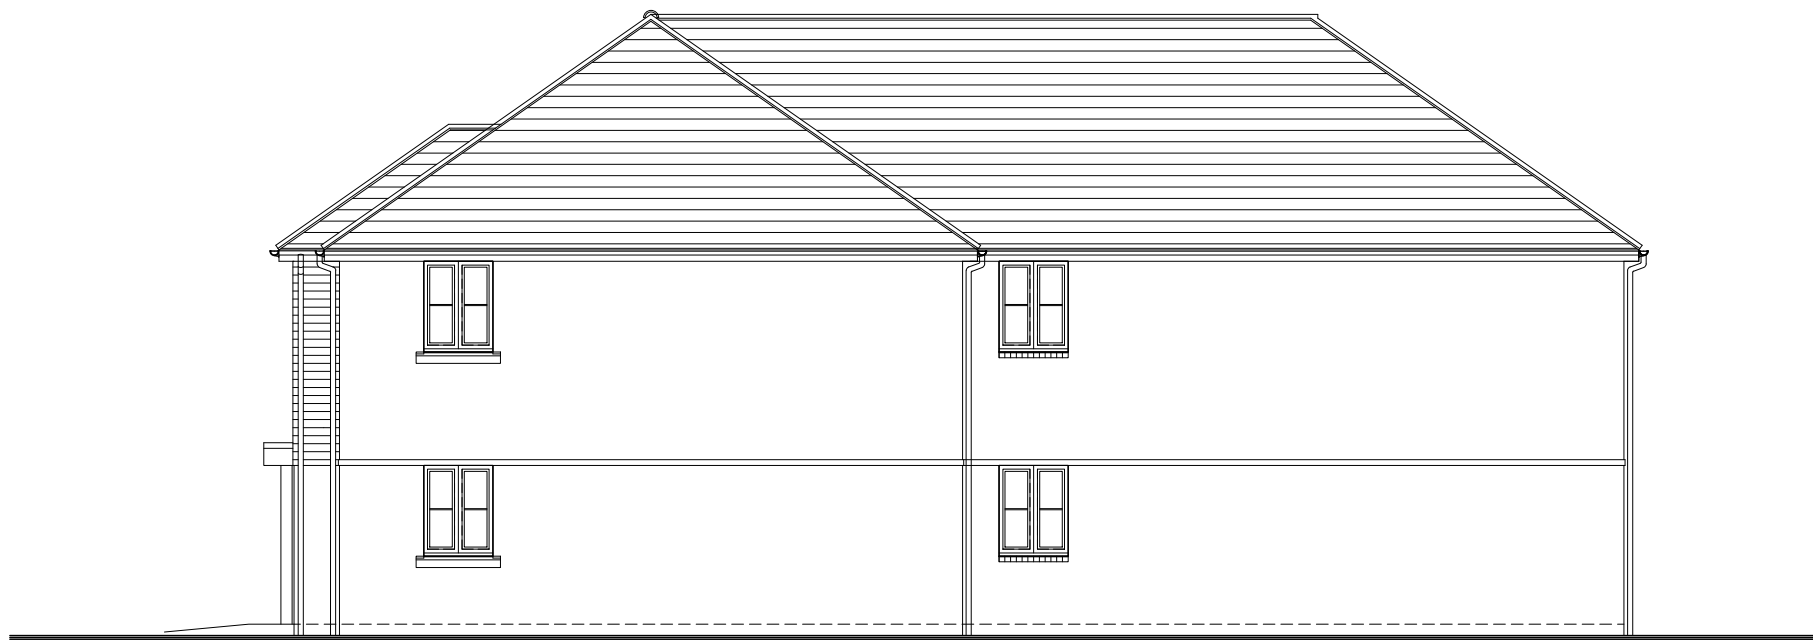


Side Elevation

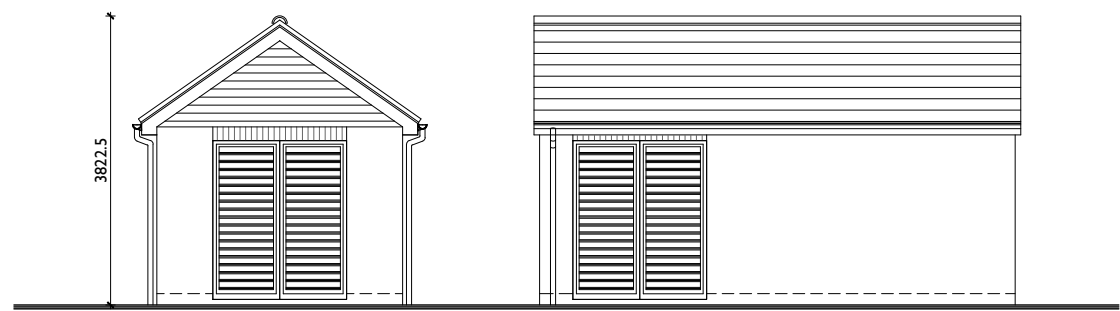


Front Elevation

Side Elevation

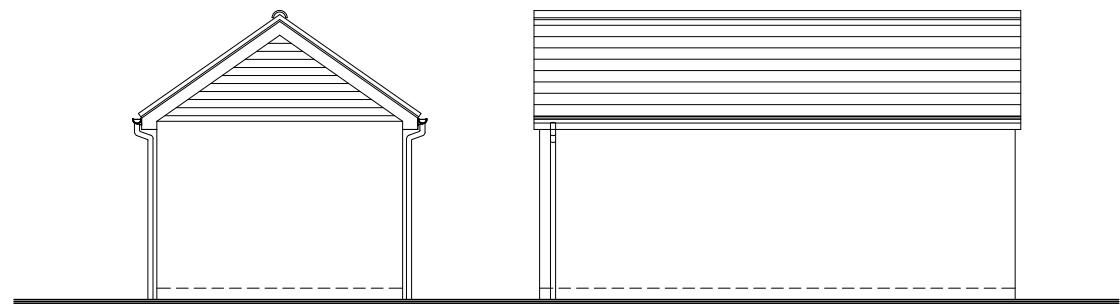


Rear Elevation


Side Elevation

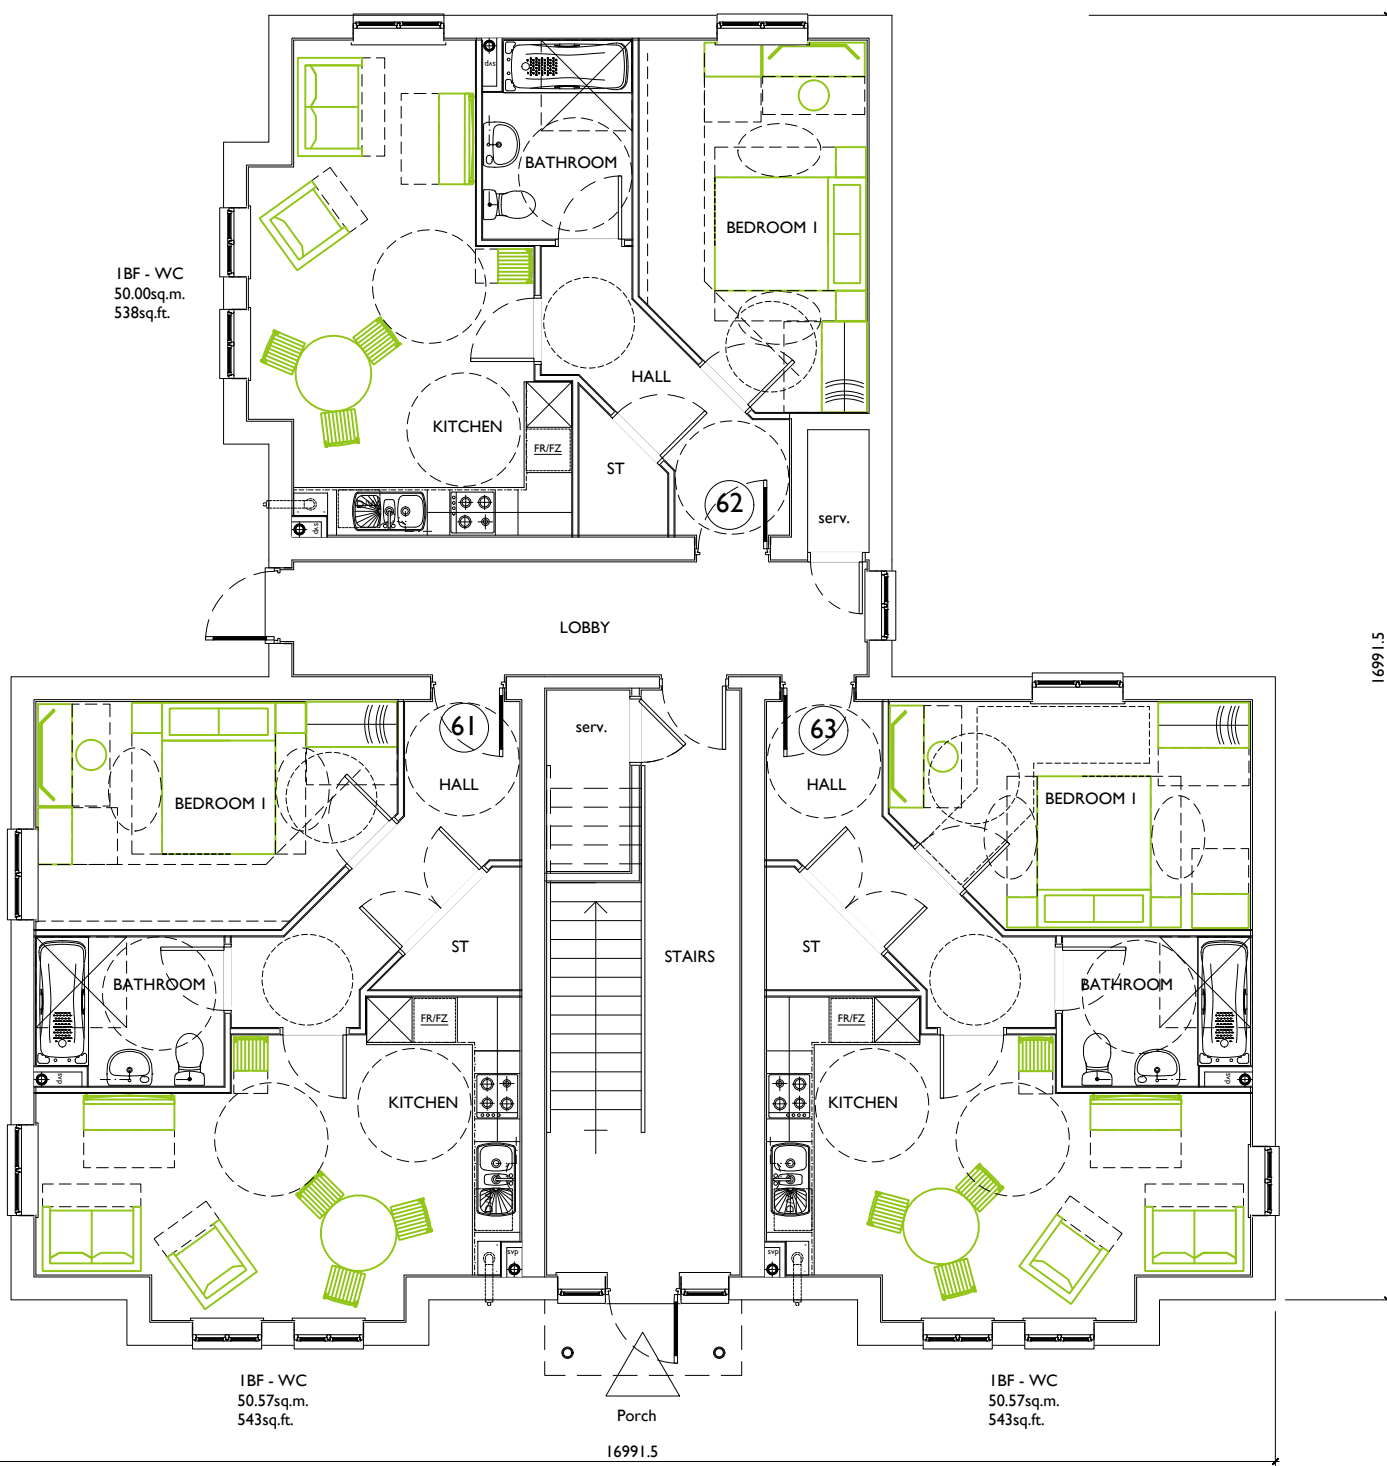


Ground Floor Plan

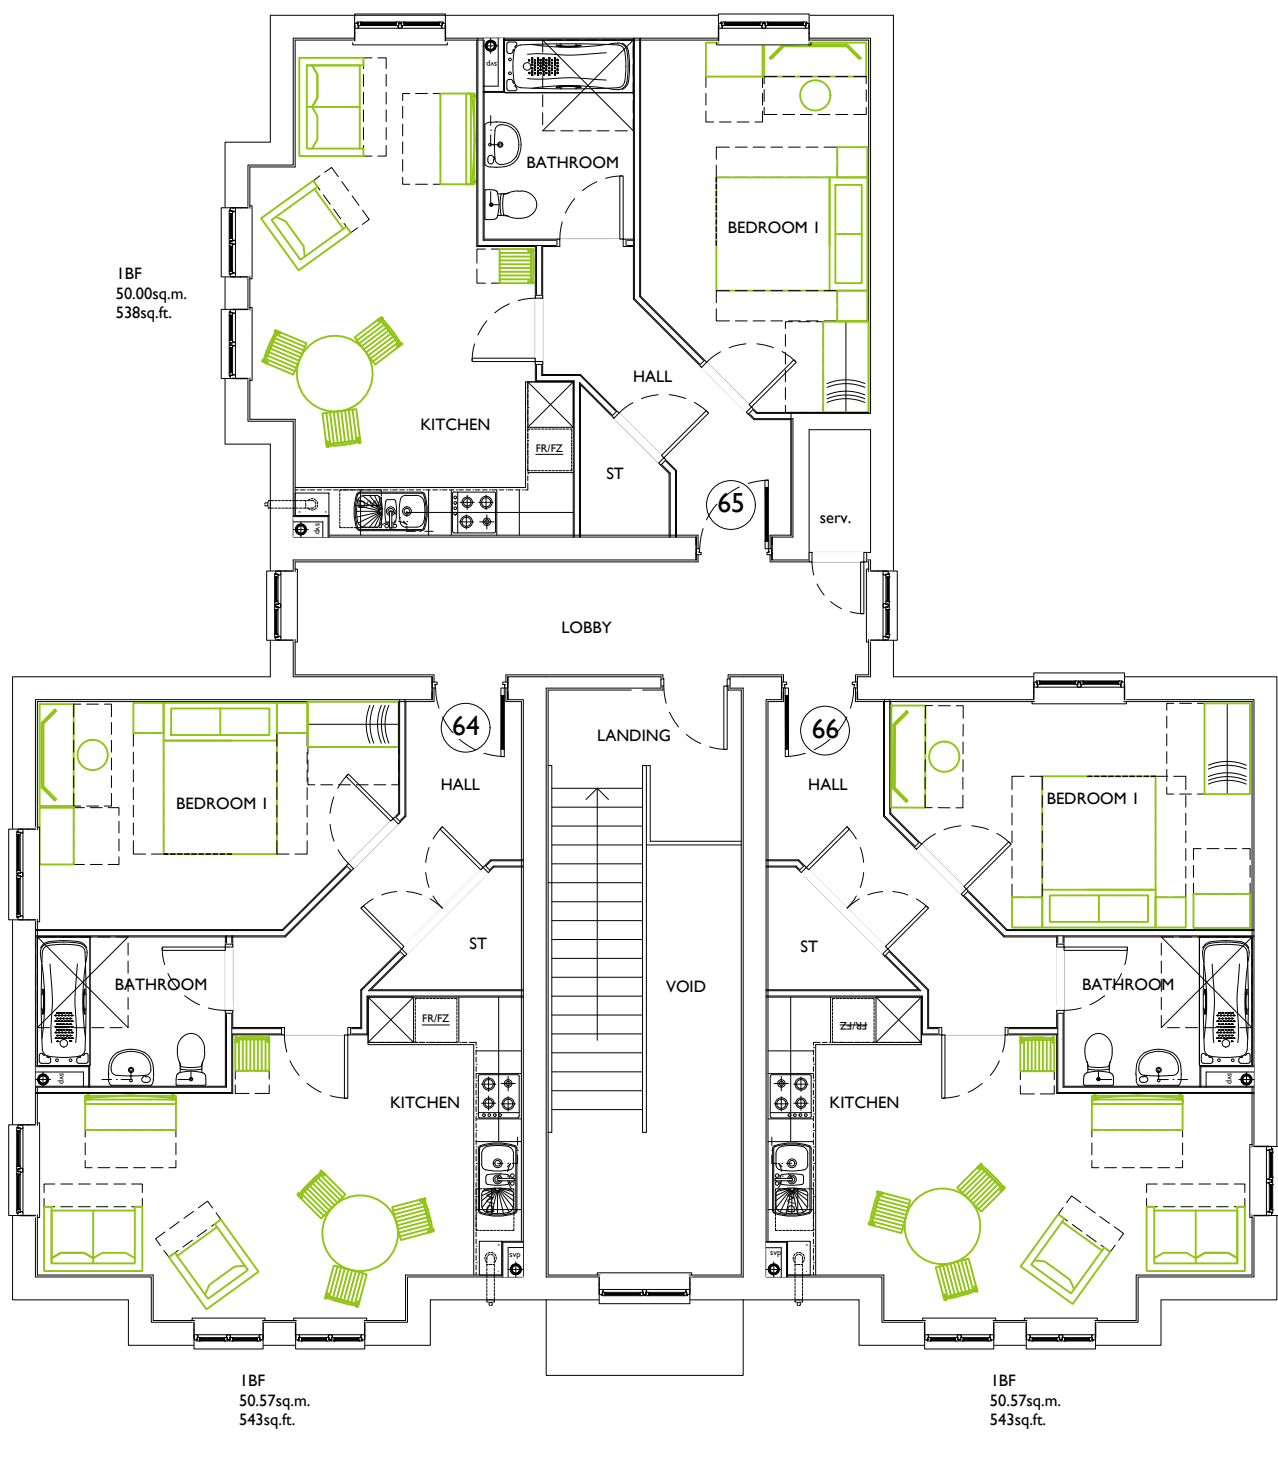

First Floor Plan

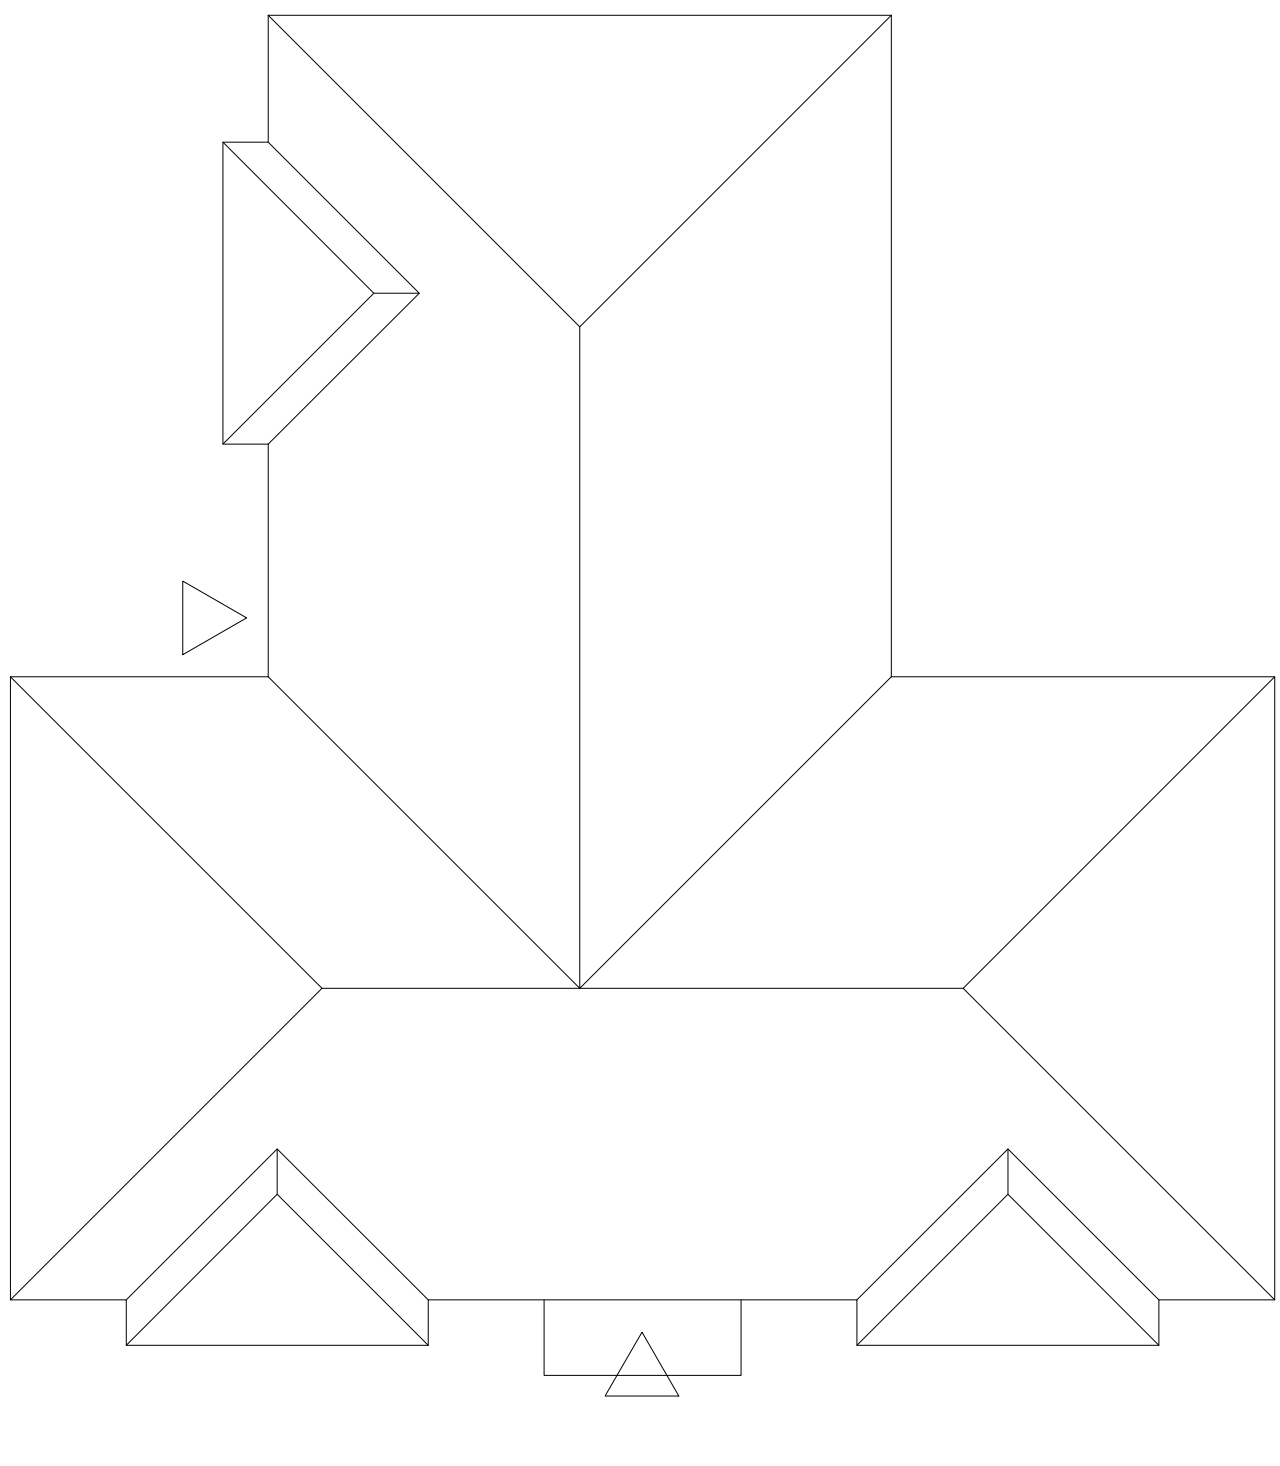

Roof Plan

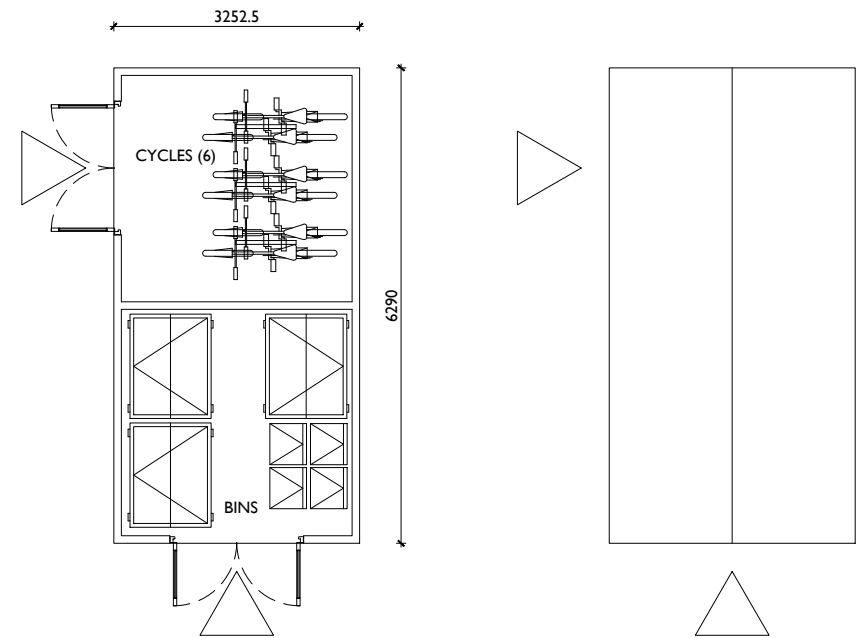

Ground Floor plan

Roof plan

Bin & Cycle Store Details

Wall areas left clear to elevations are in facing brickwork

3xIBF-WC - Affordable (61 - 63) Rent.
3xIBF - Affordable (64 - 66) Rent.
2 storey
61-66

